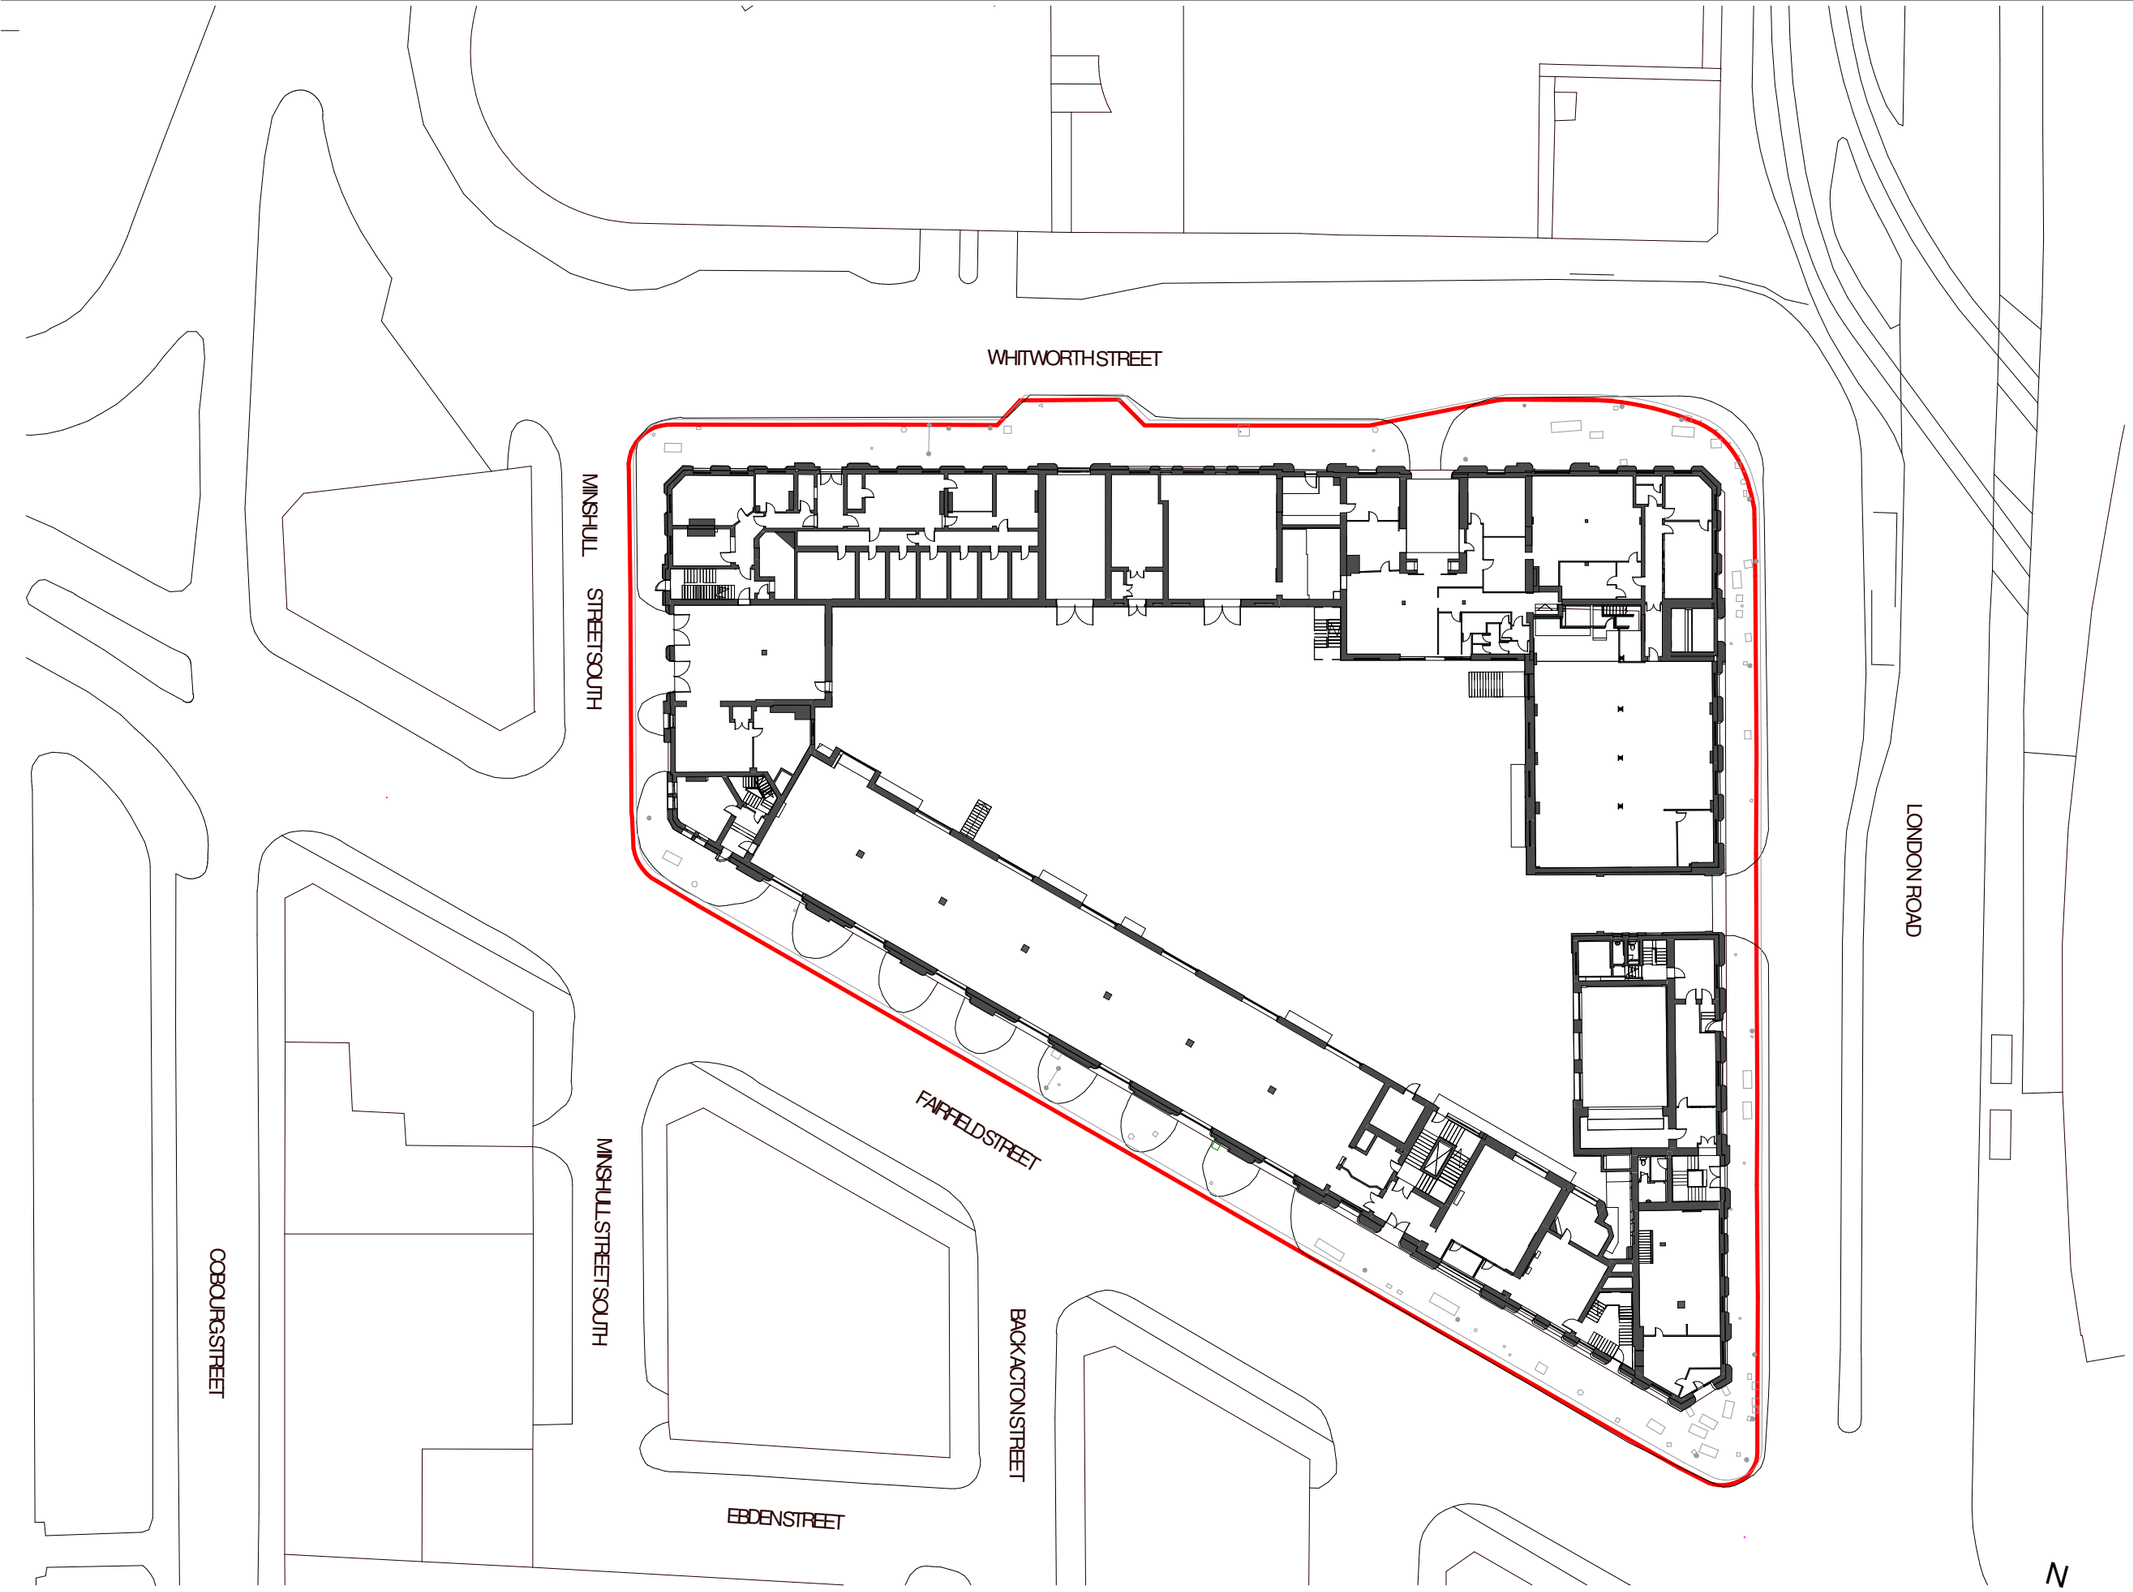


Notes:

Drawings are based on survey data and may not accurately represent what is physically present.

Do not scale from this drawing. All dimensions are to be verified on site before proceeding with the work.

All dimensions are in millimeters unless noted otherwise.

Purcell shall be notified in writing of any discrepancies.

Key Plan
not to scale

Site Boundary

1 06/12/19 For Planning

REV DATE DESCRIPTION

CLIENT
Allied London

PROJECT
London Road Fire Station

JOB NUMBER
240242

PURCELL

TITLE
Existing Site Plan

SIZE	SCALE	LAST REVISED	DRAWN	CHECKED
A3L	1 : 500	06/12/2019 12:28:04	Author	Checker

REV	SUITABILITY/REASON FOR ISSUE
1	**S2 FOR PLANNING**

DRAWING NUMBER
240242-PUR-FS-A-1001

St James', 79 Oxford Street, Manchester, M1 6FQ

© PURCELL 2019. PURCELL ® IS THE TRADING NAME OF PURCELL ARCHITECTURE LTD.

1
1001

00 Site Plan Existing

1 : 500

0 10m 20m 30m 40m 50m