
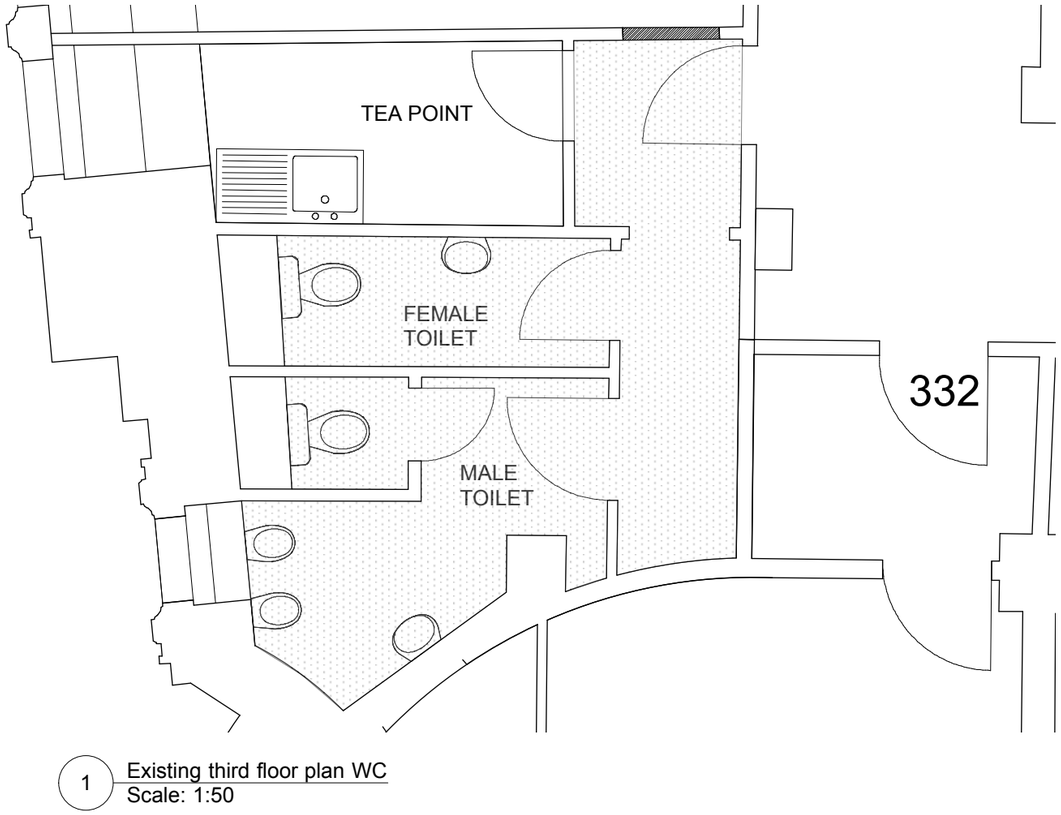


1 Existing third floor plan WC
Scale: 1:50

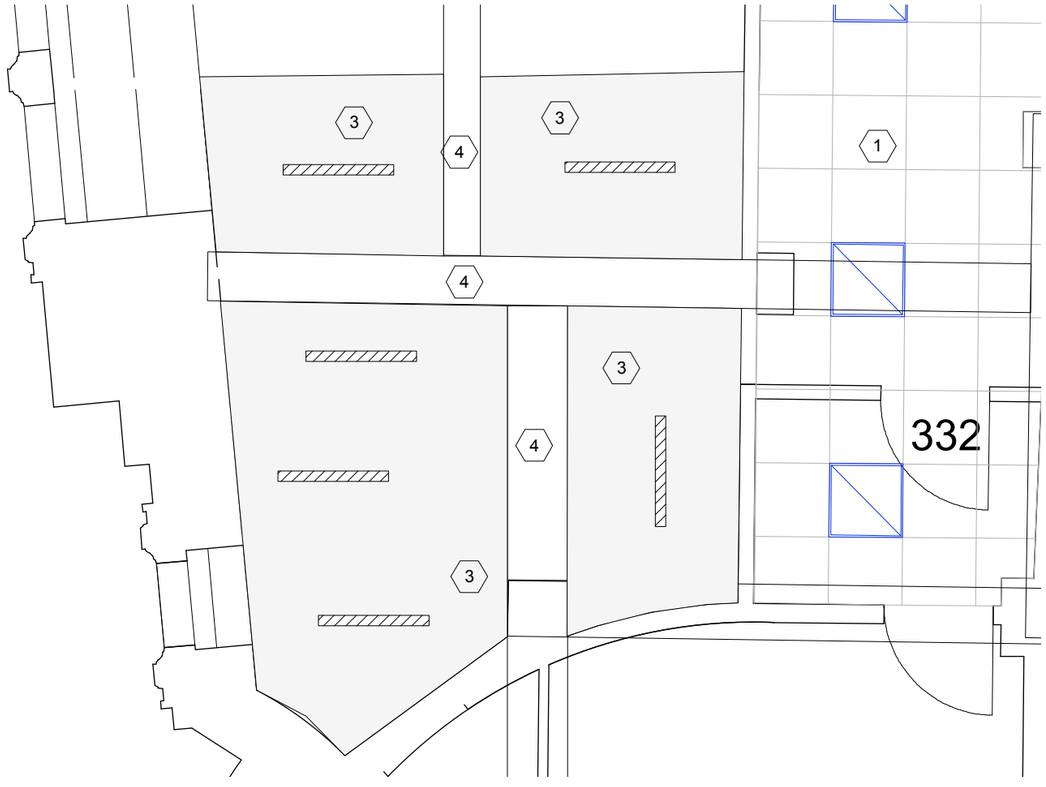

2 Existing third floor plan WC RCP
Scale: 1:50

KEY

SANITARYWARE and FINISHES

1. Existing Floor finish: non slip vynil
2. Existing wall: tiling and painted
3. Sanitaryware: non original/ modern white ceramic

CEILING

1 Suspended ceiling system with mineral tiles

2 Suspended Plasterboard Ceiling

Recessed fluorescent light fitting with louvre

3 Exposed soffit painted

Suspended fluorescent light fitting

4 Downstand beam painted

0 1 2 3 M

Hutchison Kivotos Architects 2 Whites Grounds London SE1 3LA 020 7403 7323 email: info@hkarchitects.co.uk

Revisions

P1	Issued for planning	28.06.19
P2	Issued for planning - scale amended and RCP added as requested	29.10.19

PLANNING	**Dwg. No.** 316.PL.24
Project Manchester Royal Exchange, Southern Offices	**Drawing title** Existing Third Floor Plan - WC
Client BVK	**Scale** 1:50 @ A3 **Rev** P2
	Drawn by VL **Date** July 2019

Do not scale. All dimensions to be confirmed on site.
Information contained in this drawing is the sole copyright of Hutchison Kivotos Architects Ltd. and is not to be reproduced without permission.