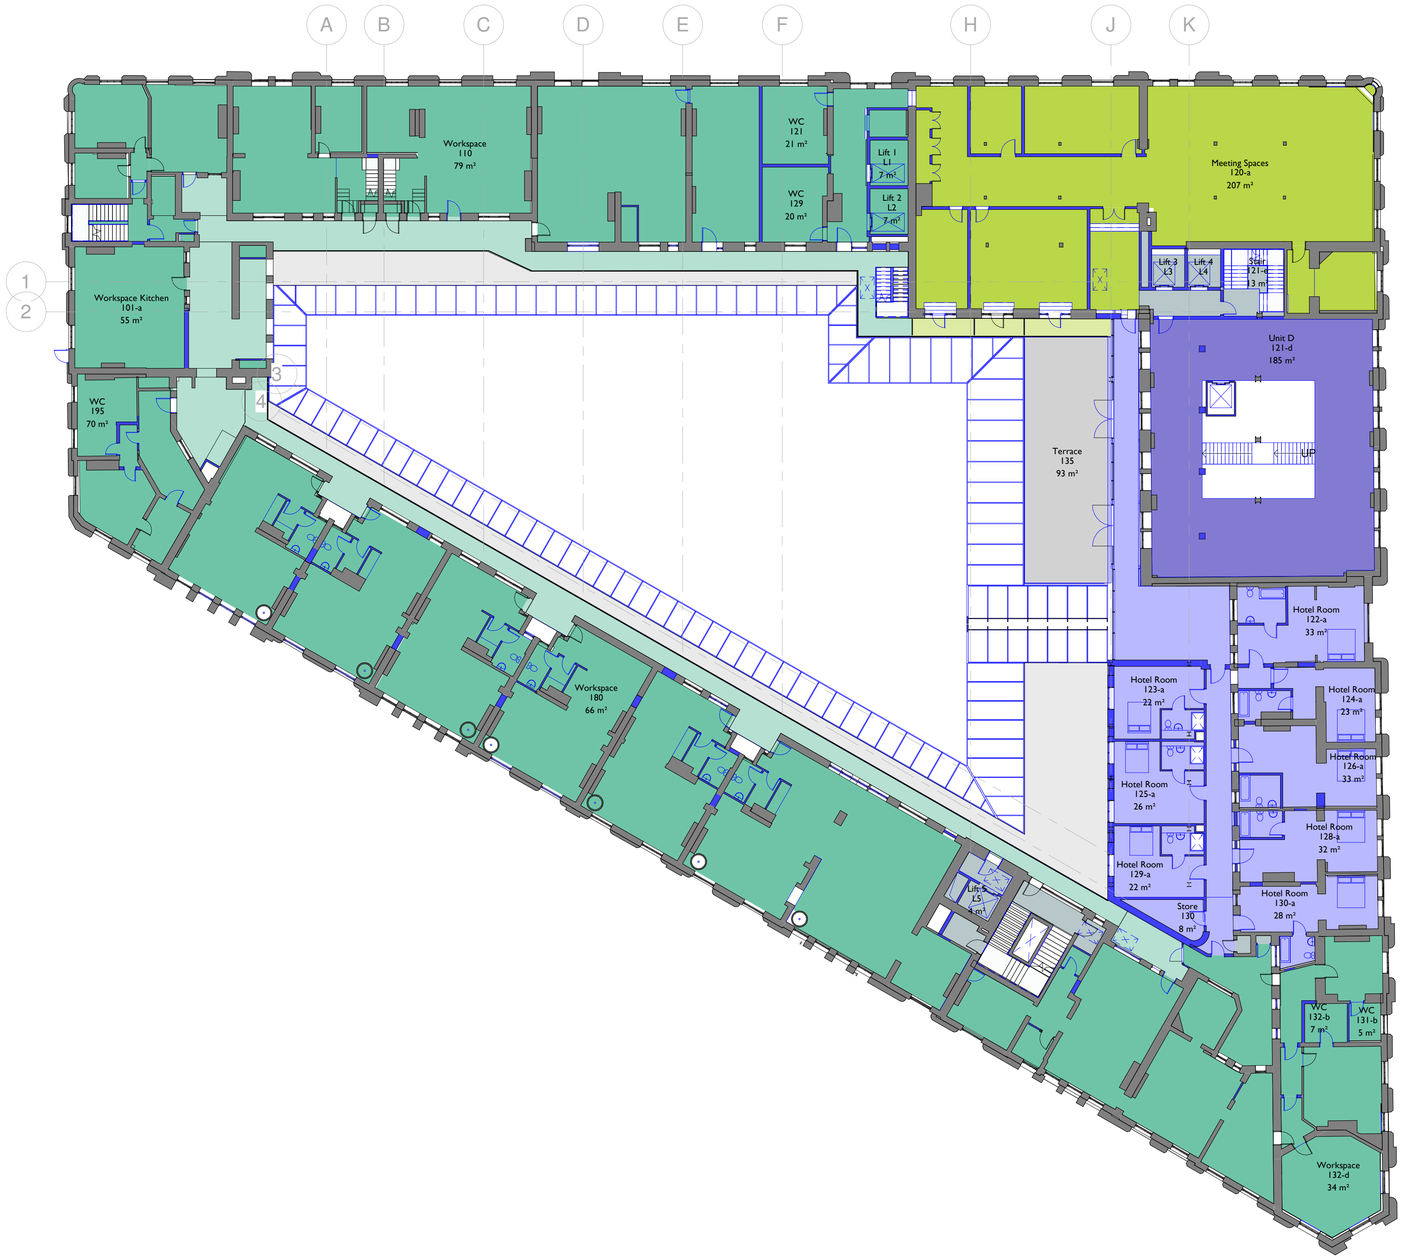


01 First Floor GA
1 : 200

0 2m 4m 6m 8m 10m 20m

Notes:

Drawings are based on survey data and may not accurately represent what is physically present.

Do not scale from this drawing. All dimensions are to be verified on site before proceeding with the work.

All dimensions are in millimeters unless noted otherwise.

Purcell shall be notified in writing of any discrepancies.

Key Plan
not to scale

- Hotel (C1)
- Unit D (B1, A3, A4, D2, C1)
- Workspace (B1)
- Workspace External (B1)
- Workspace (B1, D1)
- Workspace External (B1, D1)
- Landlord Areas

All furniture is shown indicatively

Hotel (C1)	463 m²
Landlord Areas	79 m²
Unit D (B1, A3, A4, D2, C1)	185 m²
Workspace (B1)	1353 m²
Workspace (B1, D1)	374 m²
Workspace External (B1)	256 m²
Workspace External (B1, D1)	17 m²
Grand total: 90	2726 m²

Existing
Proposed

REV	DATE	DESCRIPTION
1	02/12/19	For planning
2	03/12/19	For Planning
3	06/12/19	For Planning

CLIENT
Allied London

PROJECT
London Road Fire Station

JOB NUMBER
240242

PURCELL

TITLE
Proposed First Floor Plan

SIZE	SCALE	LAST REVISED	DRAWN	CHECKED
A1L	As indicated	06/12/2019 11:46:00	SA	

REV 3 **SUITABILITY/REASON FOR ISSUE** S2 FOR PLANNING

DRAWING NUMBER
240242-PUR-FS-01-DR-A-2004

St James', 79 Oxford Street, Manchester, M1 6FQ
© PURCELL 2019. PURCELL ® IS THE TRADING NAME OF PURCELL ARCHITECTURE LTD.