
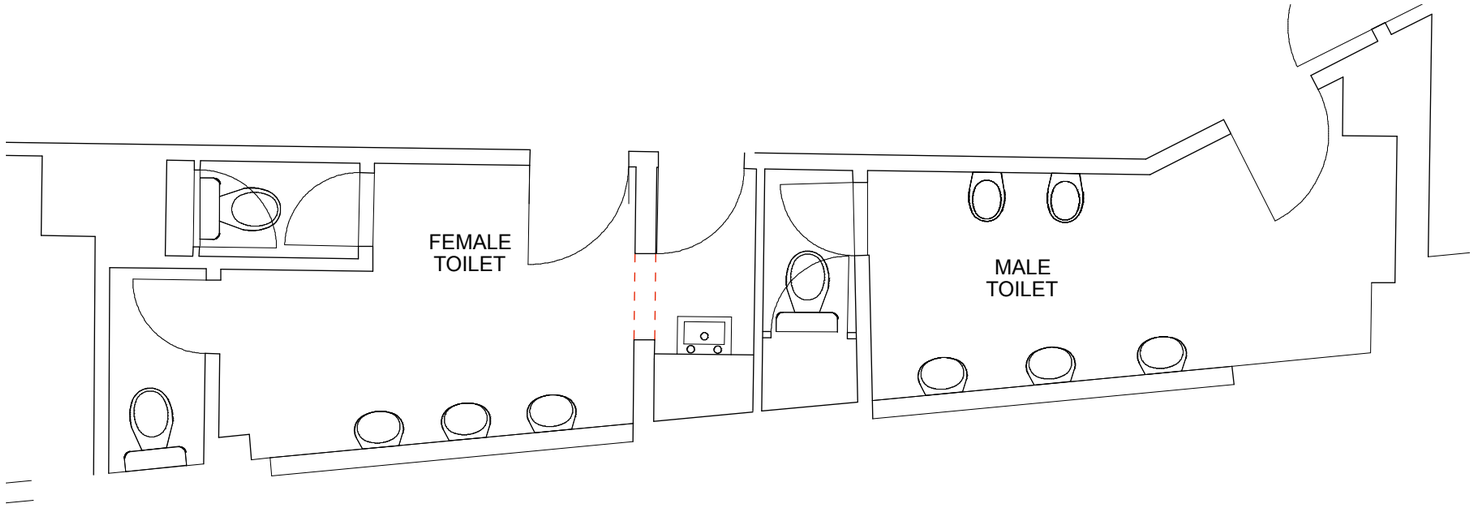


1 Existing fifth floor plan WC
Scale: 1:50

KEY

SANITARYWARE and FINISHES

1. Existing Floor finish: non slip vynil
2. Existing wall: tiling and painted
3. Sanitaryware: non original/ modern white ceramic

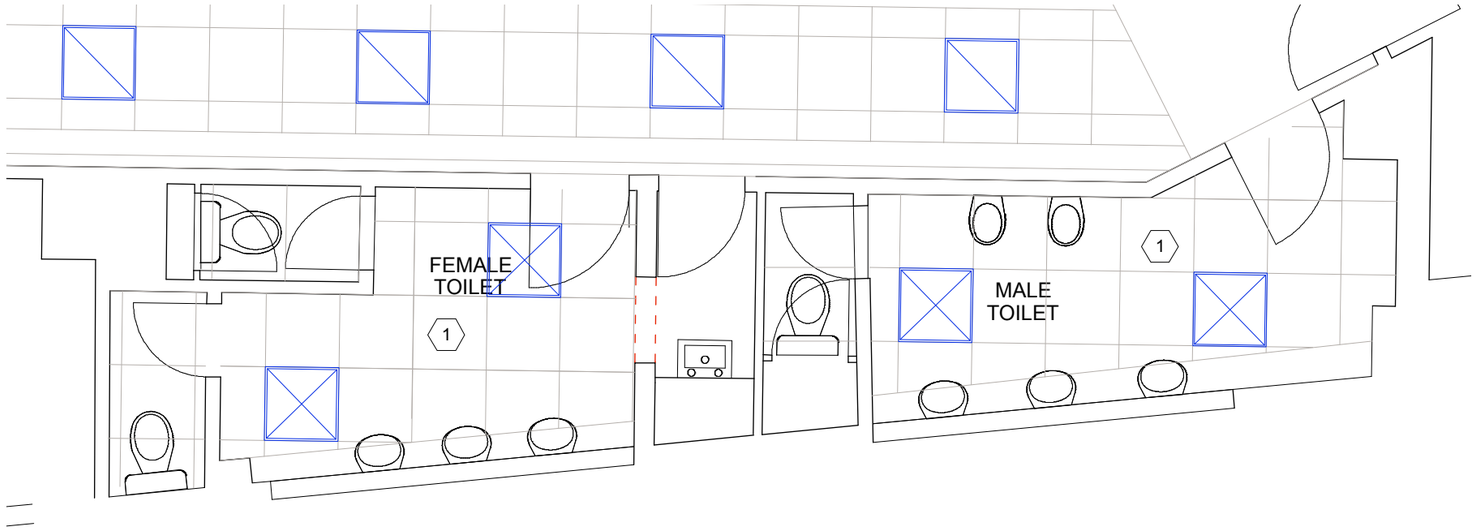

2 Existing fifth floor plan WC RCP
Scale: 1:50

CEILING

1 Suspended ceiling system with mineral tiles

2 Suspended Plasterboard Ceiling

Recessed fluorescent light fitting with louvre

Revisions

P1	Issued for planning	01.07.19
P2	Issued for planning - scale amended and RCP added as requested	29.10.19

Hutchison Kivotos Architects 2 Whites Grounds London SE1 3LA 020 7403 7323 email: info@hkarchitects.co.uk

PLANNING	**Dwg. No.** 316.PL.26
Project Manchester Royal Exchange, Southern Offices	**Drawing title** Existing Fifth Floor Plan - WC
Client BVK	**Scale** 1:50 @ A3 **Rev** P2
	Drawn by VL **Date** July 2019

Do not scale. All dimensions to be confirmed on site.
Information contained in this drawing is the sole copyright of Hutchison Kivotos Architects Ltd. and is not to be reproduced without permission.