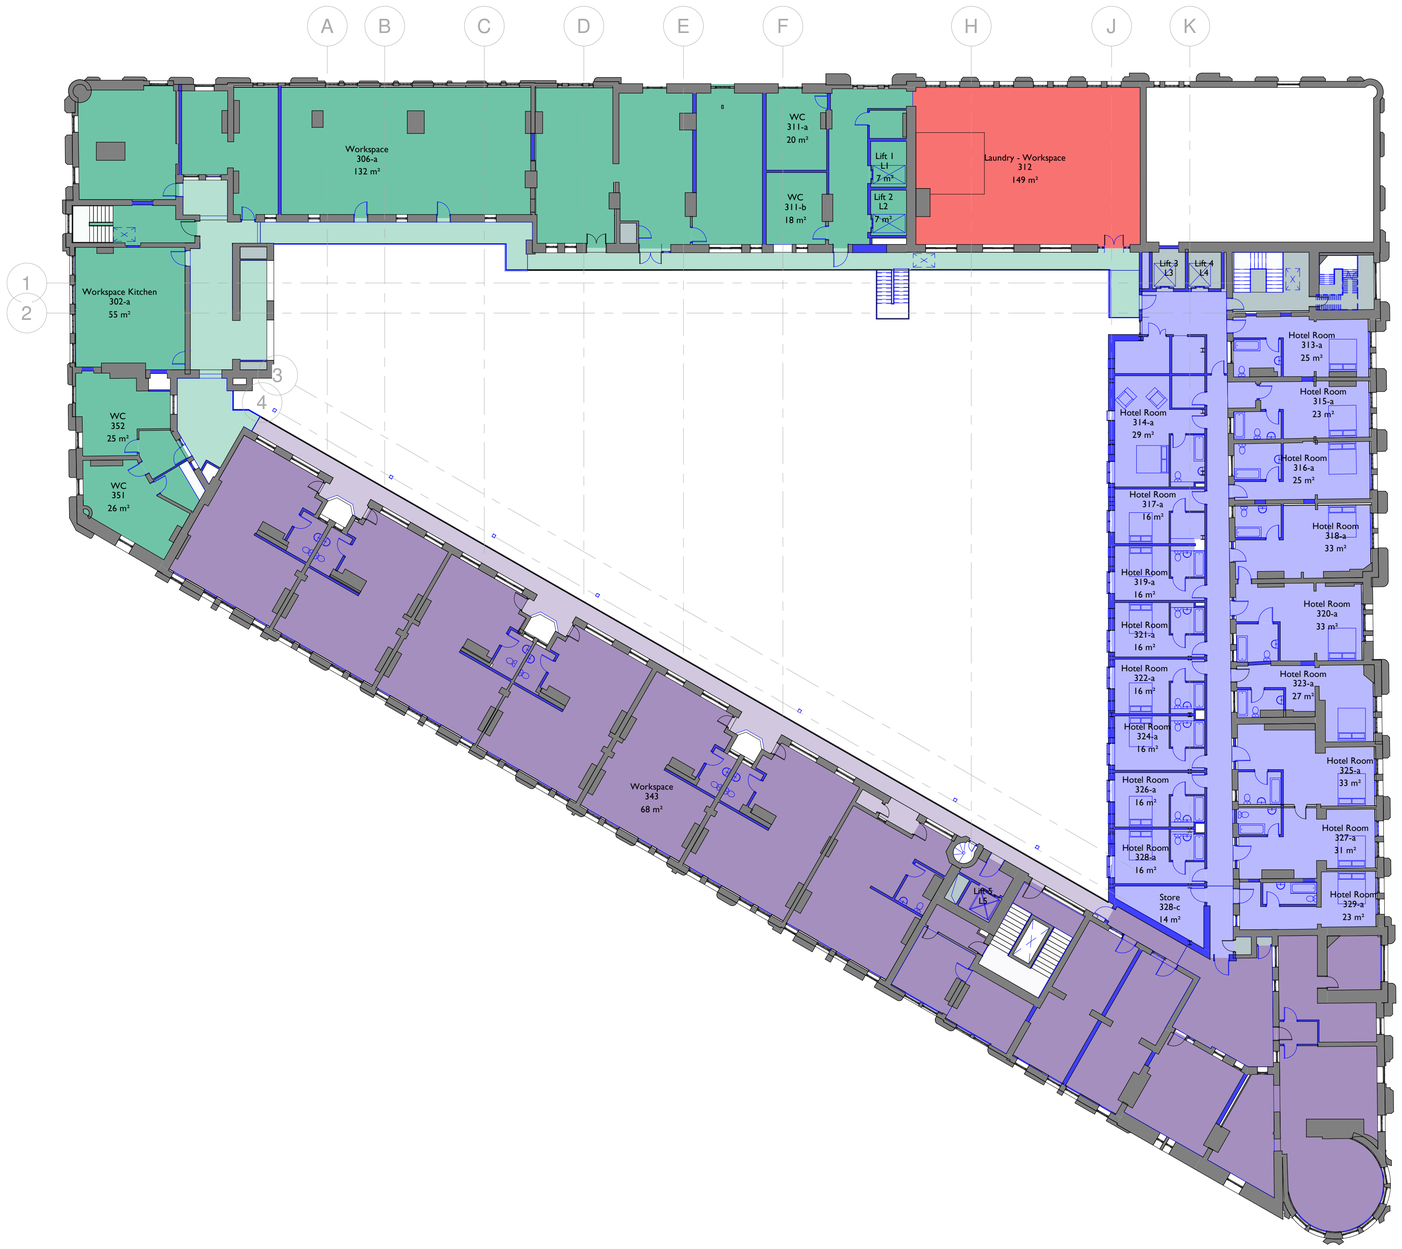


I 2006 **03 Third Floor GA**

1 : 200

0 2m 4m 6m 8m 10m 20m

N

Notes:

Drawings are based on survey data and may not accurately represent what is physically present.

Do not scale from this drawing. All dimensions are to be verified on site before proceeding with the work.

All dimensions are in millimeters unless noted otherwise.

Purcell shall be notified in writing of any discrepancies.

Key Plan
not to scale

- Hotel (C1)
- Live & Work (B1, C3)
- Live & Work External (B1, C3)
- Workspace (B1)
- Workspace External (B1)
- Unit L (B1, A3, A4)
- Landlord Areas

All furniture is shown indicatively

Hotel (C1)	598 m²
Landlord Areas	127 m²
Live & Work (B1, C3)	827 m²
Live & Work External (B1, C3)	85 m²
Unit L (B1, A3, A4)	149 m²
Workspace (B1)	576 m²
Workspace External (B1)	69 m²
Grand total: 92	2430 m²

Existing

Proposed

REV	DATE	DESCRIPTION
1	02/12/19	For planning
2	03/12/19	For Planning
3	06/12/19	For Planning

CLIENT
Allied London

PROJECT
London Road Fire Station

JOB NUMBER
240242

PURCELL

TITLE
Proposed Third Floor Plan

SIZE	SCALE	LAST REVISED	DRAWN	CHECKED
A1L	As indicated	06/12/2019 11:39:17	SA	

REV 3 **SUITABILITY/REASON FOR ISSUE** **S2 FOR PLANNING**

DRAWING NUMBER
240242-PUR-FS-03-DR-A-2006

St James', 79 Oxford Street, Manchester, M1 6FQ

© PURCELL 2019. PURCELL ® IS THE TRADING NAME OF PURCELL ARCHITECTURE LTD.