
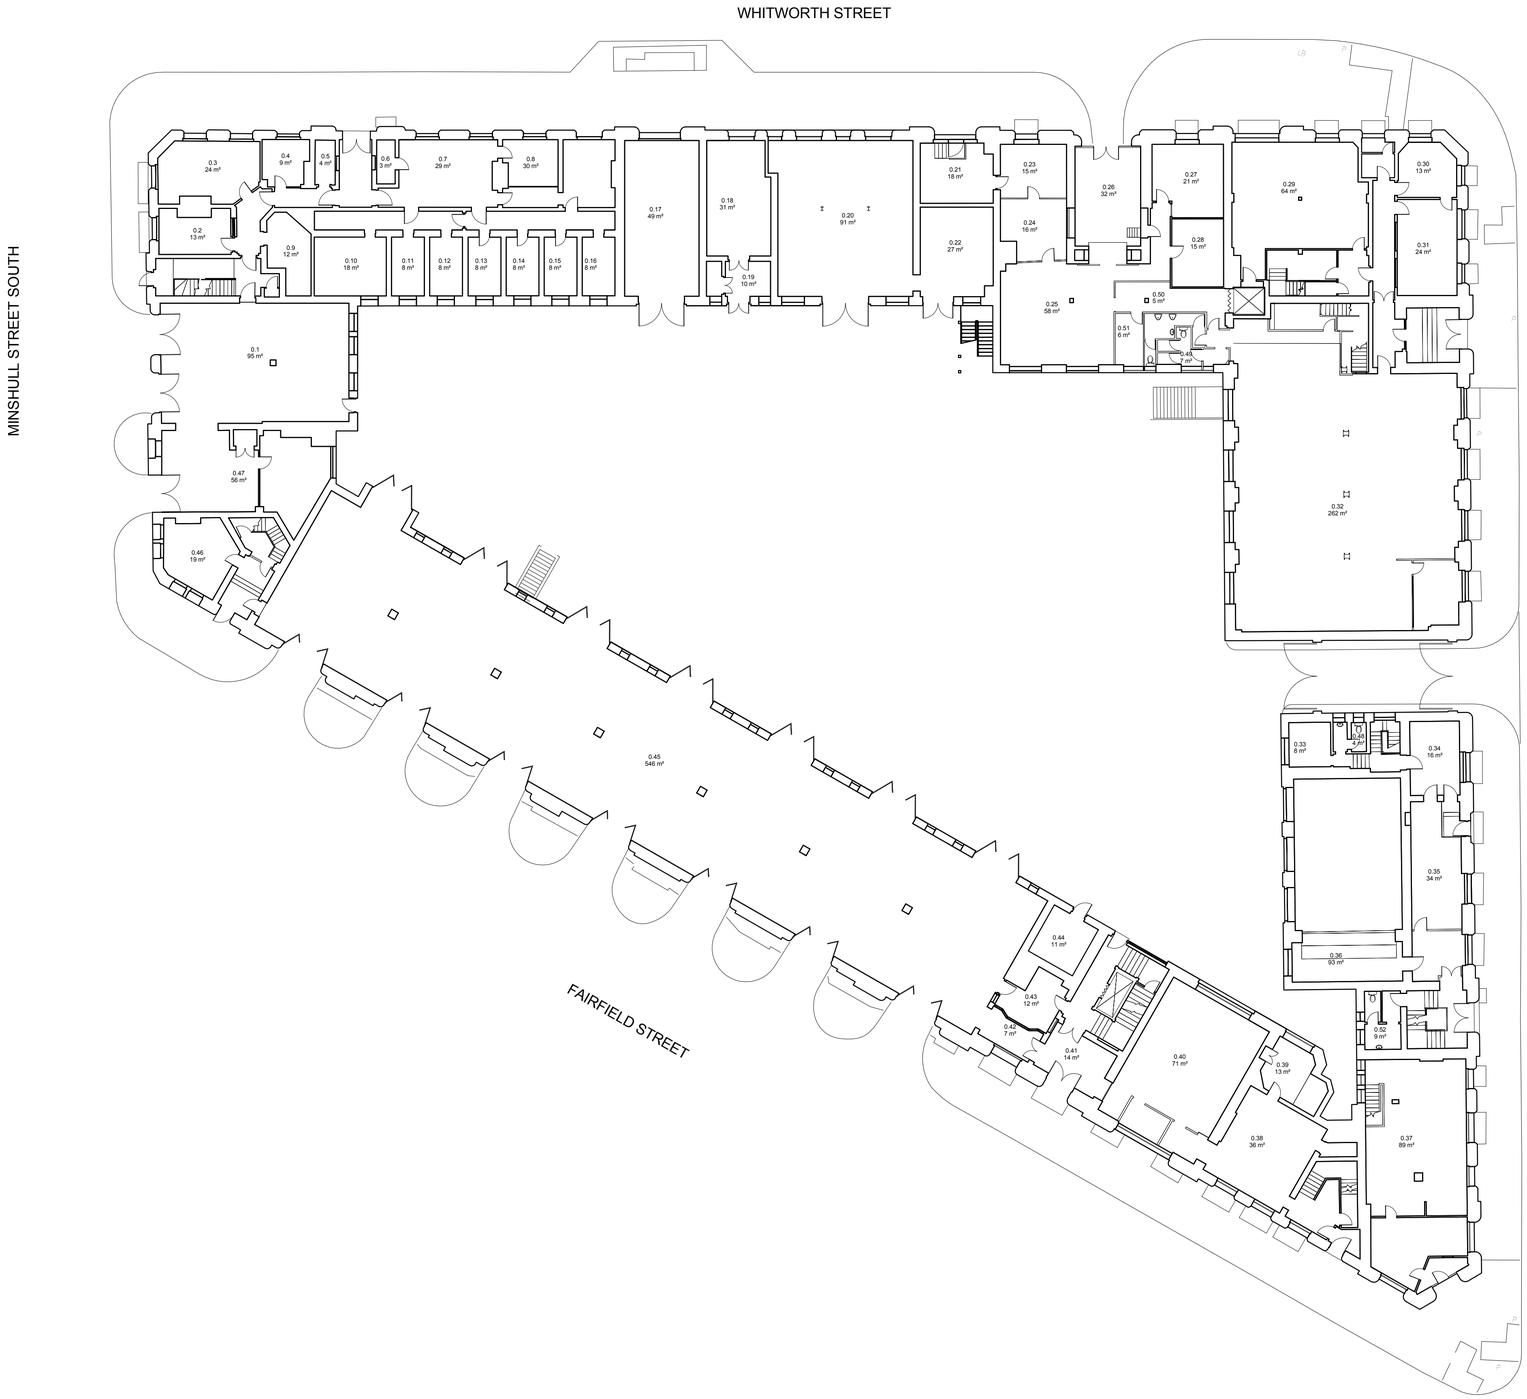


Standard notes

1. Do not scale this drawing.
2. All dimensions must be checked on site and any discrepancies verified with the architect.
3. Unless shown otherwise, all dimensions are to structural surfaces.

This is not a construction drawing, it is unsuitable for the purpose of construction and must on no account be used as such.

Drawing notes

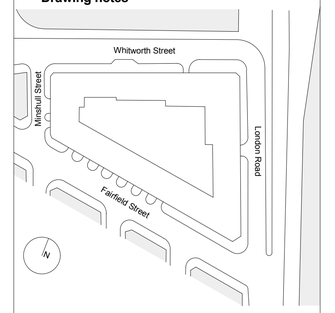

NOTES

To be read in conjunction with all other planning documents, including:

- Schedule of room numbers
- Significance plans
- Visual survey
- 800 series existing internal elevation surveys

Revisions

REV	DATE	DESCRIPTION	INITIALS
1	02.12.16	Draft Planning Issue	GH
2	05.04.17	Layouts, naming, graphics and general update	GH
3	10.04.17	Client sign off issue	GH
4	21.04.17	ISSUED FOR PLANNING	GH

0 10m
2m 4m 6m 8m

London Road Fire Station
Preliminary

Date
21/04/17

Client
Allied London Fire Station Ltd.

Project address
London Road,
Manchester

Scale
1 : 200

Drawing
Existing Ground Floor Plan

Drawing number
3336 - D010

Author
GH

Checked
GH

File location
C:\Revit Local\3336_London Rd Firestation_R15_CENTRAL_gillian.harrison.rvt

Revision
P4

Levitt Bernstein
levittbernstein.co.uk

London
1 Kingsland Passage
London E8 2BB
+44 (0)20 7275 7676

Manchester
3rd Floor HQ Building
2 Atherton Street
Manchester M3 3GS
+44 (0)161 669 8740