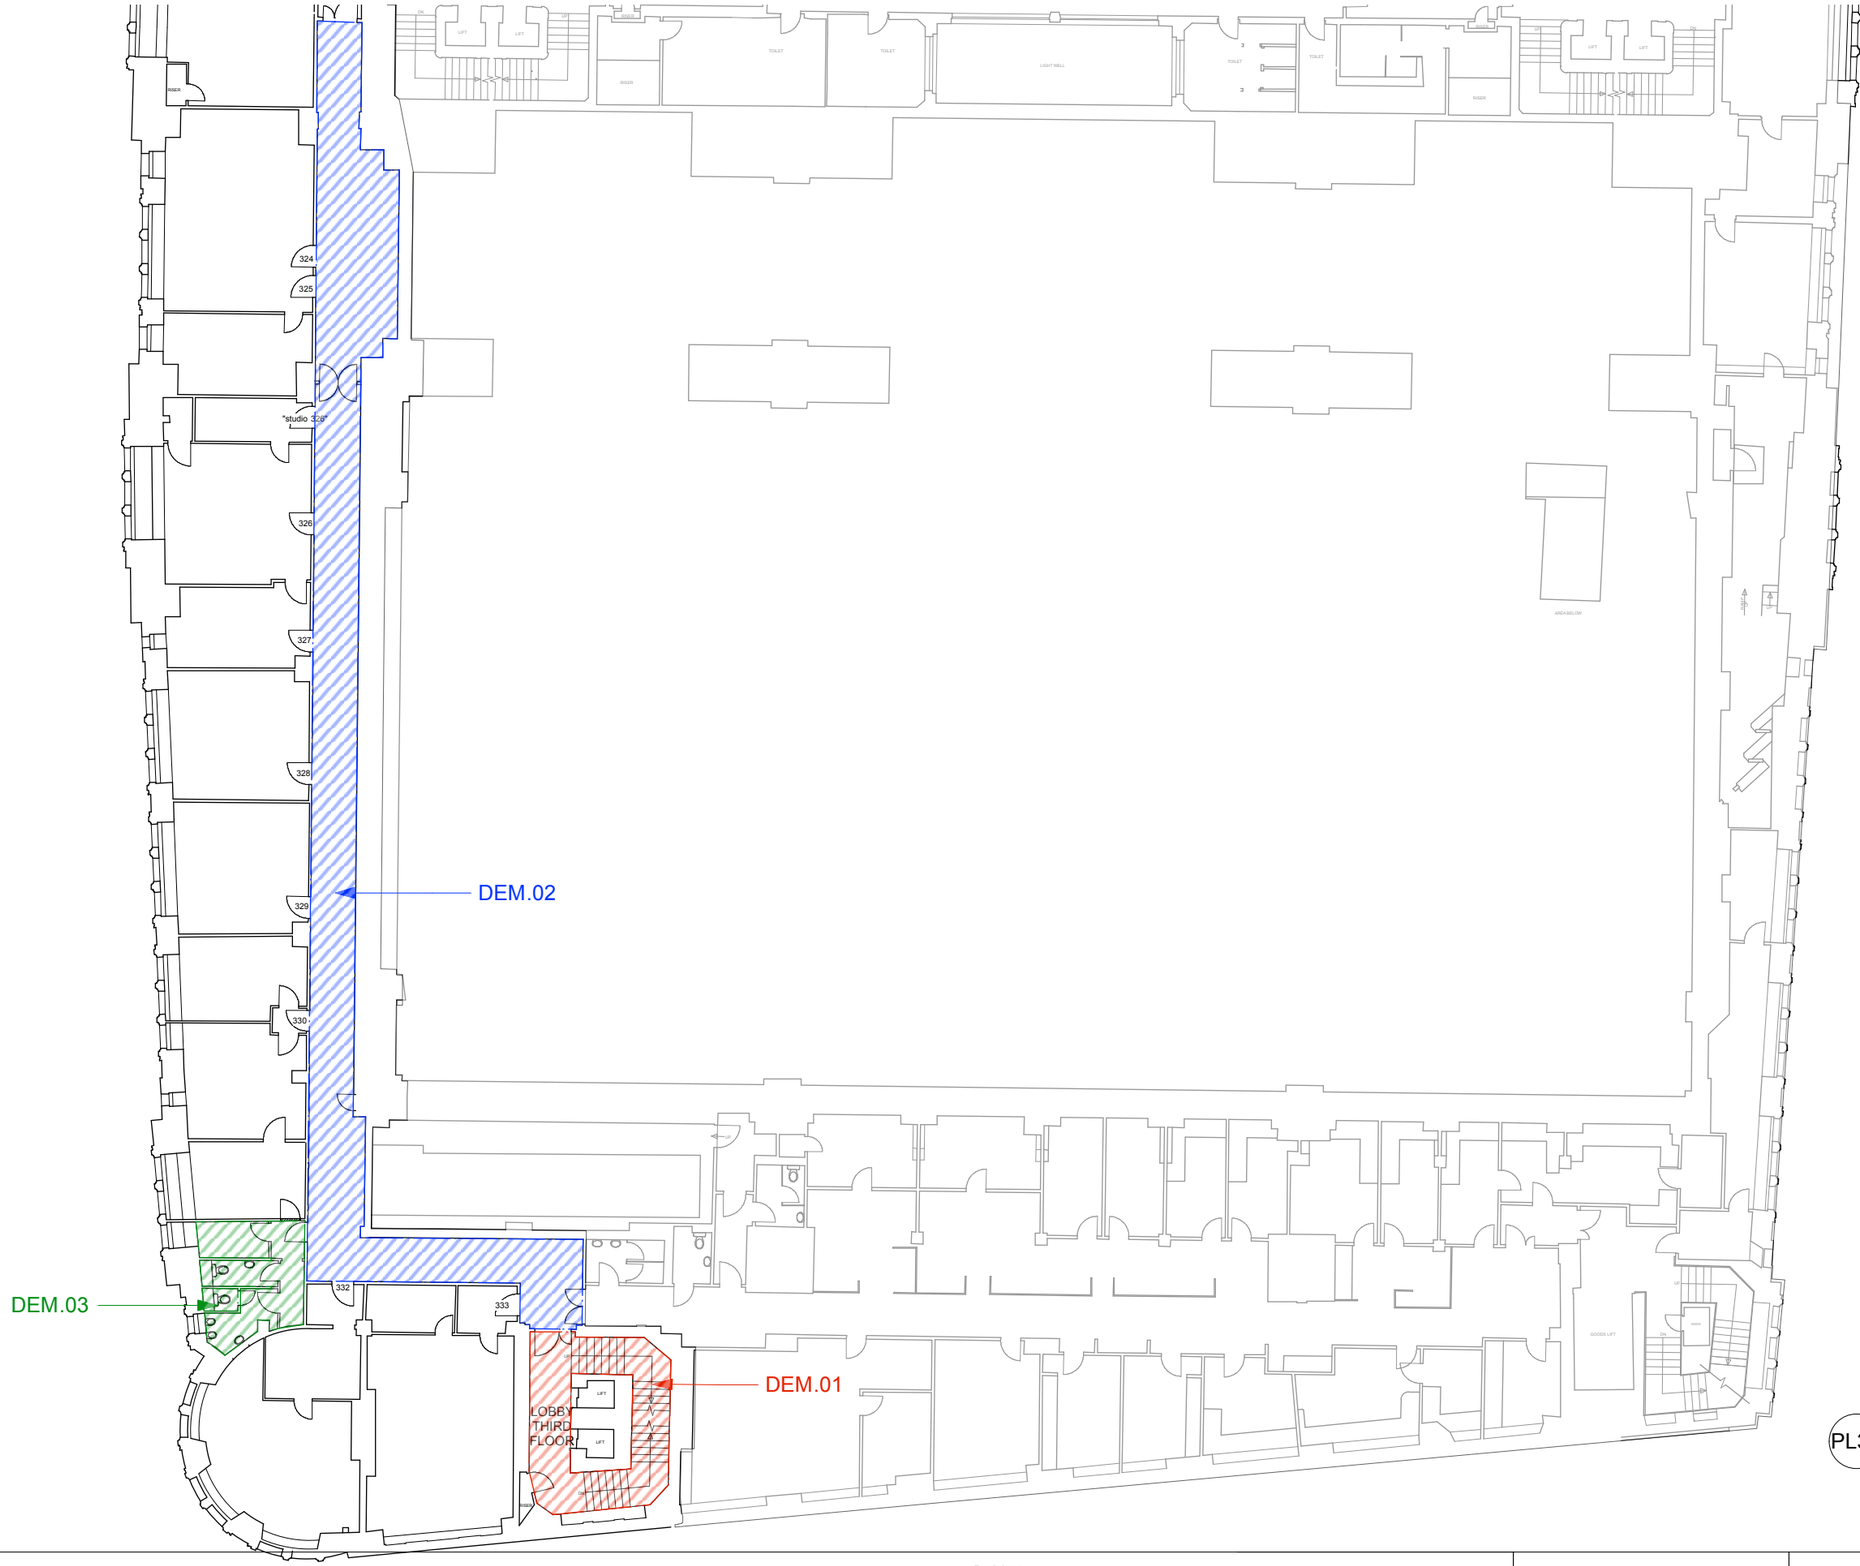


Key - strip out of non original fabric

DEM.01 - Lift lobby
Walls: Removal of modern fire doorset

Ceiling: Removal of suspended ceiling, hangers, associated secondary supports, mineral fibre ceiling tiles and light fittings

Floor: Removal of carpet tiles throughout and associated underlay and stair nosings

DEM.02 - Corridor
Walls: Removal of modern fire doorset

Ceiling: Removal of suspended ceiling, hangers, associated secondary supports, mineral fibre ceiling tiles and light fittings

Floor: Removal of carpet tiles throughout and associated underlay

DEM.03 - WCs
Walls: Removal of modern wall tiles and modern sanitaryware

Ceiling: Removal of suspended ceiling, hangers, associated secondary supports, mineral fibre ceiling tiles and light fittings

Floor: Removal of modern floor tiles and associated skirting

PL30 Proposed removal non original fabric 3rd floor
Scale: 1:250

0 2 4 6 8 10 M

Revisions

P1 Issued for planning 01.10.19

Hutchison Kivotos Architects 2 Whites Grounds London SE1 3LA 020 7403 7323 email: info@hkarchitects.co.uk

PLANNING	Dwg. No. **316.PL.30**
Project Manchester Royal Exchange, Southern Offices	**Drawing title** Proposal strip out 3rd floor plan
Client BVK	**Scale** 1:250 @ A3 **Rev** P1
	Drawn by VL **Date** Oct 2019

Do not scale. All dimensions to be confirmed on site.
Information contained in this drawing is the sole copyright of Hutchison Kivotos Architects Ltd. and is not to be reproduced without permission.