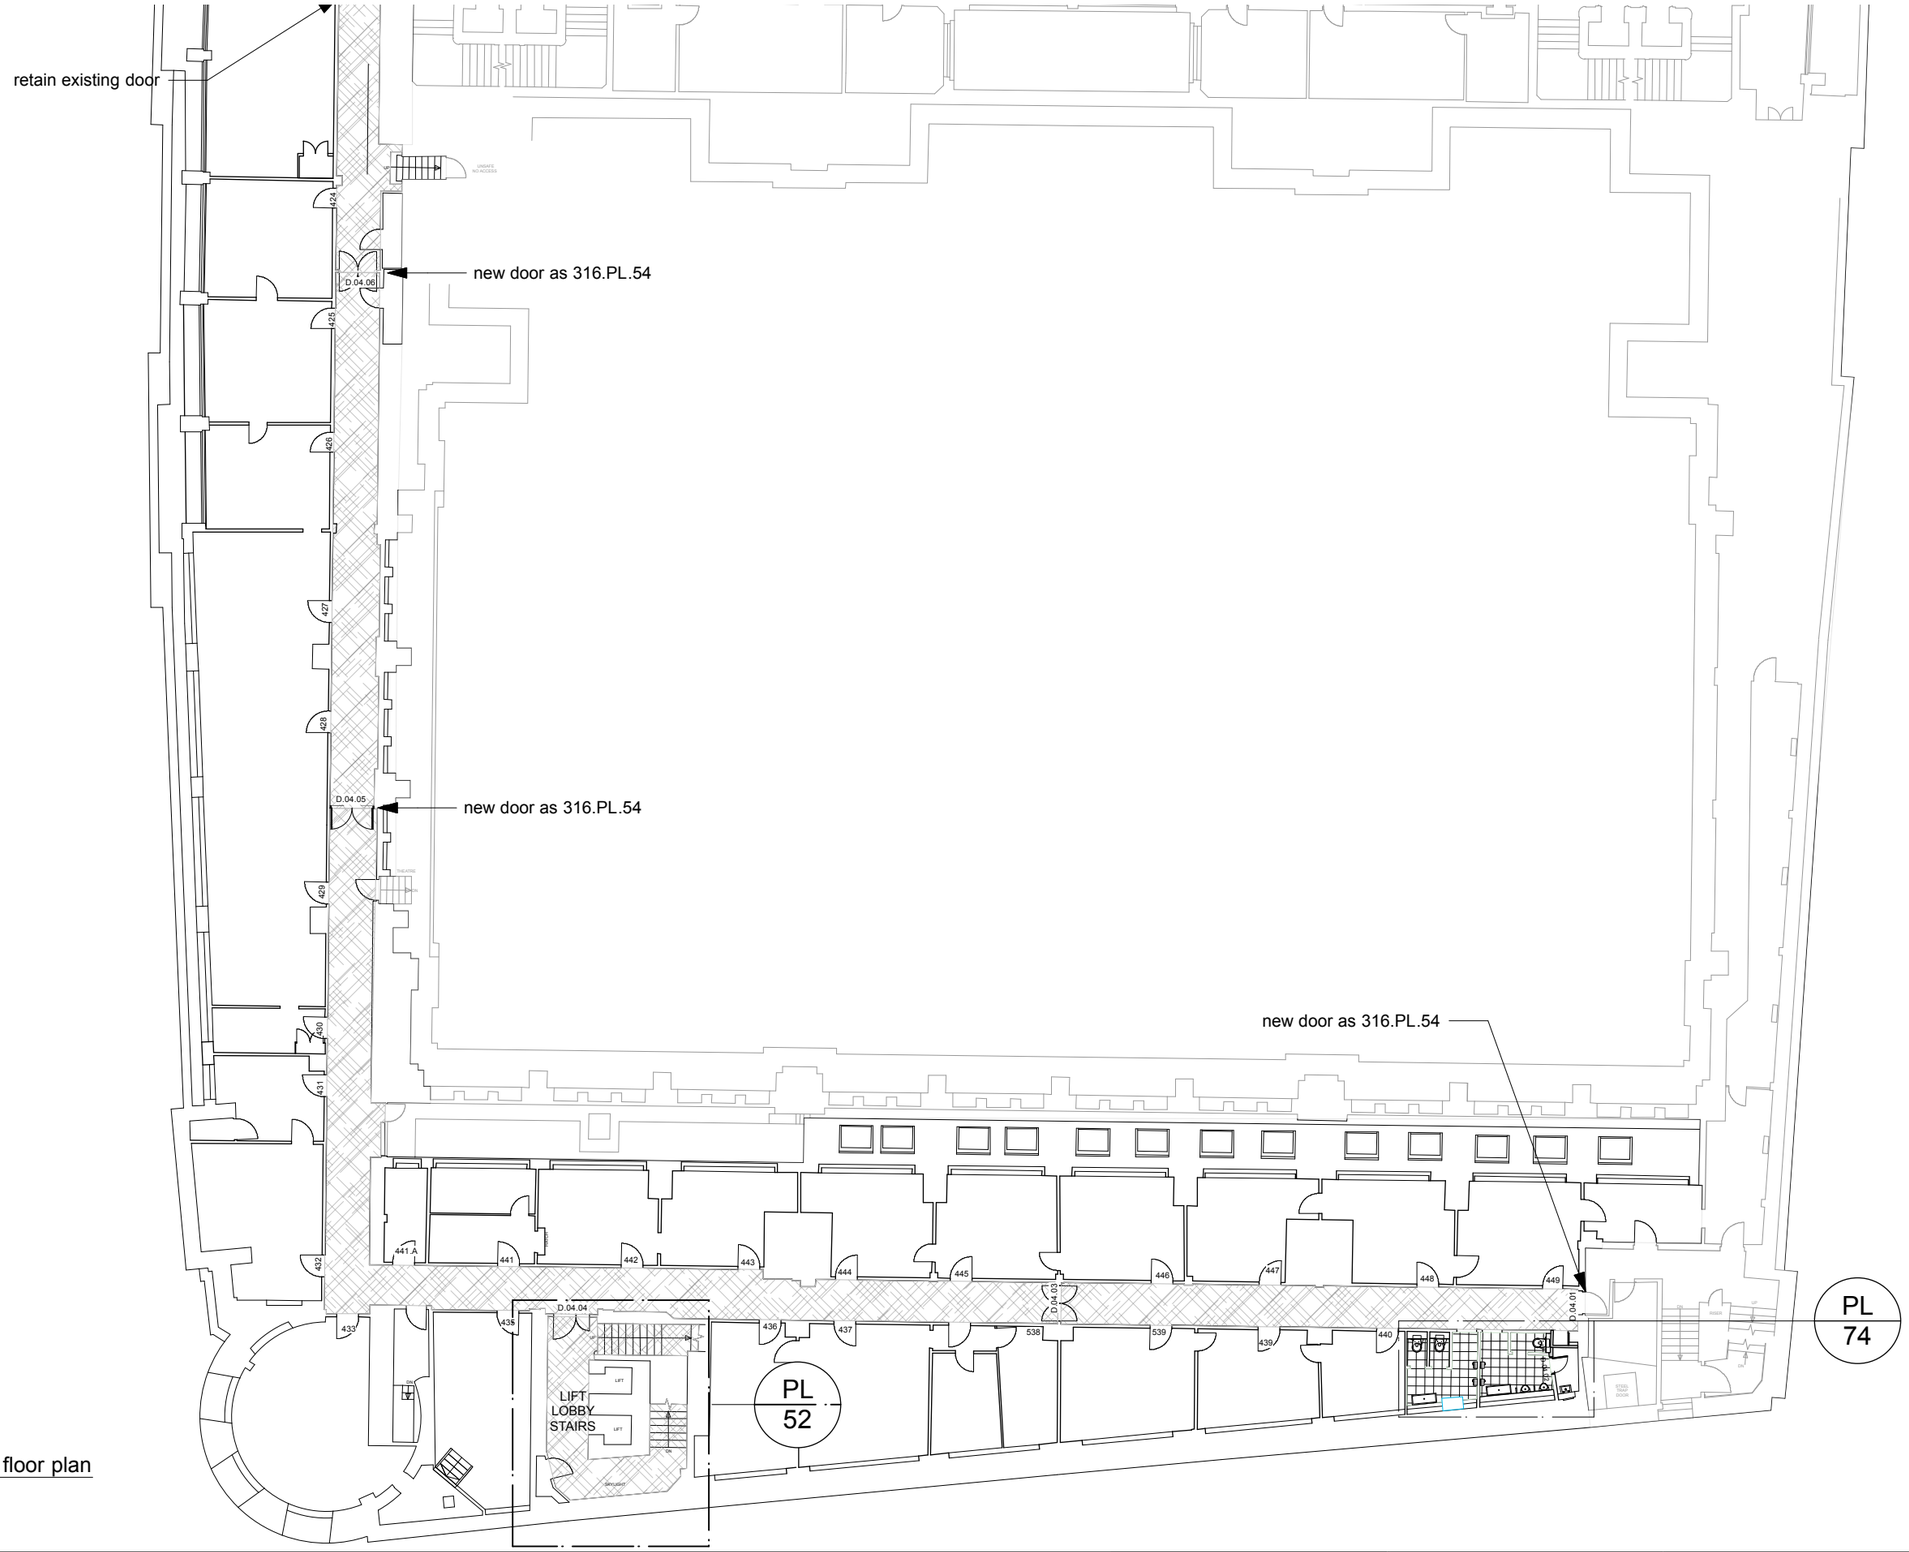


FLOOR KEY

- carpet finish
- tiles finish
- timber finish

1 Proposed fourth floor plan
Scale: 1:250

0 2 4 6 8 10 M

Revisions

P1 Issued for planning 01.07.19

Hutchison Kivotos Architects 2 Whites Grounds London SE1 3LA 020 7403 7323 email: info@hkarchitects.co.uk

PLANNING	Dwg. No. **316.PL.44**
Project: Manchester Royal Exchange, Southern Offices	Drawing title: Proposed Fourth Floor Plan - 3 Old Bank St
Client: BVK	Scale 1:250 @ A3 Rev P1
	Drawn by VL Date July 2019

Do not scale. All dimensions to be confirmed on site.
Information contained in this drawing is the sole copyright of Hutchison Kivotos Architects Ltd. and is not to be reproduced without permission.