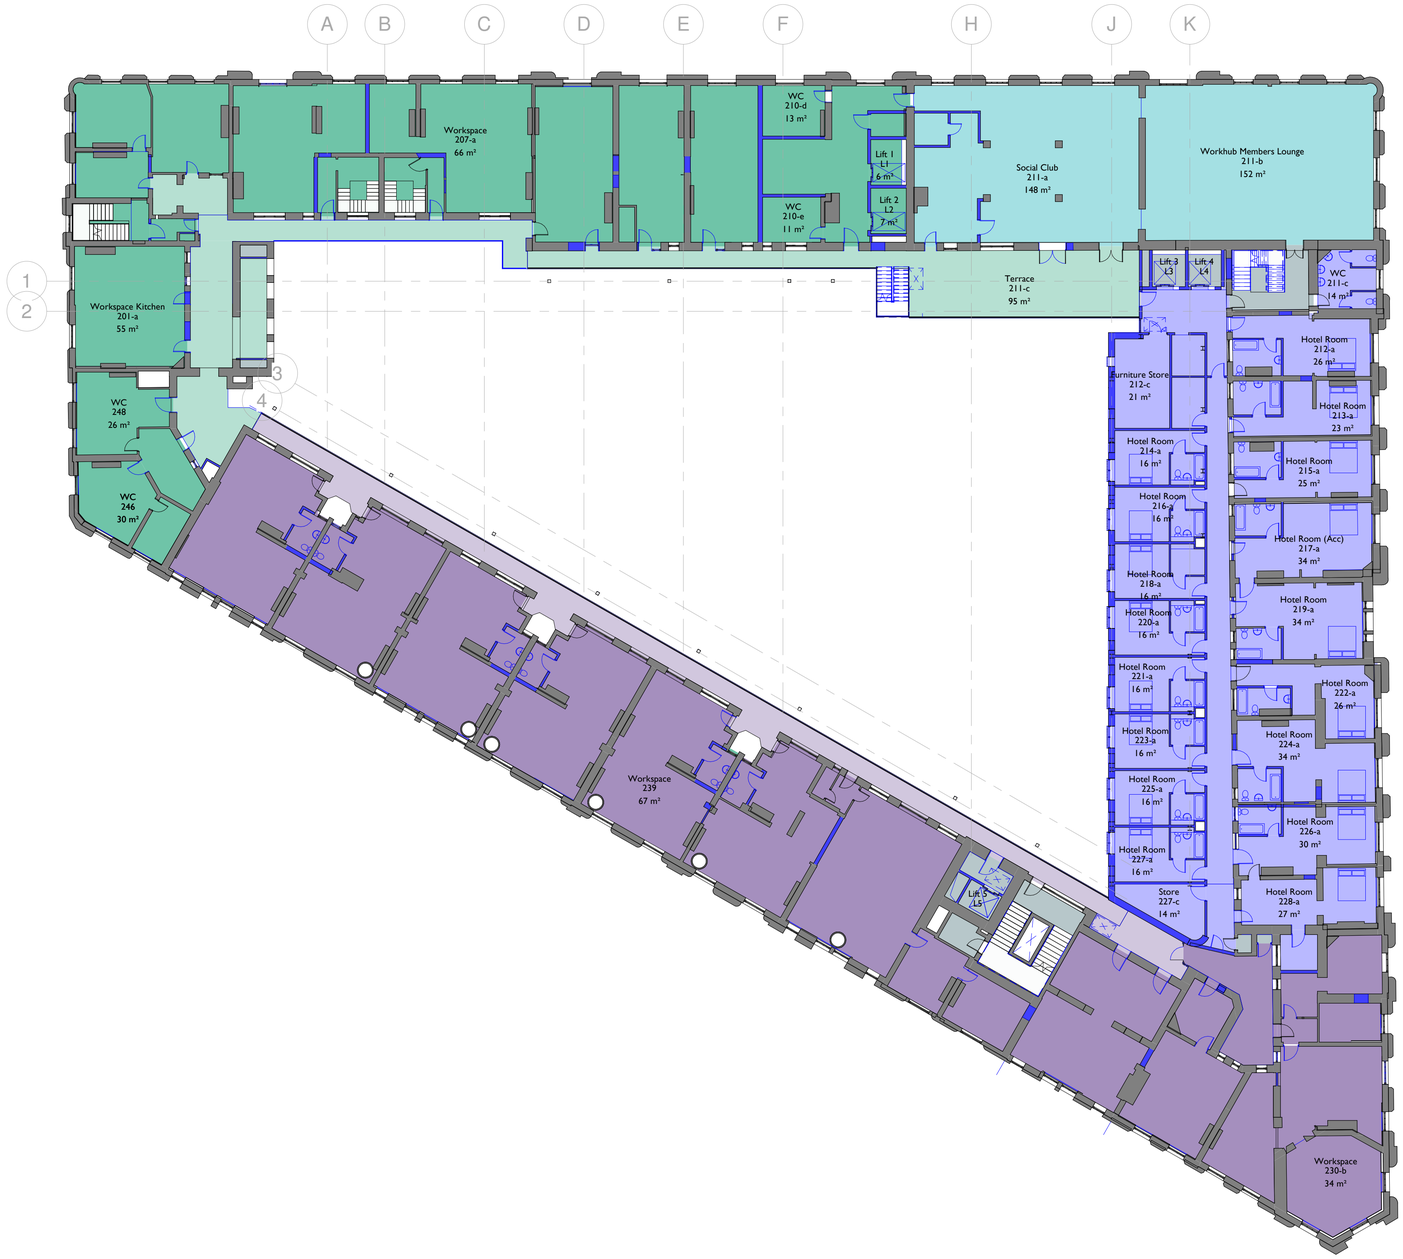


I
2005

02 Second Floor GA

1 : 200

0 2m 4m 6m 8m 10m 20m

N

Notes:

Drawings are based on survey data and may not accurately represent what is physically present.

Do not scale from this drawing. All dimensions are to be verified on site before proceeding with the work.

All dimensions are in millimeters unless noted otherwise.

Purcell shall be notified in writing of any discrepancies.

Key Plan

not to scale

- Hotel (C1)
- Live & Work (B1, C3)
- Live & Work External (B1, C3)
- Workspace (B1)
- Workspace External (B1)
- Unit K (B1, A3, A4)
- Landlord Areas

All furniture is shown indicatively

Hotel (C1)	616 m²
Landlord Areas	72 m²
Live & Work (B1, C3)	783 m²
Live & Work External (B1, C3)	107 m²
Unit K (B1, A3, A4)	300 m²
Workspace (B1)	572 m²
Workspace External (B1)	197 m²
Grand total: 98	2646 m²

Existing

Proposed

REV	DATE	DESCRIPTION
1	02/12/19	For planning
2	03/12/19	For Planning
3	06/12/19	For Planning

CLIENT

Allied London

PROJECT

London Road Fire Station

JOB NUMBER

240242

PURCELL

TITLE

Proposed Second Floor Plan

SIZE	SCALE	LAST REVISED	DRAWN	CHECKED
A1L	As indicated	06/12/2019 11:39:15	SA	

REV 3

SUITABILITY/REASON FOR ISSUE S2 FOR PLANNING

DRAWING NUMBER

240242-PUR-FS-02-DR-A-2005

St James', 79 Oxford Street, Manchester, M1 6FQ

© PURCELL 2019. PURCELL ® IS THE TRADING NAME OF PURCELL ARCHITECTURE LTD.