
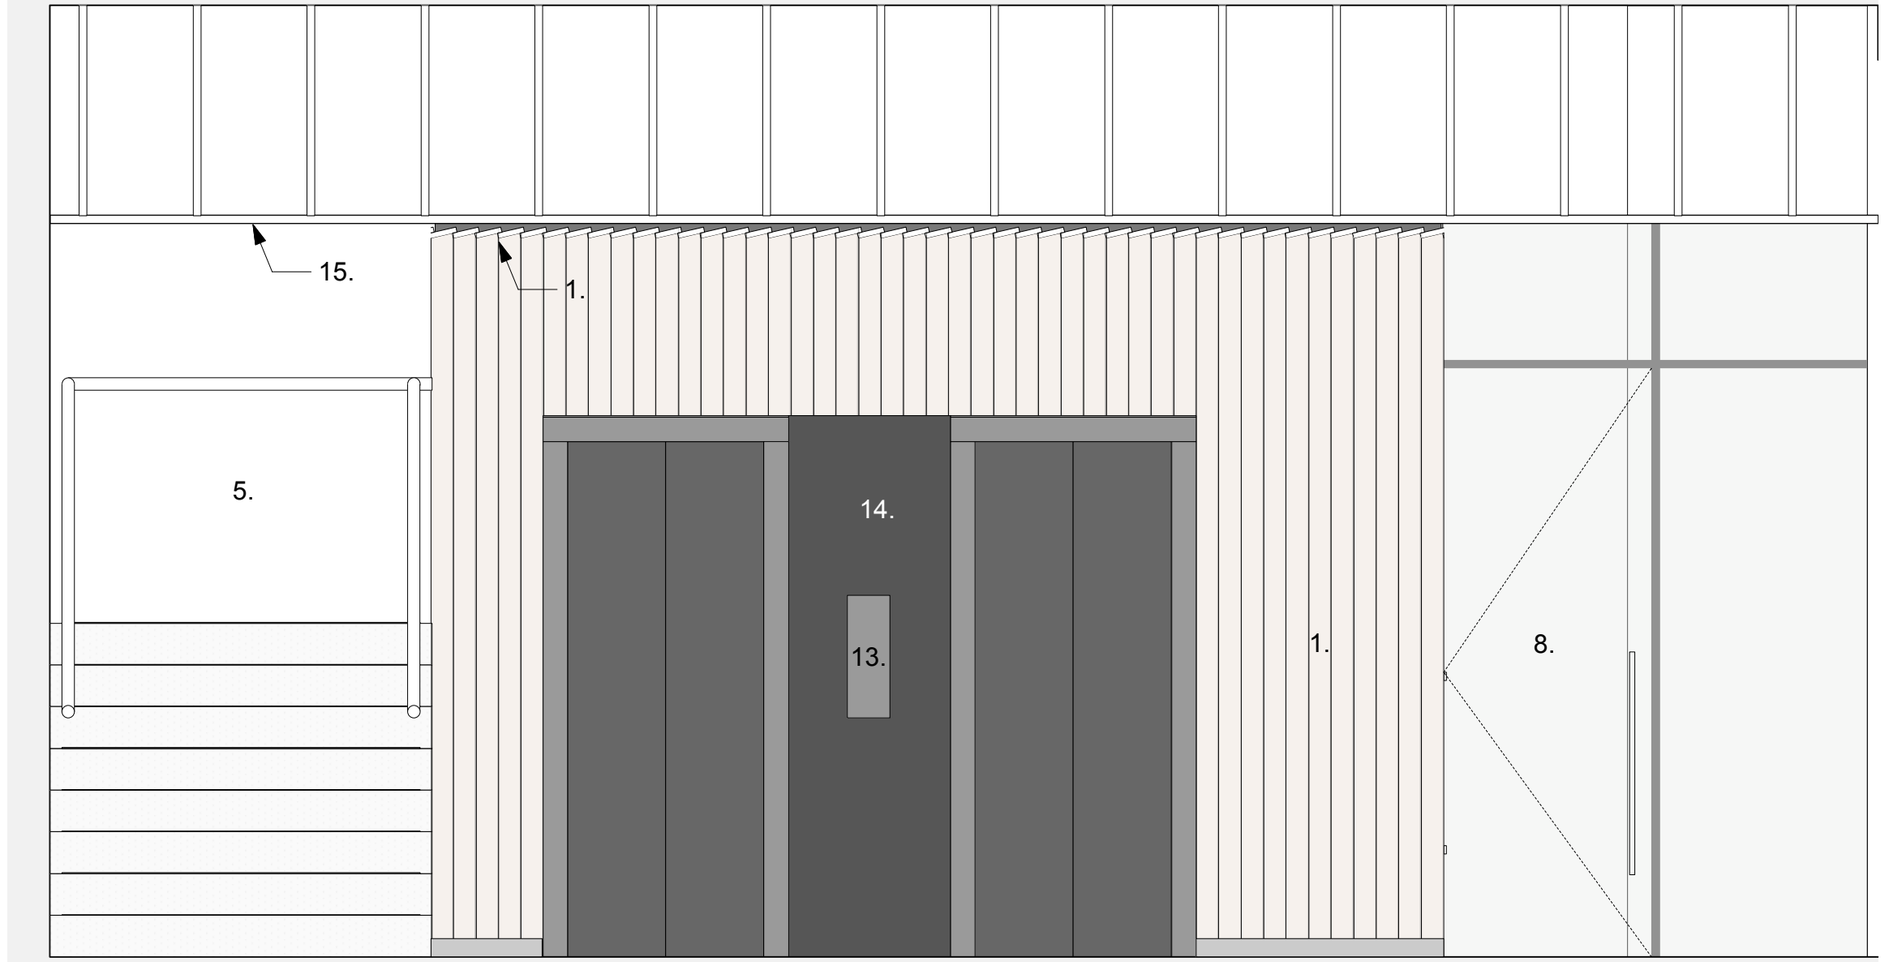



Key

1. Valchromat MDF boards lapped as a weatherboarding cladding on concealed fixings
2. Matwell
3. New door to electrical riser
4. New fabric recessed banquette seating and tensioned yarn feature
5. Existing walls to be made good and decorated
6. New terrazzo floor finish
7. Ceramic glazed tiles feature wall
8. Purpose made pivot door and fixed sidelight glazing
9. LED lighting strip  recessed in wood boards as per M&E lighting schedule
10. New Fire Exit Door to replace existing
11. New building branding 3D signage in bronze
12. Tenant board signage
13. Existing lift landing controls retained and re linished
14. New metal panel bounded to wall
15. Existing MF ceiling plasterboard to be retained made good and painted
16. New yorkstone sill with door threshold and recessed carborandum insert strips
17. New plasterboard shelf bulkhead detail
18. Ceiling access panel with plasterboard door and concealed beaded perforated frame

1 Elevation C
Scale: 1:25

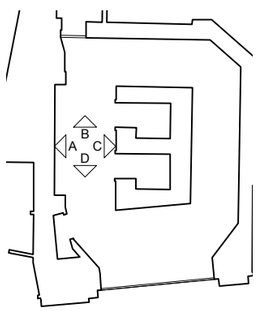


0.0 0.5 1.0 M

**Revisions**

P1 Issued for planning 28.06.19

**Hutchison Kivotos Architects** 2 Whites Grounds London SE1 3LA 020 7403 7323 email: info@hkarchitects.co.uk

| | |
|---|---|
| PLANNING | Dwg. No. **316.PL.51** |
| Project: Manchester Royal Exchange, Southern Offices | Drawing title: Proposed Entrance - Internal Elevation C |
| Client: BVK | Scale 1:25 @ A3 Rev P1 |
| | Drawn by VL Date June 2019 |

Do not scale. All dimensions to be confirmed on site.
Information contained in this drawing is the sole copyright of Hutchison Kivotos Architects Ltd. and is not to be reproduced without permission.