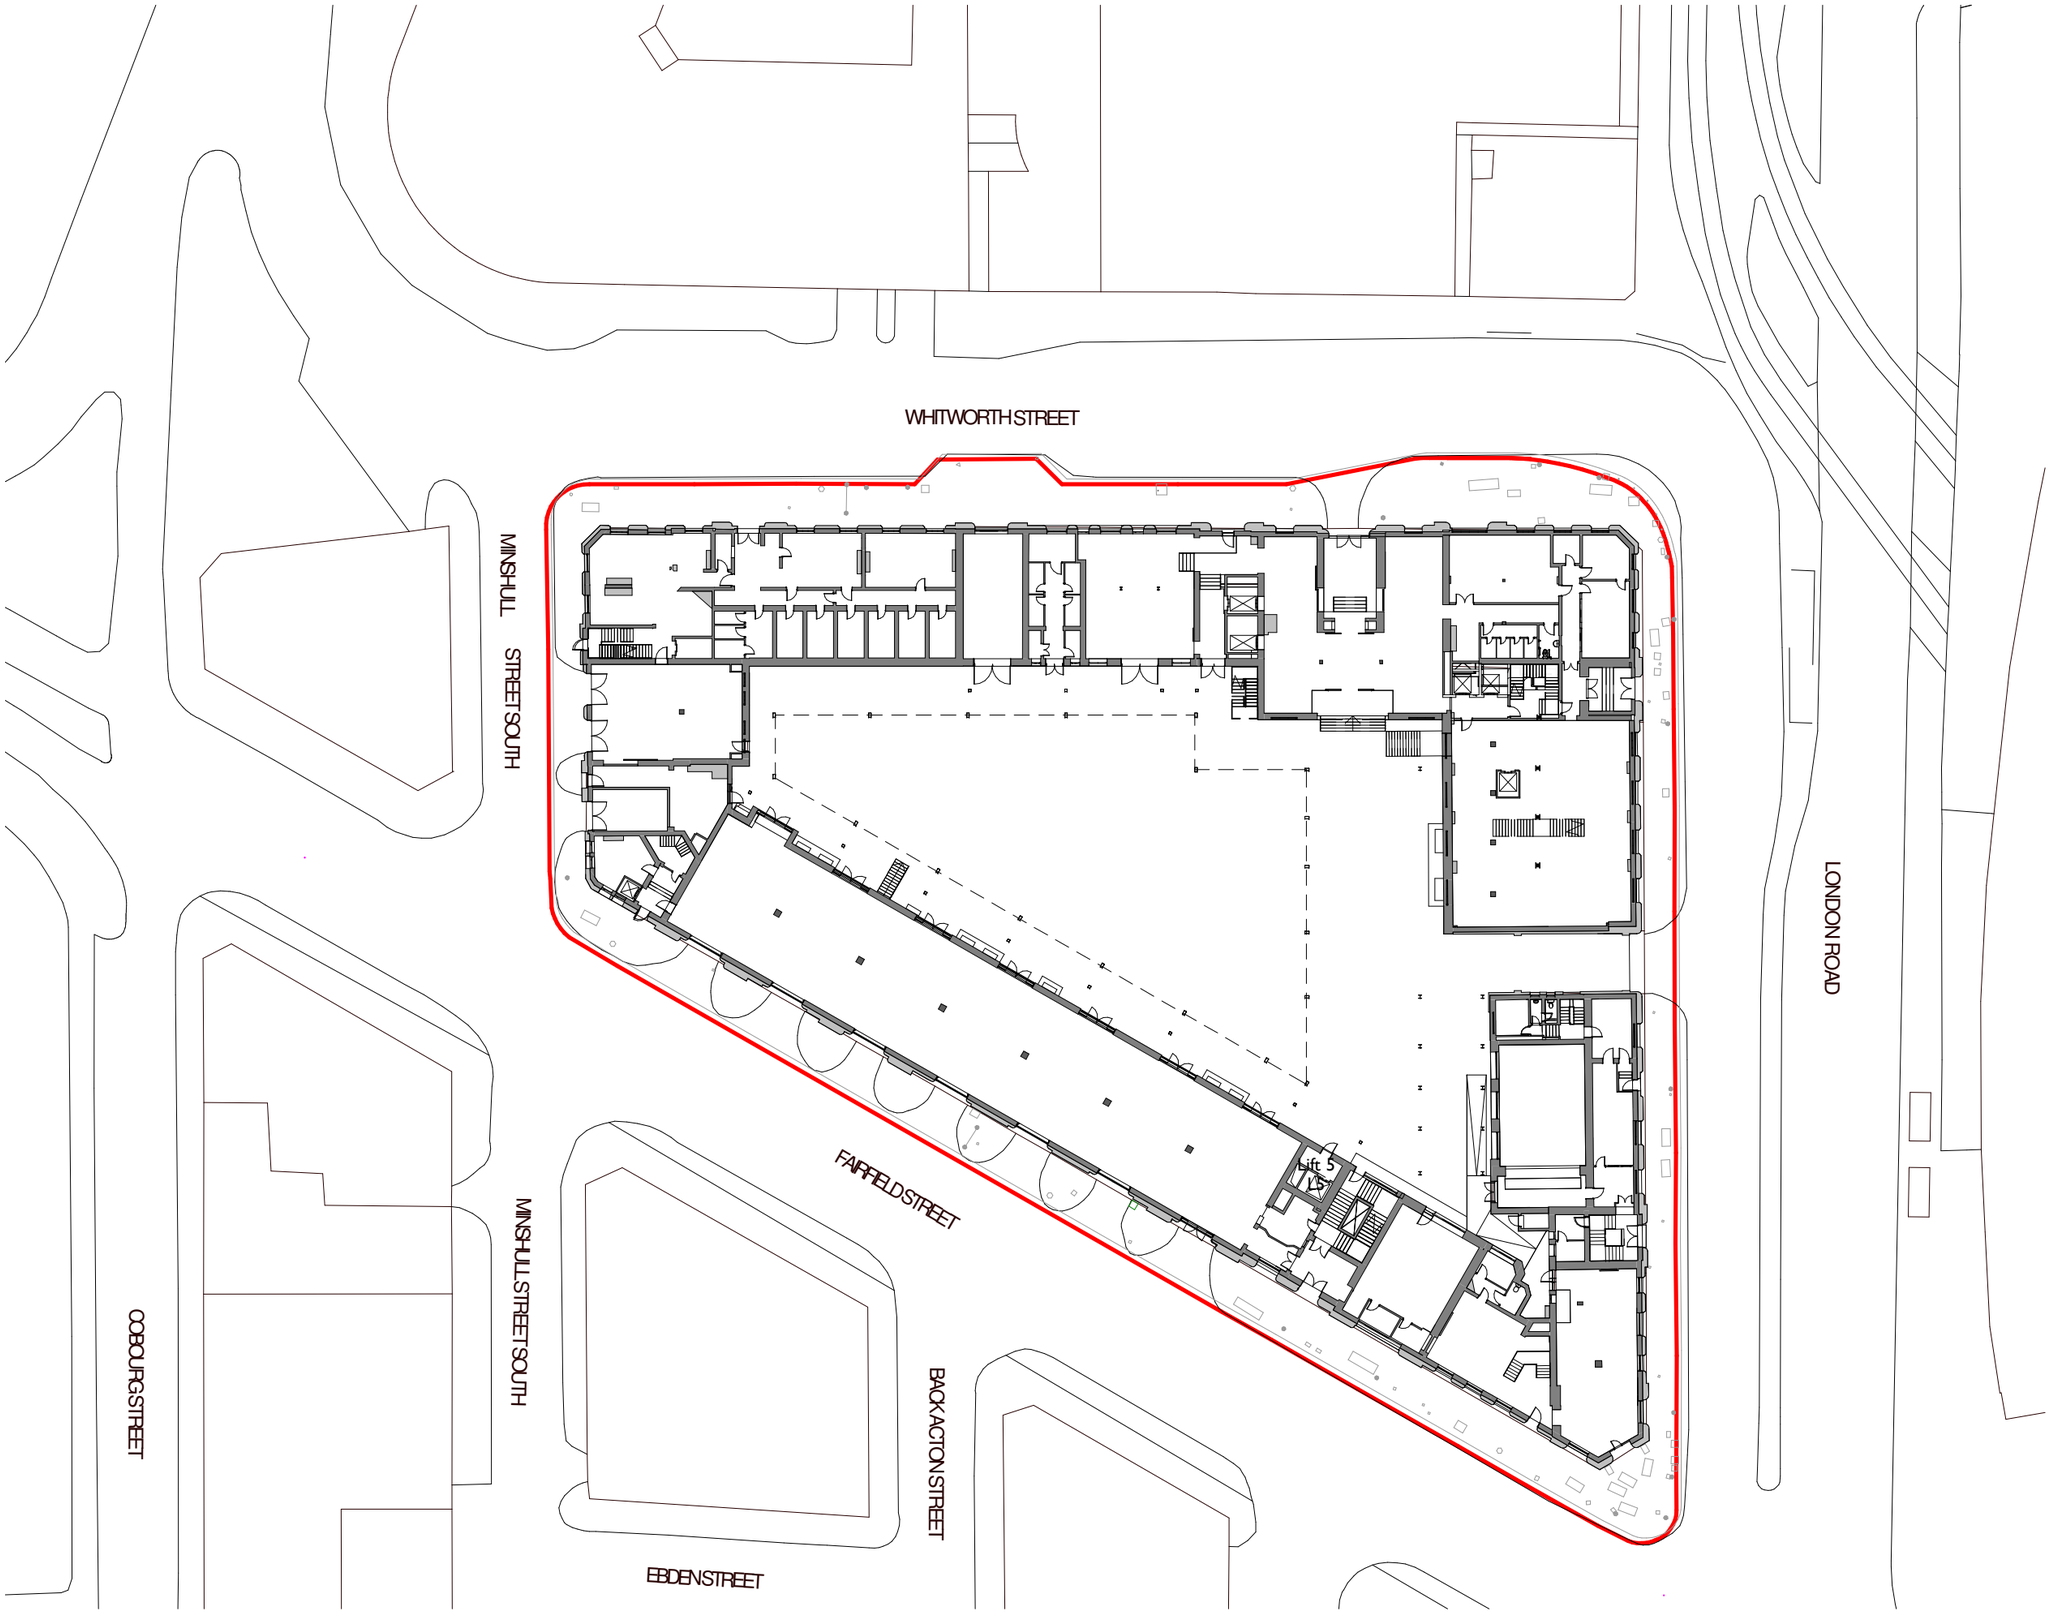


Notes:

Drawings are based on survey data and may not accurately represent what is physically present.

Do not scale from this drawing. All dimensions are to be verified on site before proceeding with the work.

All dimensions are in millimeters unless noted otherwise.

Purcell shall be notified in writing of any discrepancies.

Key Plan
not to scale

Site Boundary

REV	DATE	DESCRIPTION
1	06/12/19	For Planning

CLIENT
Allied London

PROJECT
London Road Fire Station

JOB NUMBER
240242

PURCELL

TITLE
Proposed Site Plan

SIZE	SCALE	LAST REVISED	DRAWN	CHECKED
A3L	1 : 500	06/12/2019 11:07:52	Author	Checker

REV **1**
SUITABILITY/REASON FOR ISSUE **S2 FOR PLANNING**

DRAWING NUMBER
240242-PUR-FS-A-2000

St James', 79 Oxford Street, Manchester, M1 6FQ
© PURCELL 2019. PURCELL ® IS THE TRADING NAME OF PURCELL ARCHITECTURE LTD.

1 / 2000

00 Site Plan Proposed

1 : 500