

Key:

Land owned by Manchester Central Convention Centre

Memorial footprint

Rev. * (17.12.2018)	Issued for planning application	
Rev. A (12.03.2019)	Issued for information	
Rev. B (13.03.2019)	Issued for information	
Rev. C (25.04.2019)	Issued for construction and planning	- Footprint reduced
Rev. D (09.07.2019)	Issued for planning	- Site boundary amended
Rev. F (04.09.2019)	Final Construction Issue	
Rev. G (17.09.2019)	Issued for planning	

0 10 20 30 40 50m

N

Final construction issue

Location plan

475 Peterloo Memorial
Caruso St John Architects
1 Coate Street, London, E2 9AG
tel 020 7613 3161 fax 020 7729 6188

Scale		Date	Drawing No
1:1250 A1	@	17/09/2019	475_L00_01_G



Key:

	Elements to demolish / remove / rebuild
1	Two existing trees removed
2	Existing low wall moved to the east and partly reconstructed; part of existing steps removed

Rev. * (17.12.2018)	Issued for planning application
Rev. A (04.09.2019)	Final construction issue
Rev. B (17.09.2019)	Issued for planning

0 2 4 6 8 10m

N

Final construction issue

Existing siteplan

475 Peterloo Memorial
Caruso St John Architects
1 Coate Street, London, E2 9AG
tel 020 7613 3161 fax 020 7729 6188

Scale	Date	Drawing No
1:200 @ A1	17/09/2019	475_L01_01_B

+40.16
+40.04
+40.47
+40.53
+40.29
+40.09
+40.01
+40.47
+40.42
+40.27
+40.07
+39.75
+40.15
+40.00
+40.26
+39.72
+39.85
+39.81
+39.72
+39.77

1
2
3
4
5

Key:

	Elements to demolish / remove / rebuild
1	Two existing trees and bicycle racks removed
2	Existing billboard removed
3	Existing electricity cabinet replaced with floor box
4	Existing low wall moved to the south-west and partly reconstructed
5	Part of existing flight of steps removed

Rev. * (17.12.2018)	Issued for planning application	
Rev. A (23.01.2019)	Issued for planning application	
Rev. B (29.04.2019)	Issued for construction and planning	- Lamp post retained - Labels changed
Rev. C (04.09.2019)	Final Construction Issue	
Rev. D (17.09.2019)	Issued for planning	

0 0.5 1 1.5 2 2.5m


Final construction issue

Existing plan

475 Peterloo Memorial
Caruso St John Architects
1 Coate Street, London, E2 9AG
tel 020 7613 3161 fax 020 7729 6188

Scale	Date	Drawing No
1:50 @ A1	17/09/2019	475_L02_01_D

Drawing to be read in conjunction with topographic surveys. Any discrepancies are to be highlighted and brought to the attention of the Architects.

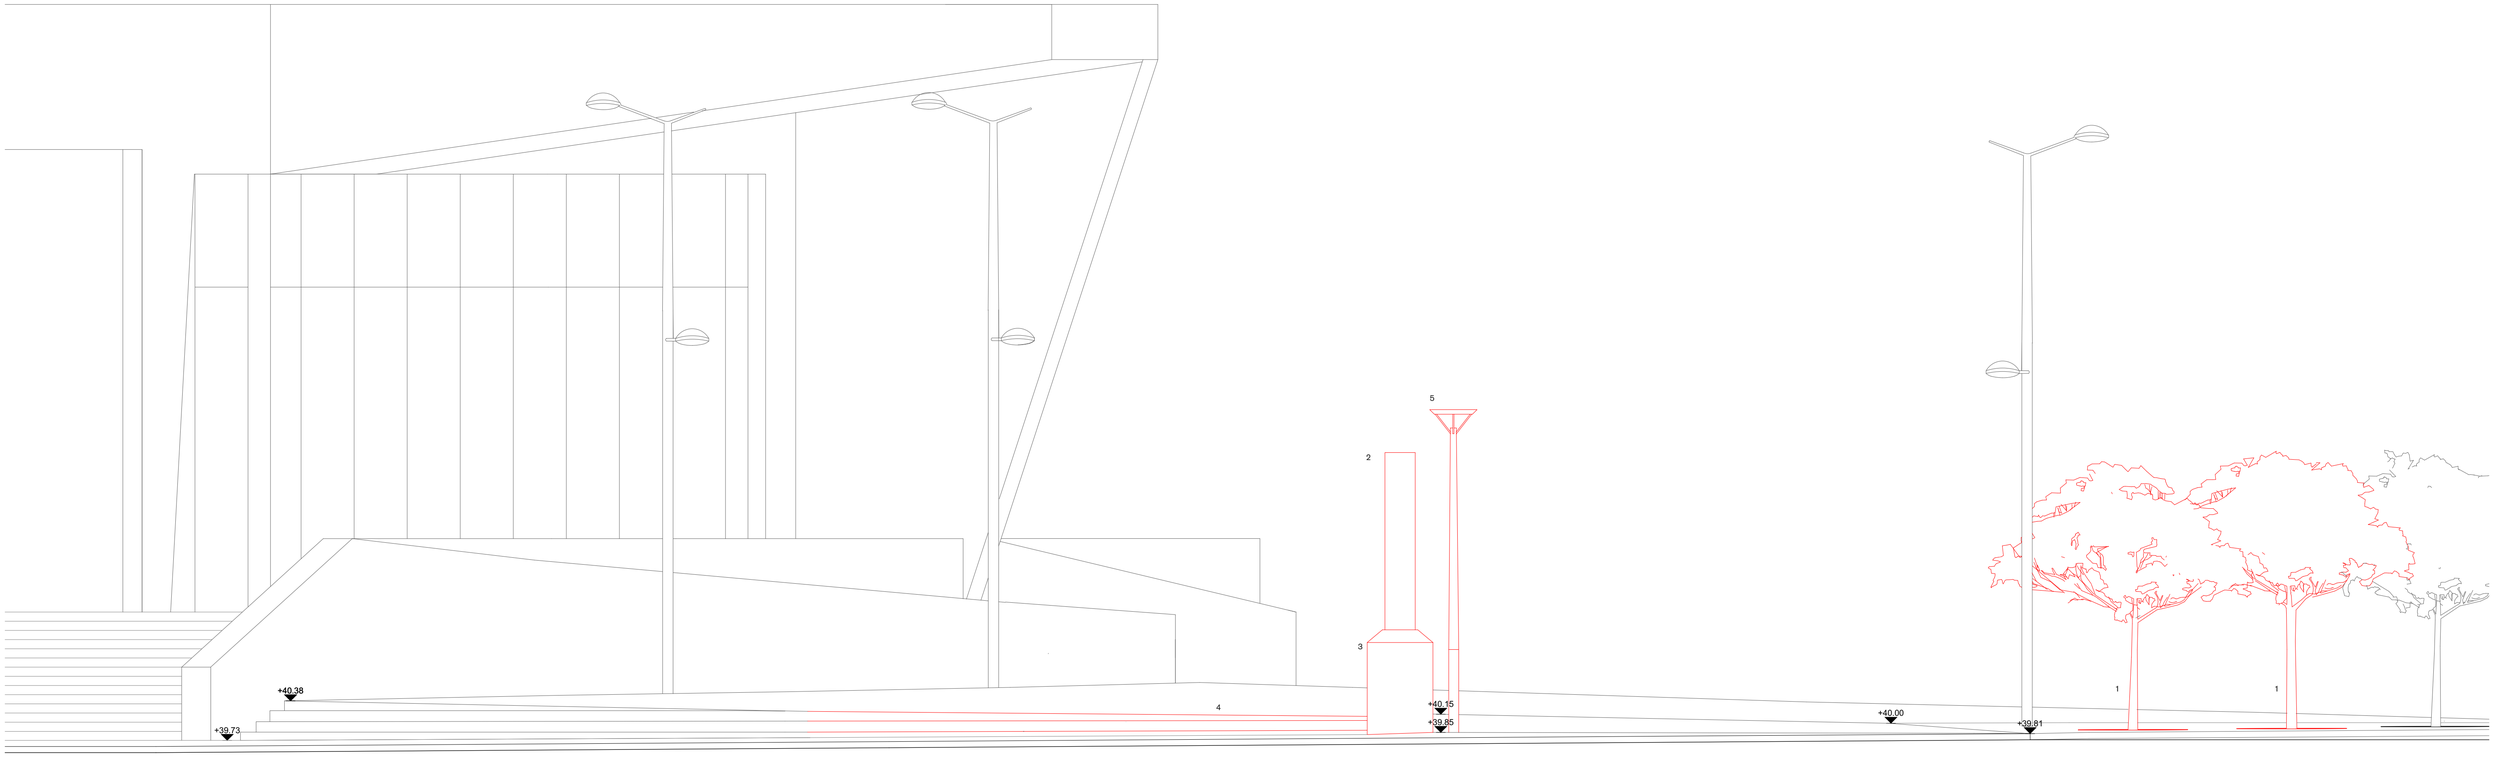

South-east elevation

Key:

———	Elements to demolish / remove / rebuild
1	Two existing trees removed
2	Existing billboard removed
3	Eletrical floor box in place of existing cabinet
4	Existing low wall moved to the south-west and partly reconstructed; part of existing flight of steps removed
5	Lamp post removed

Rev. * (17.12.2018)	Issued for planning application	
Rev. A (23.01.2019)	Issued for planning application	
Rev. B (29.04.2019)	Issued for construction and planning	- Memorial moved - Design updated - Labels changed
Rev. C (04.09.2019)	Final Construction Issue	
Rev. D (17.09.2019)	Issued for planning	

0 0.5 1 1.5 2 2.5m


Final construction issue

Existing elevation

475 Peterloo Memorial
Caruso St John Architects
1 Coate Street, London, E2 9AG
tel 020 7613 3161 fax 020 7729 6188

Scale	Date	Drawing No
1:50 @ A1	17/09/2019	475_L05_01_D

Drawing to be read in conjunction with topographic surveys. Any discrepancies are to be highlighted and brought to the attention of the Architects.

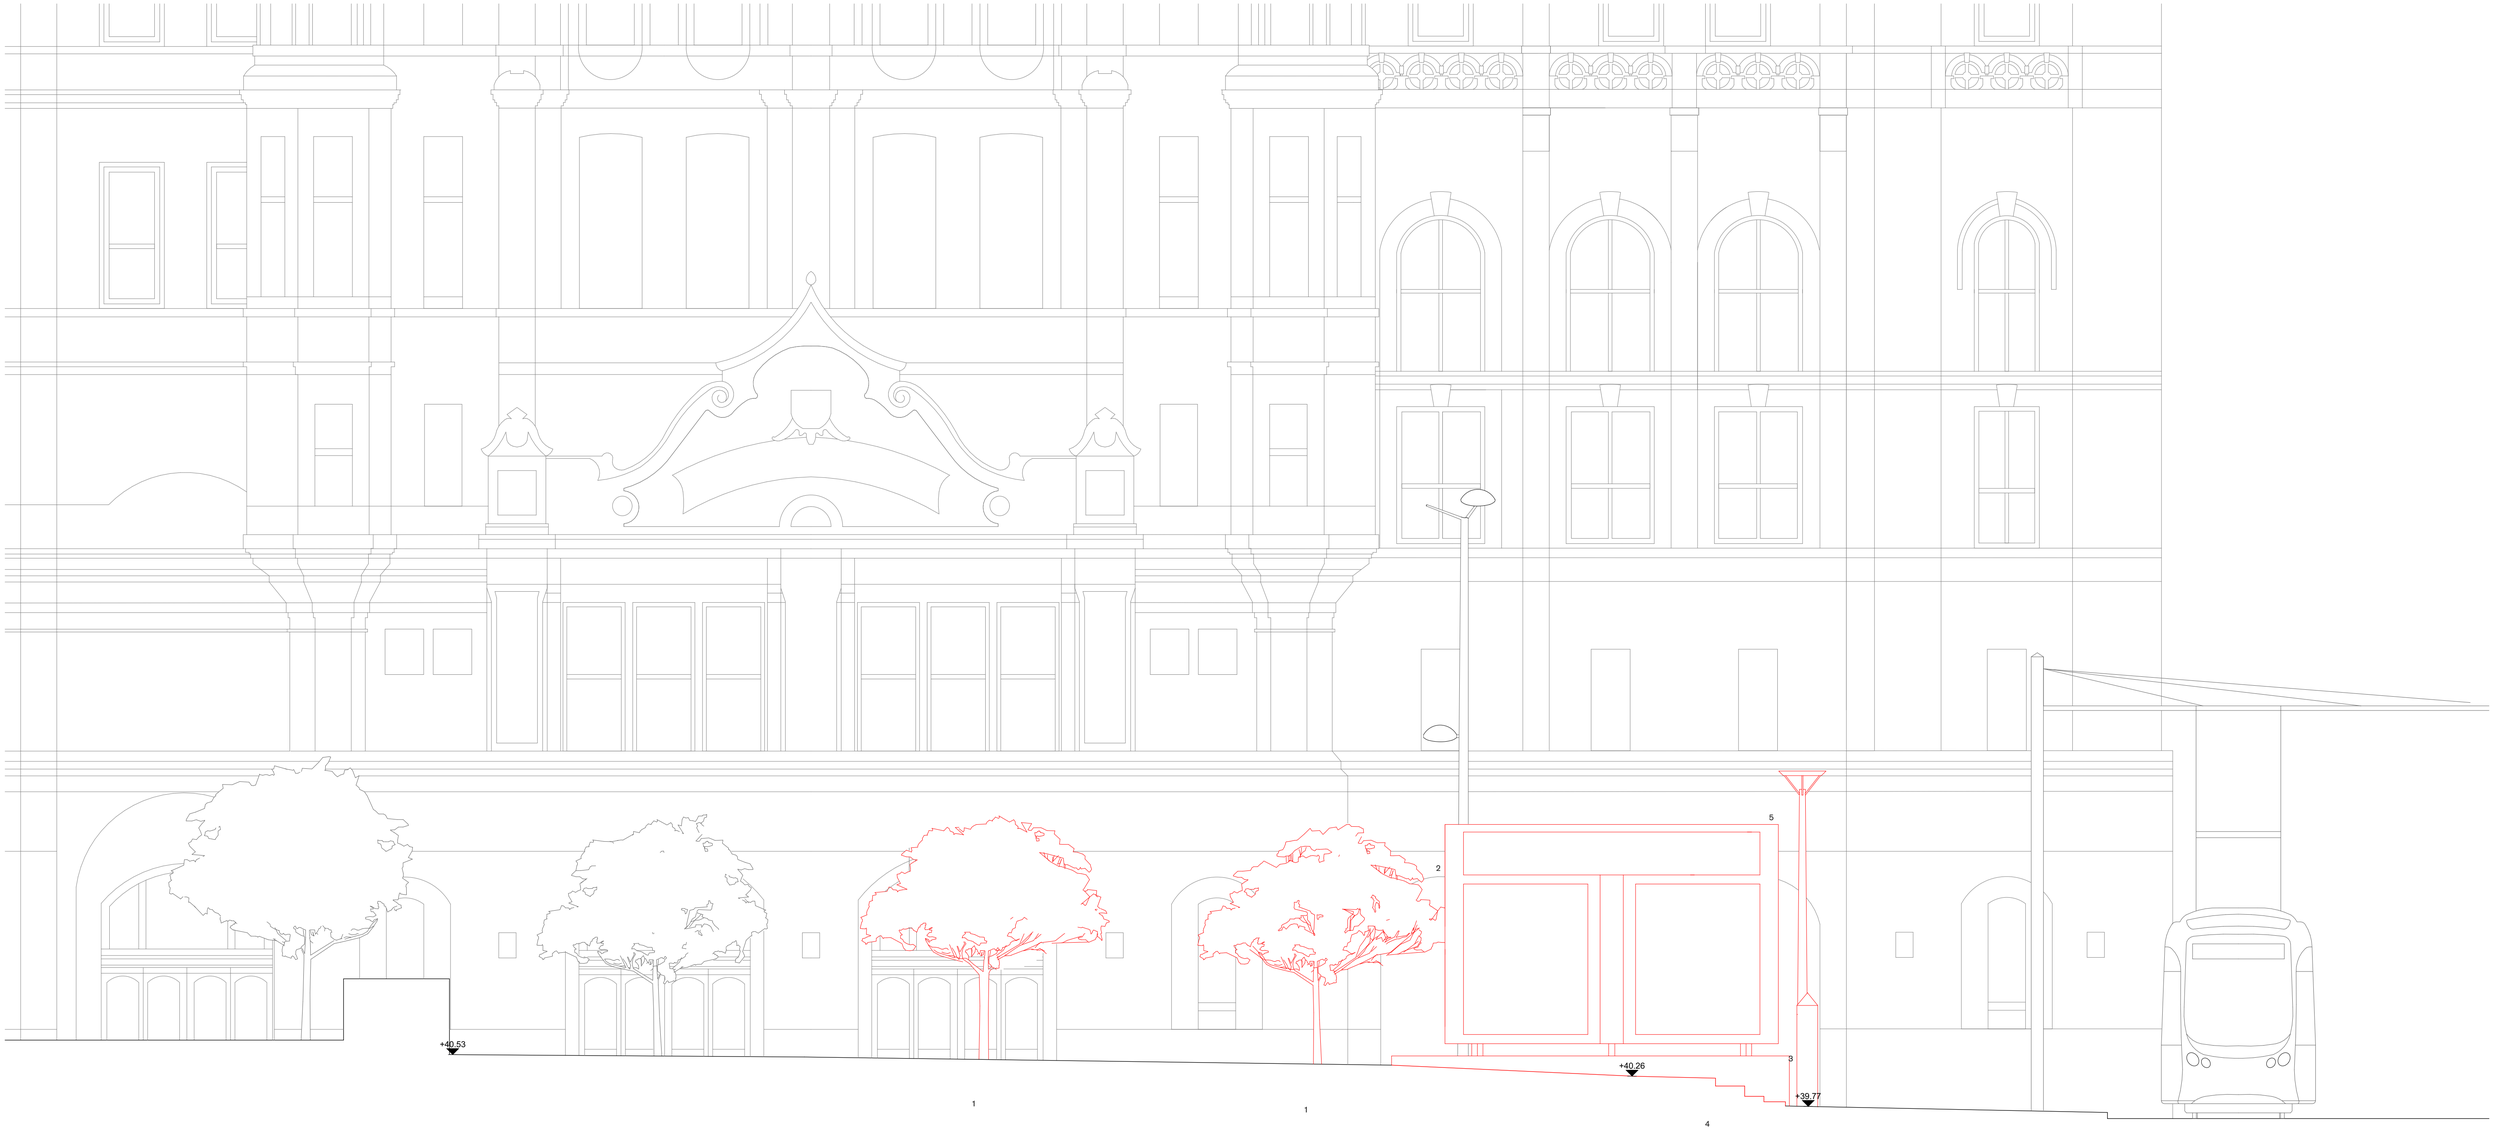

South-west elevation

Key:

———	Elements to demolish / remove / rebuild
1	Two existing trees removed
2	Existing billboard removed
3	Eletrical floor box in place of existing cabinet
4	Existing low wall moved to the south-west and partly reconstructed; part of existing flight of steps removed
5	Lamp post removed

Rev. * (23.01.2019)	Issued for planning application	
Rev. A (29.04.2019)	Issued for construction and planning	- Memorial moved - Design updated - Labels changed
Rev. B (04.09.2019)	Final Construction Issue	
Rev. C (17.09.2019)	Issued for planning	

0 0.5 1 1.5 2 2.5m


Final construction issue

Existing elevation

475 Peterloo Memorial
Caruso St John Architects
1 Coate Street, London, E2 9AG
tel 020 7613 3161 fax 020 7729 6188

Scale	Date	Drawing No
1:50 @ A1	17/09/2019	475_L05_02_C

Drawing to be read in conjunction with topographic surveys. Any discrepancies are to be highlighted and brought to the attention of the Architects.

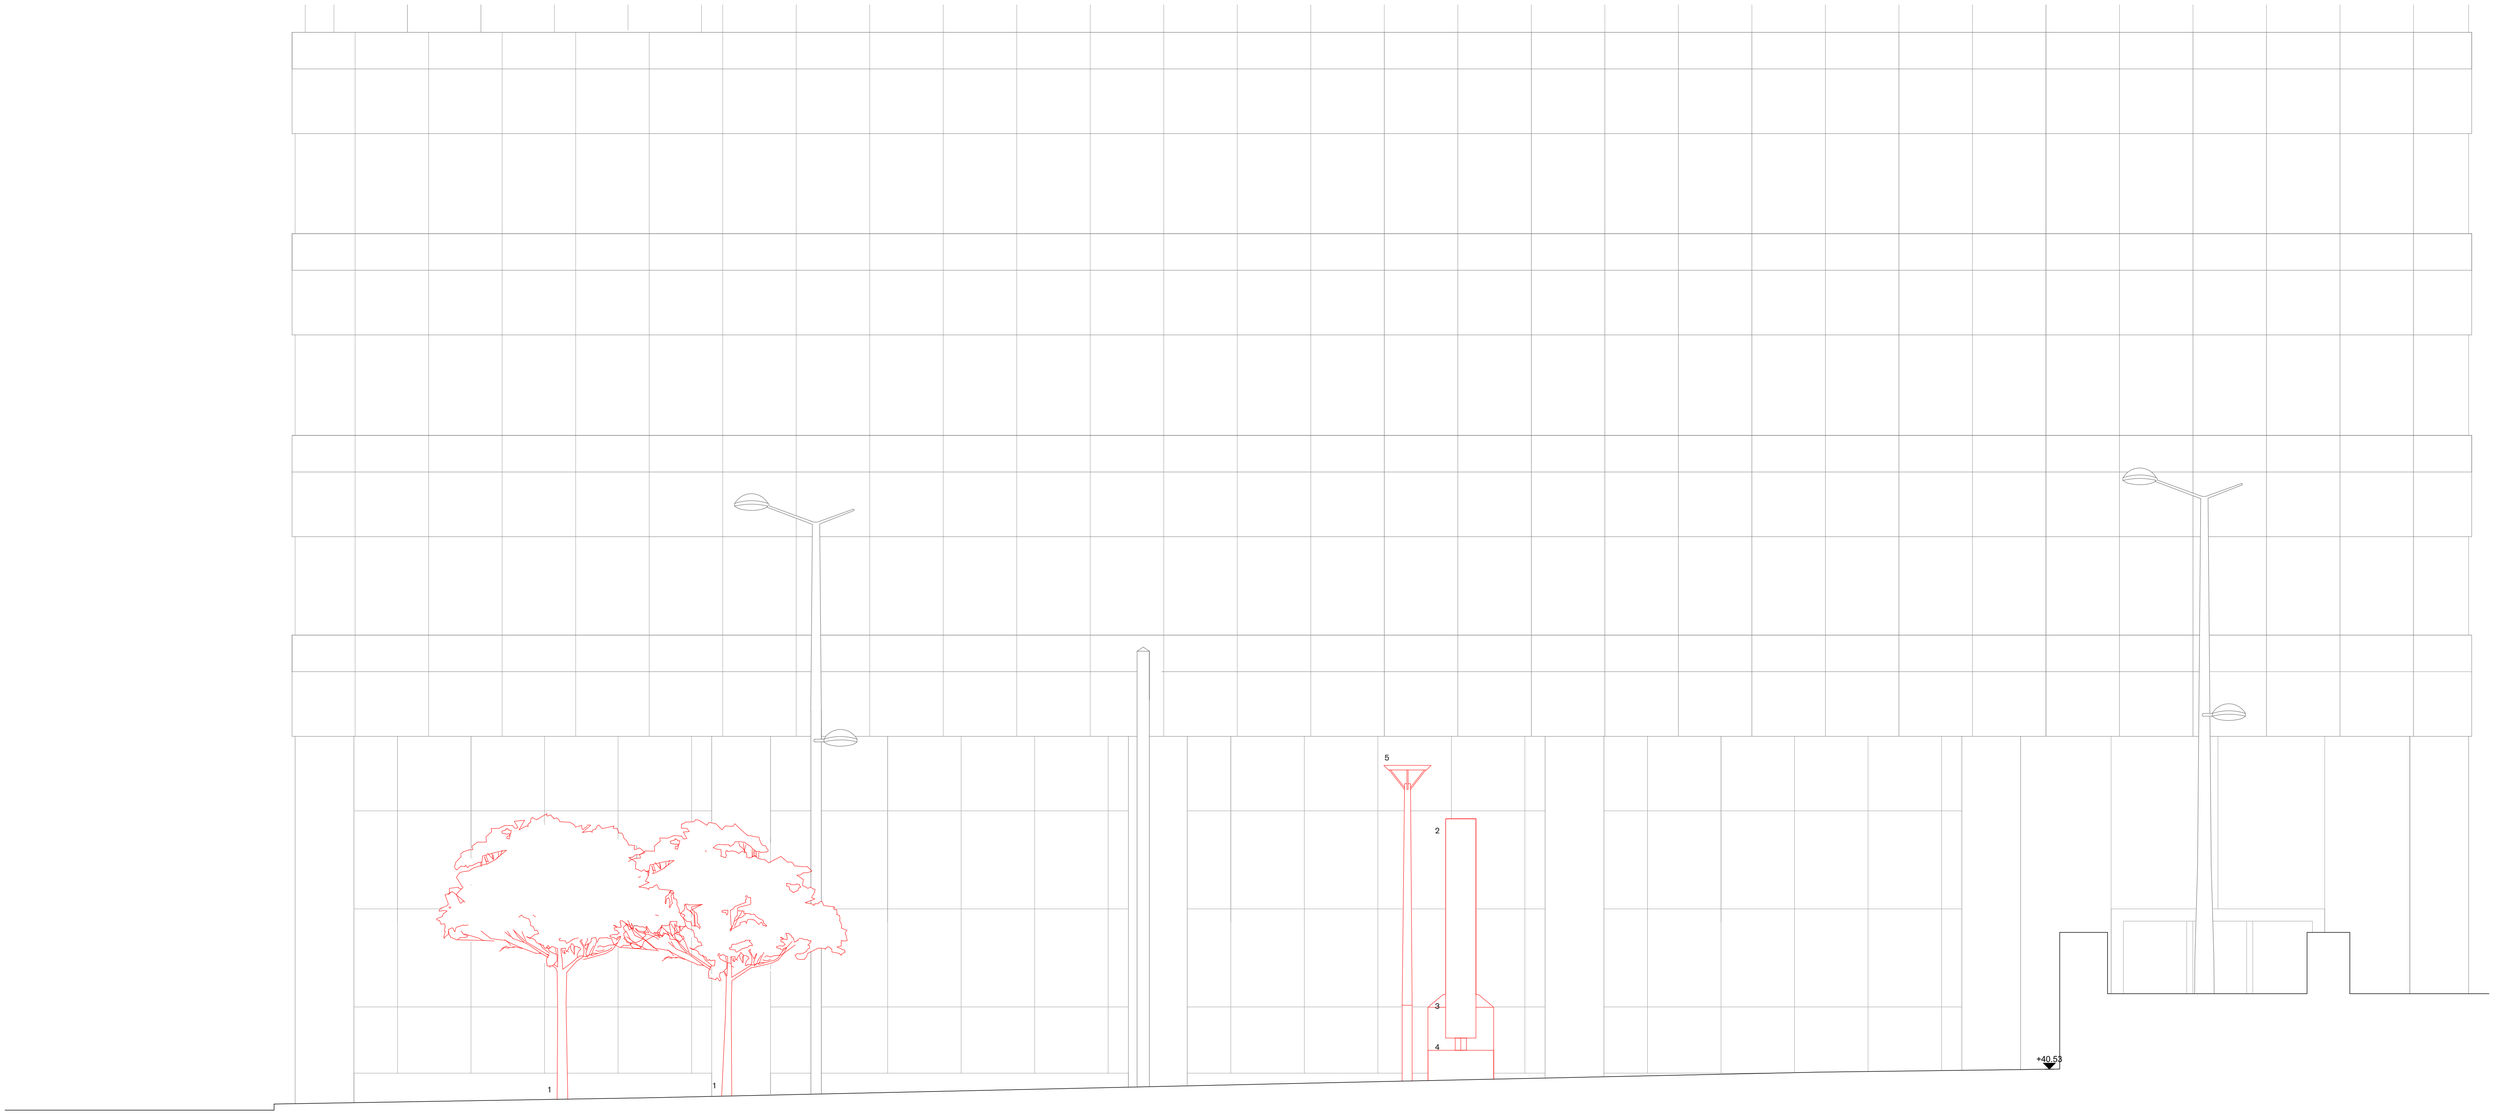

North-west elevation

Key:

	Elements to demolish / remove / rebuild
1	Two existing trees removed
2	Existing billboard removed
3	Eletrical floor box in place of existing cabinet
4	Existing low wall moved to the south-west and partly reconstructed; part of existing flight of steps removed
5	Lamp post removed

Rev. * (23.01.2019)	Issued for planning application	
Rev. A (29.04.2019)	Issued for construction and planning	- Memorial moved - Design updated - Labels changed
Rev. B (04.09.2019)	Final Construction Issue	
Rev. C (17.09.2019)	Issued for planning	

0 0.5 1 1.5 2 2.5m


Final construction issue

Existing elevation

475 Peterloo Memorial
Caruso St John Architects
1 Coate Street, London, E2 9AG
tel 020 7613 3161 fax 020 7729 6188

Scale	Date	Drawing No
1:50 @ A1	17/09/2019	475_L05_03_C

Drawing to be read in conjunction with topographic surveys. Any discrepancies are to be highlighted and brought to the attention of the Architects.

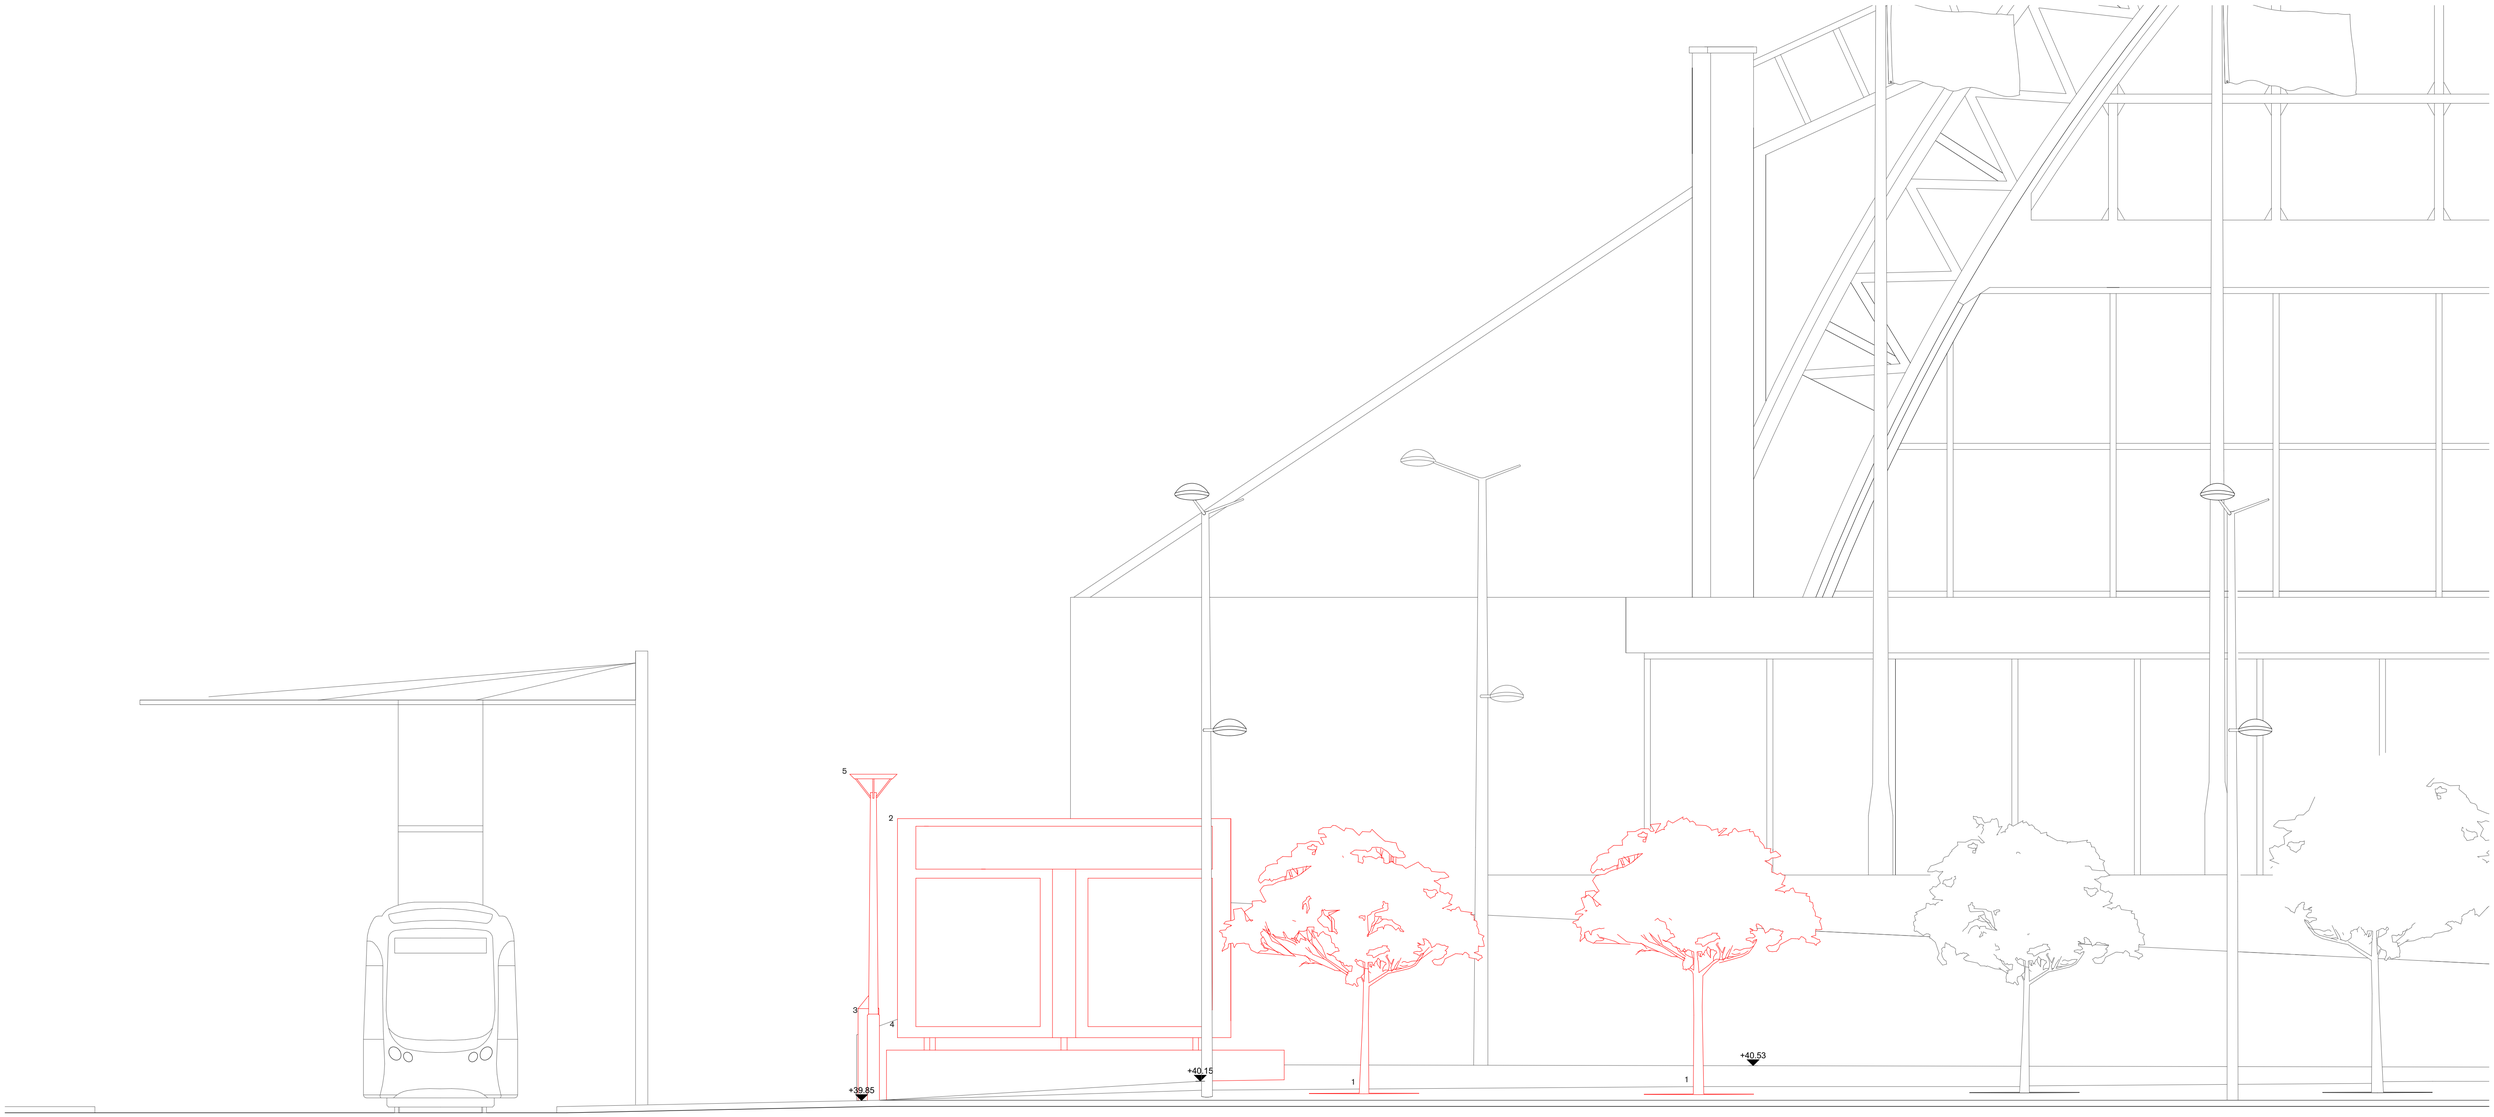

North-east elevation

Key:

	Elements to demolish / remove / rebuild
1	Two existing trees removed
2	Existing billboard removed
3	Eletrical floor box in place of existing cabinet
4	Existing low wall moved to the south-west and partly reconstructed; part of existing flight of steps removed
5	Lamp post removed

Rev. * (23.01.2019)	Issued for planning application	
Rev. A (29.04.2019)	Issued for construction and planning	- Memorial moved - Design updated - Labels changed
Rev. B (04.09.2019)	Final Construction Issue	
Rev. C (17.09.2019)	Issued for planning	

0 0.5 1 1.5 2 2.5m

Final construction issue

Existing elevation

475 Peterloo Memorial
Caruso St John Architects
1 Coate Street, London, E2 9AG
tel 020 7613 3161 fax 020 7729 6188

Scale	Date	Drawing No
1:50 @ A1	17/09/2019	475_L05_04_C



Key:

———	Elements to demolish / remove / rebuild
1	Memorial stepped mound
2	Memorial secondary circle, flush with the surrounding paving
3	Existing slope extended

Rev. *	(10.10.2018)	Issued for information
Rev. A	(12.10.2018)	Issued for information
Rev. B	(12.11.2018)	Issued for information
Rev. C	(21.11.2018)	Issued for CIS application
Rev. D	(11.12.2018)	Issued for information
Rev. E	(13.12.2018)	Issued for information
Rev. F	(17.12.2018)	Issued for planning application
Rev. G	(29.04.2010)	Issued for construction and planning - Design updated
Rev. H	(04.09.2019)	Final construction issue
Rev. I	(17.09.2019)	Issued for planning

0 2 4 6 8 10m


N

Final construction issue

Proposed siteplan

475 Peterloo Memorial
Caruso St John Architects
1 Coate Street, London, E2 9AG
tel 020 7613 3161 fax 020 7729 6188

Scale	Date	Drawing No
1:200 @ A1	17/09/2019	475_L11_02_I

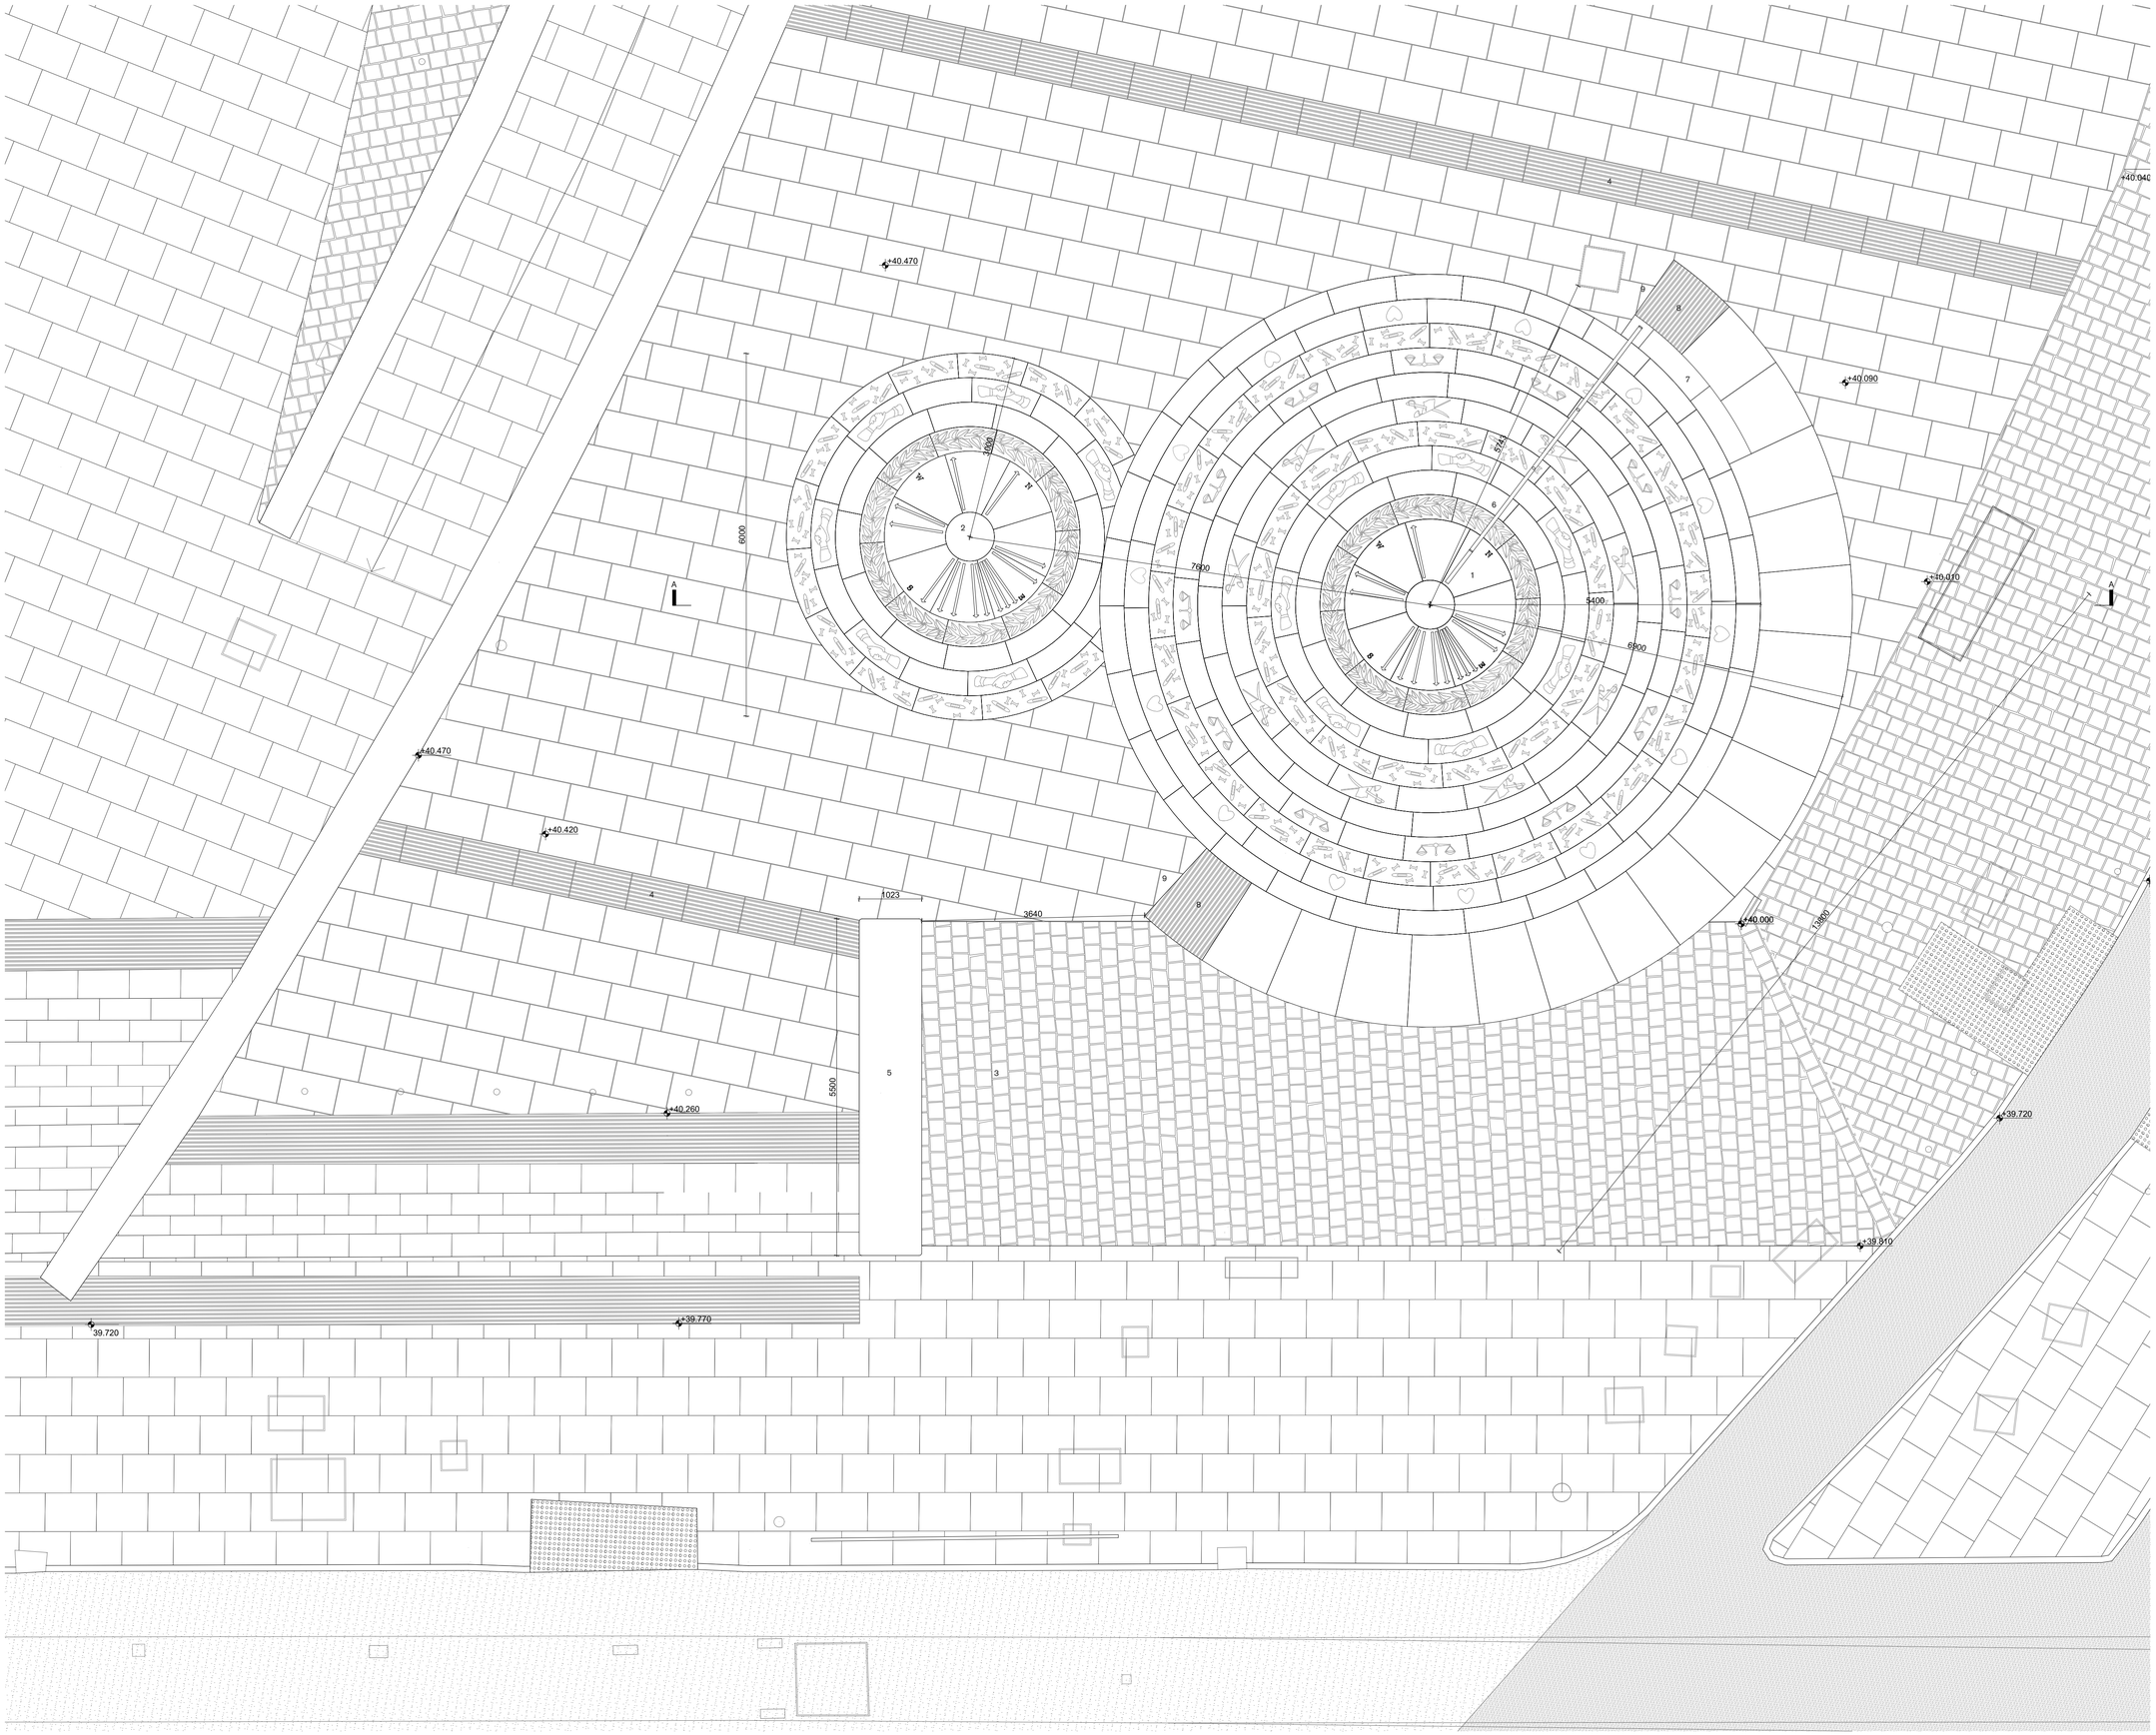

All drawings are approximate and subject to a measured survey. Drawing to be read in conjunction with topographic surveys. Any discrepancies are to be highlighted and brought to the attention of the Architects.

Key:

	Elements to demolish / remove / rebuild
1	Memorial stepped mound
2	Memorial secondary circle, flush with the surrounding paving
3	Existing slope extended to the south-west
4	Tactile paving
5	Existing low wall moved to the south-west and partly reconstructed
6	Bronze handrail
7	Explanatory plaque
8	Elements fitted with tactile paving strips
9	Surrounding paving adjusted to be flush with bottom course

Rev. * (04.10.2018)	Issued for information	
Rev. A (12.10.2018)	Issued for information	
Rev. B (19.10.2018)	Issued for information	
Rev. C (24.10.2018)	Issued for information	
Rev. D (12.11.2018)	Issued for information	
Rev. E (21.11.2018)	Issued for CIS application	
Rev. F (17.12.2018)	Issued for planning application	
Rev. G (23.01.2019)	Issued for planning application	
Rev. H (15.02.2019)	Issued for information	
Rev. I (28.02.2019)	Issued for information	
Rev. J (13.03.2019)	Issued for planning application	
Rev. K (15.03.2019)	Issued for information	
Rev. L (28.03.2019)	Issued for information	
Rev. M (29.04.2019	Issued for construction and planning	- Labels and dimensions changed - Landscape updated - Design updated
Rev. N (05.06.2019)	Issued for construction and planning	-Tactile paving and low all updated -Low wall moved
Rev. O (09.07.2019)	Issued for planning	
Rev. P (04.09.2019)	Final Construction Issue	
Rev. Q (17.09.2019)	Issued for planning	


0 0.5 1 1.5 2 2.5m

Final construction issue

Proposed plan

475 Peterloo Memorial
Caruso St John Architects
1 Coate Street, London, E2 9AG
tel 020 7613 3161 fax 020 7729 6188

Scale	Date	Drawing No
1:50 @ A1	17/09/2019	475_L12_02_Q

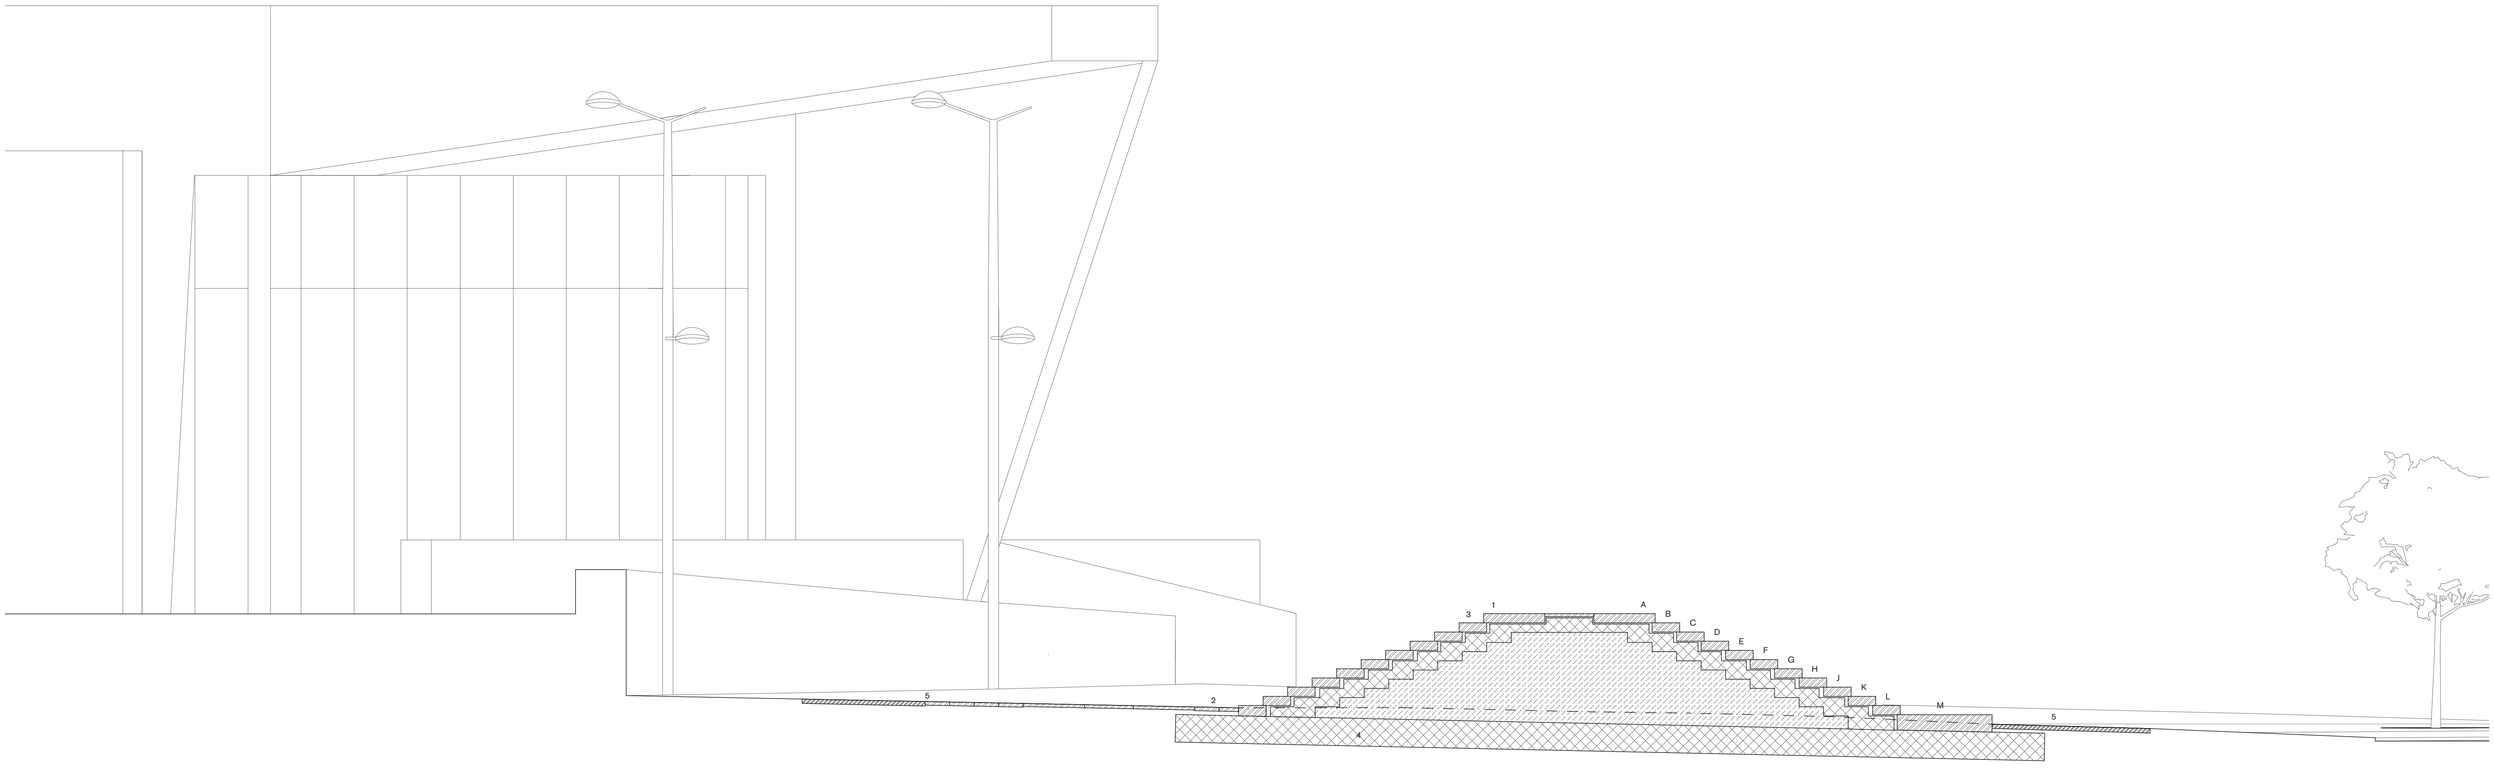

Stone type and colour:

A	Cumbrian Slate, green
B	Peakmoor Sandstone, buff
C	Cove Red Sandstone, red
D	Whitworth Blue Sandstone, grey
E	Delank Cornish Granite, white
F	Copp-crag Sandstone, yellow
G	Scottish Dolerite, black
H	St Bees Sandstone, red
J	Fletcher Banks Sandstone, variegated
K	Whitworth Blue Sandstone, grey
L	Scottish Corrennie Granite, pink
M	Portland Stone, buff

Key:

	Elements to demolish / remove / rebuild
1	Memorial stepped mound
2	Memorial secondary circle, flush with surrounding paving
3	Natural stone treads
4	Existing concrete raft
5	Existing paving relaid

Rev. * (17.12.2018)	Issued for planning application	
Rev. A (23.01.2019)	Issued for planning application	
Rev. B (18.02.2019)	Issued for planning application	
Rev. C (27.03.2019)	Issued for planning application	
Rev. D (29.04.2019)	Issued for construction and planning	- Labels changed - Landscape updated - Design updated
Rev. E (05.06.2019)	Issued for construction and planning	- Stone type changed
Rev. F (04.09.2019)	Final Construction Issue	
Rev. G (17.09.2019)	Issued for planning	

0 0.5 1 1.5 2 2.5m


Final construction issue

Proposed section A-A

475 Peterloo Memorial
Caruso St John Architects
1 Coate Street, London, E2 9AG
tel 020 7613 3161 fax 020 7729 6188

Scale	Date	Drawing No
1:50 @ A1	17/09/2019	475_L14_01_G

All drawings are approximate and subject to a measured survey. Drawing to be read in conjunction with topographic surveys. Any discrepancies are to be highlighted and brought to the attention of the Architects.

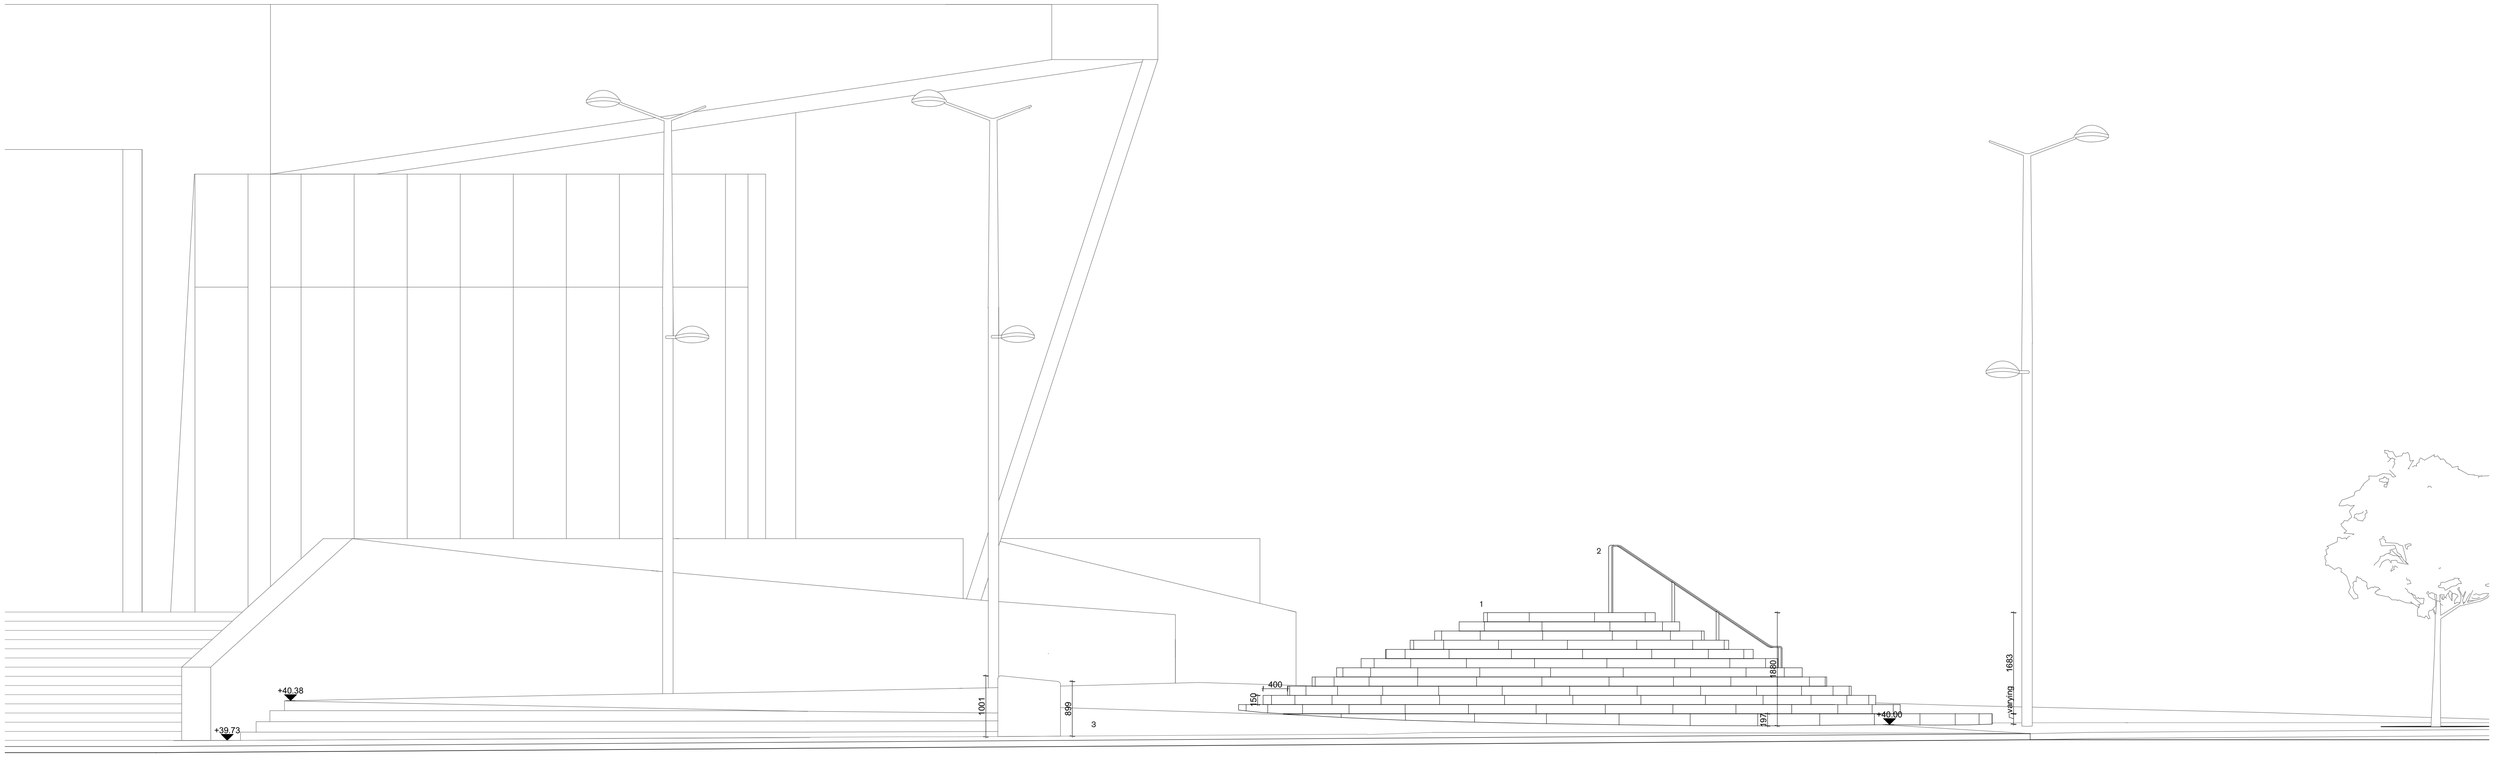

South-east elevation

Key:

	Elements to demolish / remove / rebuild
1	Memorial stepped mound
2	Bronze handrail
3	Existing slope extended to the south-west
4	Existing low wall moved to the south-west and partly reconstructed

Rev. * (12.10.2018)	Issued for information	
Rev. A (18.10.2018)	Issued for information	
Rev. B (24.10.2018)	Issued for information	
Rev. C (12.11.2018)	Issued for information	
Rev. D (21.11.2018)	Issued for CIS application	
Rev. E (17.12.2018)	Issued for planning application	
Rev. F (23.01.2019)	Issued for planning application	
Rev. G (28.02.2018)	Issued for information	
Rev. H (29.04.2019)	Issued for construction and planning	- Memorial moved - Design updated - Labels and dimensions changed
Rev. I (03.06.2019)	Issued for information	- Low wall amended
Rev. J (05.06.2019)	Issued for construction and planning	
Rev. K (09.07.2019)	Issued for planning	- Low wall amended
Rev. L (04.09.2019)	Final Construction Issue	
Rev. M (17.09.2019)	Issued for planning	

0 0.5 1 1.5 2 2.5m

Final construction issue

Proposed elevation

475 Peterloo Memorial
Caruso St John Architects
1 Coate Street, London, E2 9AG
tel 020 7613 3161 fax 020 7729 6188

Scale	Date	Drawing No
1:50 @ A1	17/09/2019	475_L15_01_M

All drawings are approximate and subject to a measured survey. Drawing to be read in conjunction with topographic surveys. Any discrepancies are to be highlighted and brought to the attention of the Architects.



South-west elevation

Key:

———	Elements to demolish / remove / rebuild
1	Memorial stepped mound
2	Bronze handrail
3	Existing low wall moved to the south-west and partly reconstructed

Rev. * (23.01.2019)	Issued for planning application	
Rev. A (29.04.2019)	Issued for construction and planning	- Memorial moved - Design updated - Labels and dimensions changed
Rev. B (05.06.2019)	Issued for construction and planning	- Low wall amended
Rev. C (09.07.2019)	Issued for planning	
Rev. D (04.09.2019)	Final Construction Issue	
Rev. E (17.09.2019)	Issued for planning	

0 0.5 1 1.5 2 2.5m


Final construction issue

Proposed elevation

475 Peterloo Memorial
Caruso St John Architects
1 Coate Street, London, E2 9AG
tel 020 7613 3161 fax 020 7729 6188

Scale	Date	Drawing No
1:50 @ A1	17/09/2019	475_L15_02_E

All drawings are approximate and subject to a measured survey. Drawing to be read in conjunction with topographic surveys. Any discrepancies are to be highlighted and brought to the attention of the Architects.

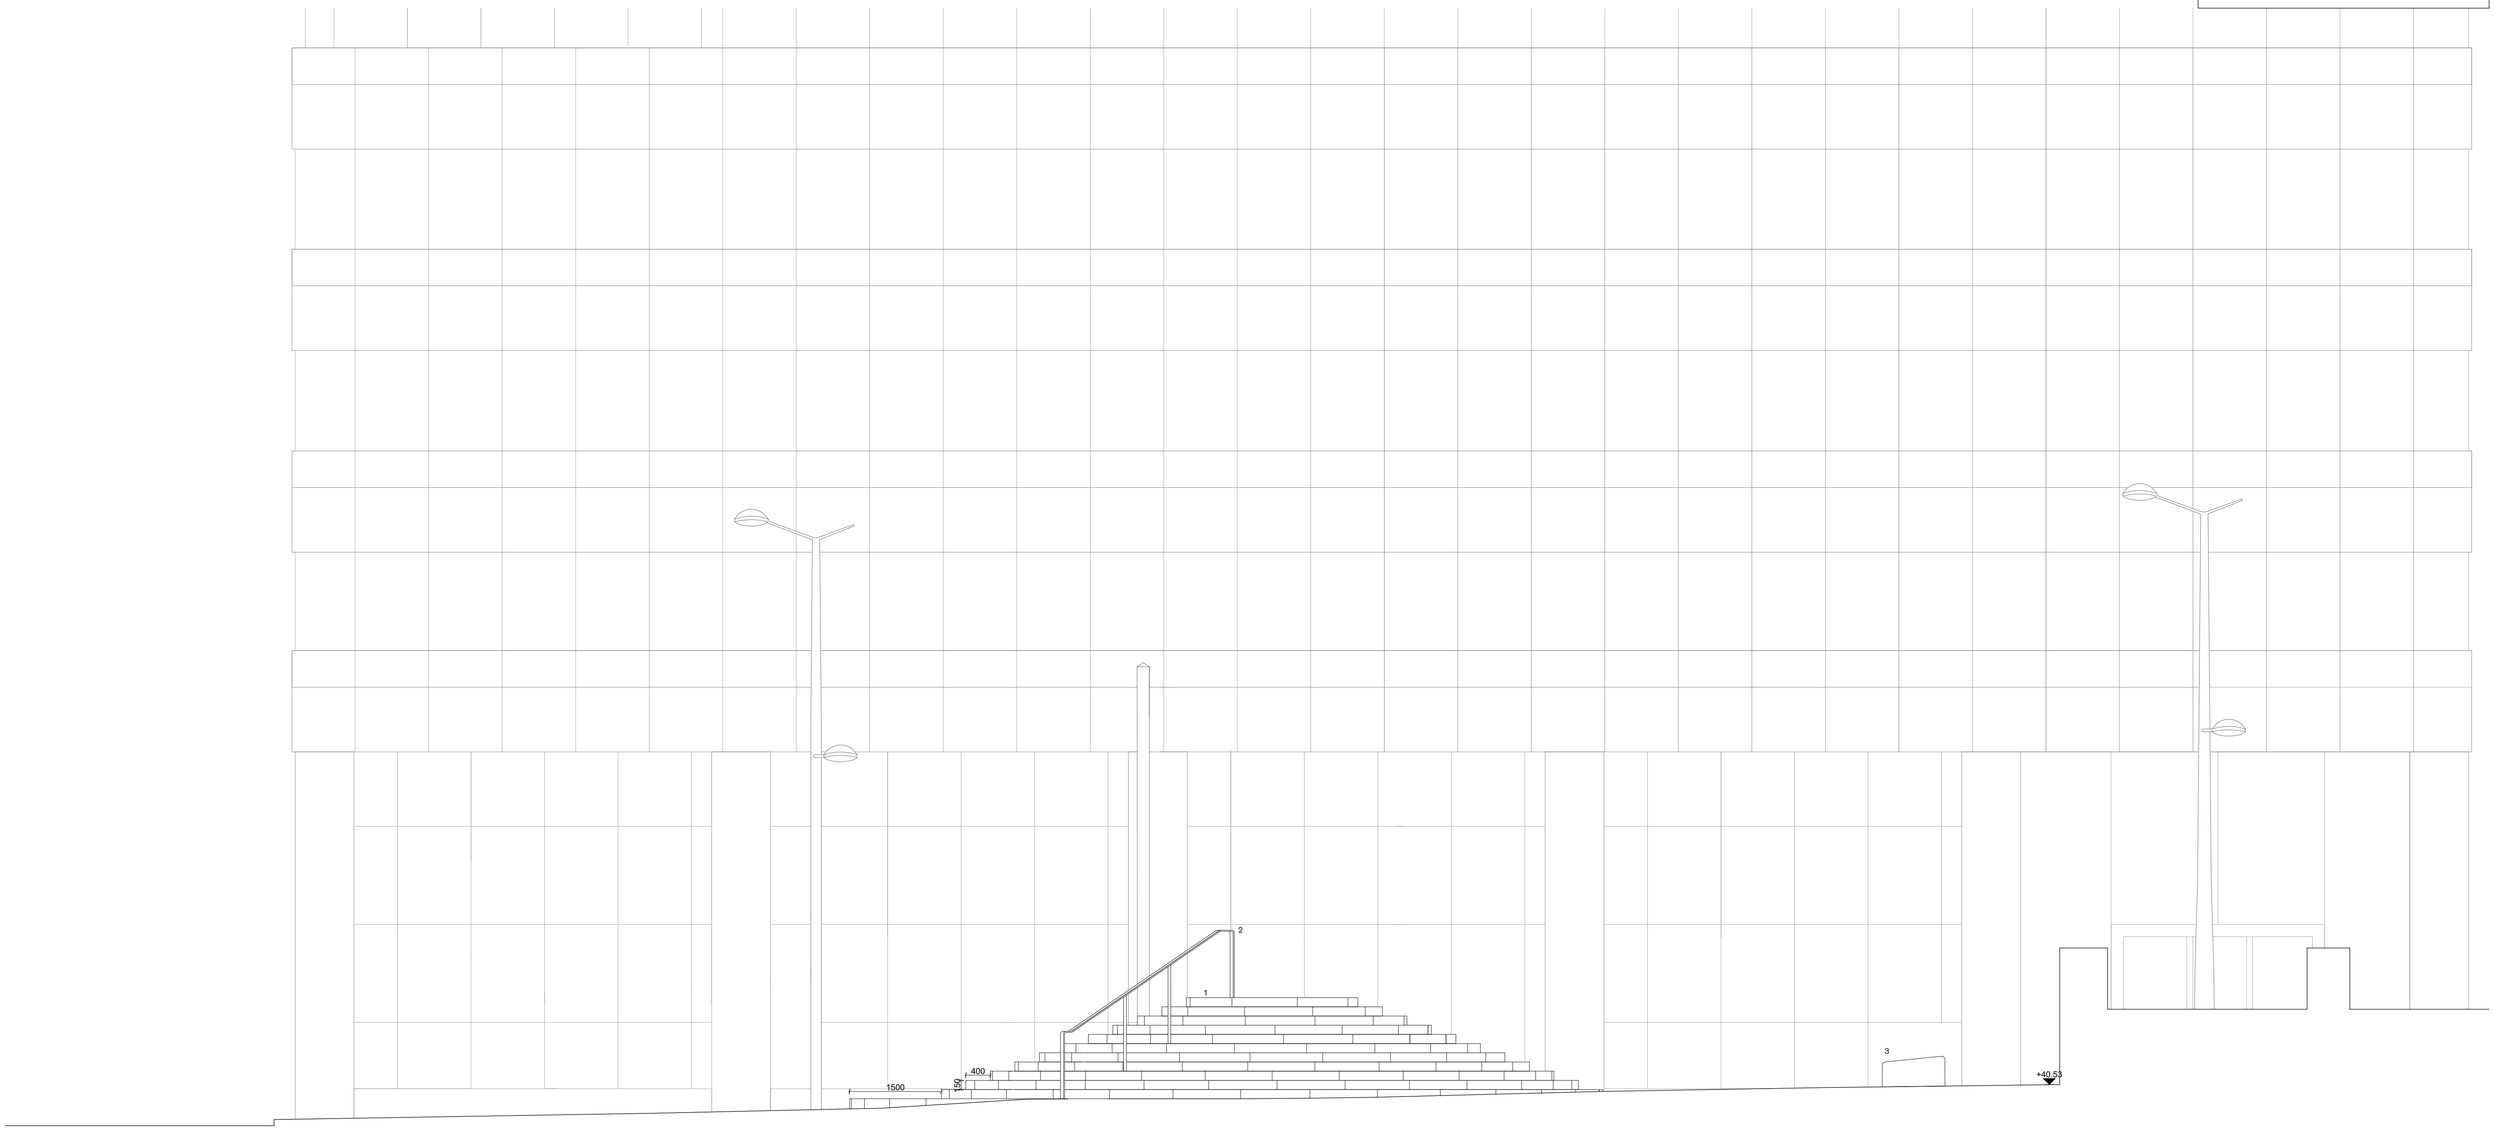

North-west elevation

Key:

———	Elements to demolish / remove / rebuild
1	Memorial stepped mound
2	Bronze handrail
3	Existing low wall moved to the south-west and partly reconstructed

Rev. * (23.01.2019)	Issued for planning application	
Rev. A (29.04.2019)	Issued for construction and planning	- Memorial moved - Design updated - Labels and dimensions changed
Rev. B (05.06.2019)	Issued for construction and planning	- Low wall amended
Rev. C (09.07.2019)	Issued for planning	
Rev. D (04.09.2019)	Final Construction Issue	
Rev. E (17.09.2019)	Issued for planning	

0 0.5 1 1.5 2 2.5m

Final construction issue


Proposed elevation

475 Peterloo Memorial

Caruso St John Architects
1 Coate Street, London, E2 9AG
tel 020 7613 3161 fax 020 7729 6188

Scale	Date	Drawing No
1:50 @ A1	17/09/2019	475_L15_03_E

All drawings are approximate and subject to a measured survey. Drawing to be read in conjunction with topographic surveys. Any discrepancies are to be highlighted and brought to the attention of the Architects.

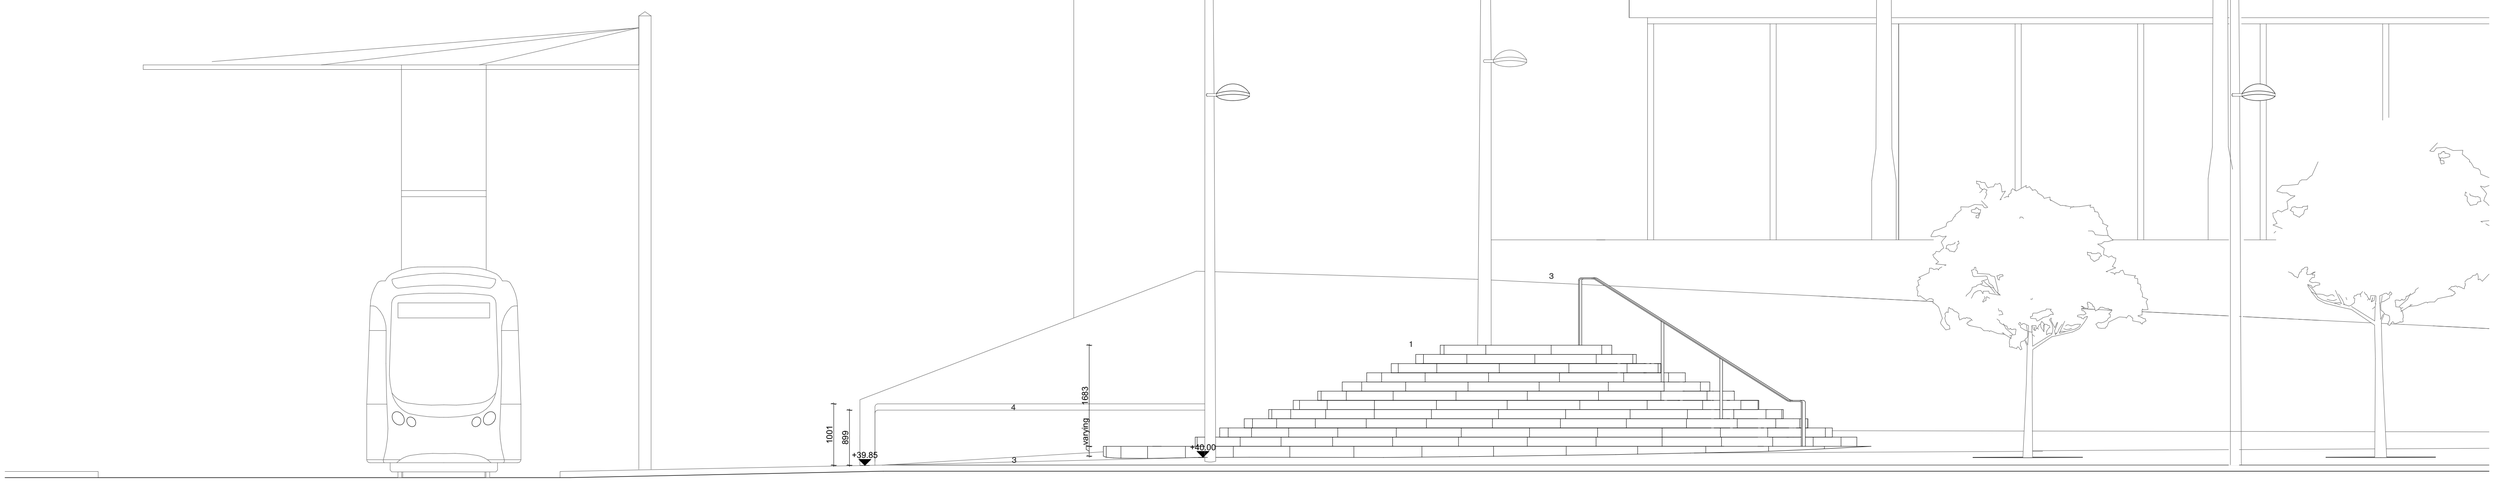

North-east elevation

Key:

	Elements to demolish / remove / rebuild
1	Memorial stepped mound
2	Bronze handrail
3	Existing slope extended to the south-west
4	Existing low wall moved to the south-west and partly reconstructed

Rev. * (23.01.2019)	Issued for planning application	
Rev. A (13.03.2019)	Issued for planning application	
Rev. B (29.04.2019)	Issued for construction and planning	- Memorial moved - Design updated - Labels and dimensions changed
Rev. C (05.06.2019)	Issued for construction and planning	
Rev. D (09.07.2019)	Issued for planning	- Low wall amended
Rev. E (04.09.2019)	Final Construction Issue	
Rev. F (17.09.2019)	Issued for planning	

0 0.5 1 1.5 2 2.5m

Final construction issue

Proposed elevation

475 Peterloo Memorial
Caruso St John Architects
1 Coate Street, London, E2 9AG
tel 020 7613 3161 fax 020 7729 6188

Scale	Date	Drawing No
1:50 @ A1	17/09/2019	475_L15_04 _F