

Key:

Land owned by Manchester Central Convention Centre

Memorial footprint

Rev. * (17.12.2018)	Issued for planning application	
Rev. A (12.03.2019)	Issued for information	
Rev. B (13.03.2019)	Issued for information	
Rev. C (25.04.2019)	Issued for construction and planning	- Footprint reduced
Rev. D (09.07.2019)	Issued for planning	- Site boundary amended

0 10 20 30 40 50m

N


Information issue

Location plan

475 Peterloo Memorial

Caruso St John Architects
1 Coate Street, London, E2 9AG
tel 020 7613 3161 fax 020 7729 6188

Scale		Date	Drawing No
1:1250 A1	@	09/07/2019	475_L00_01_D

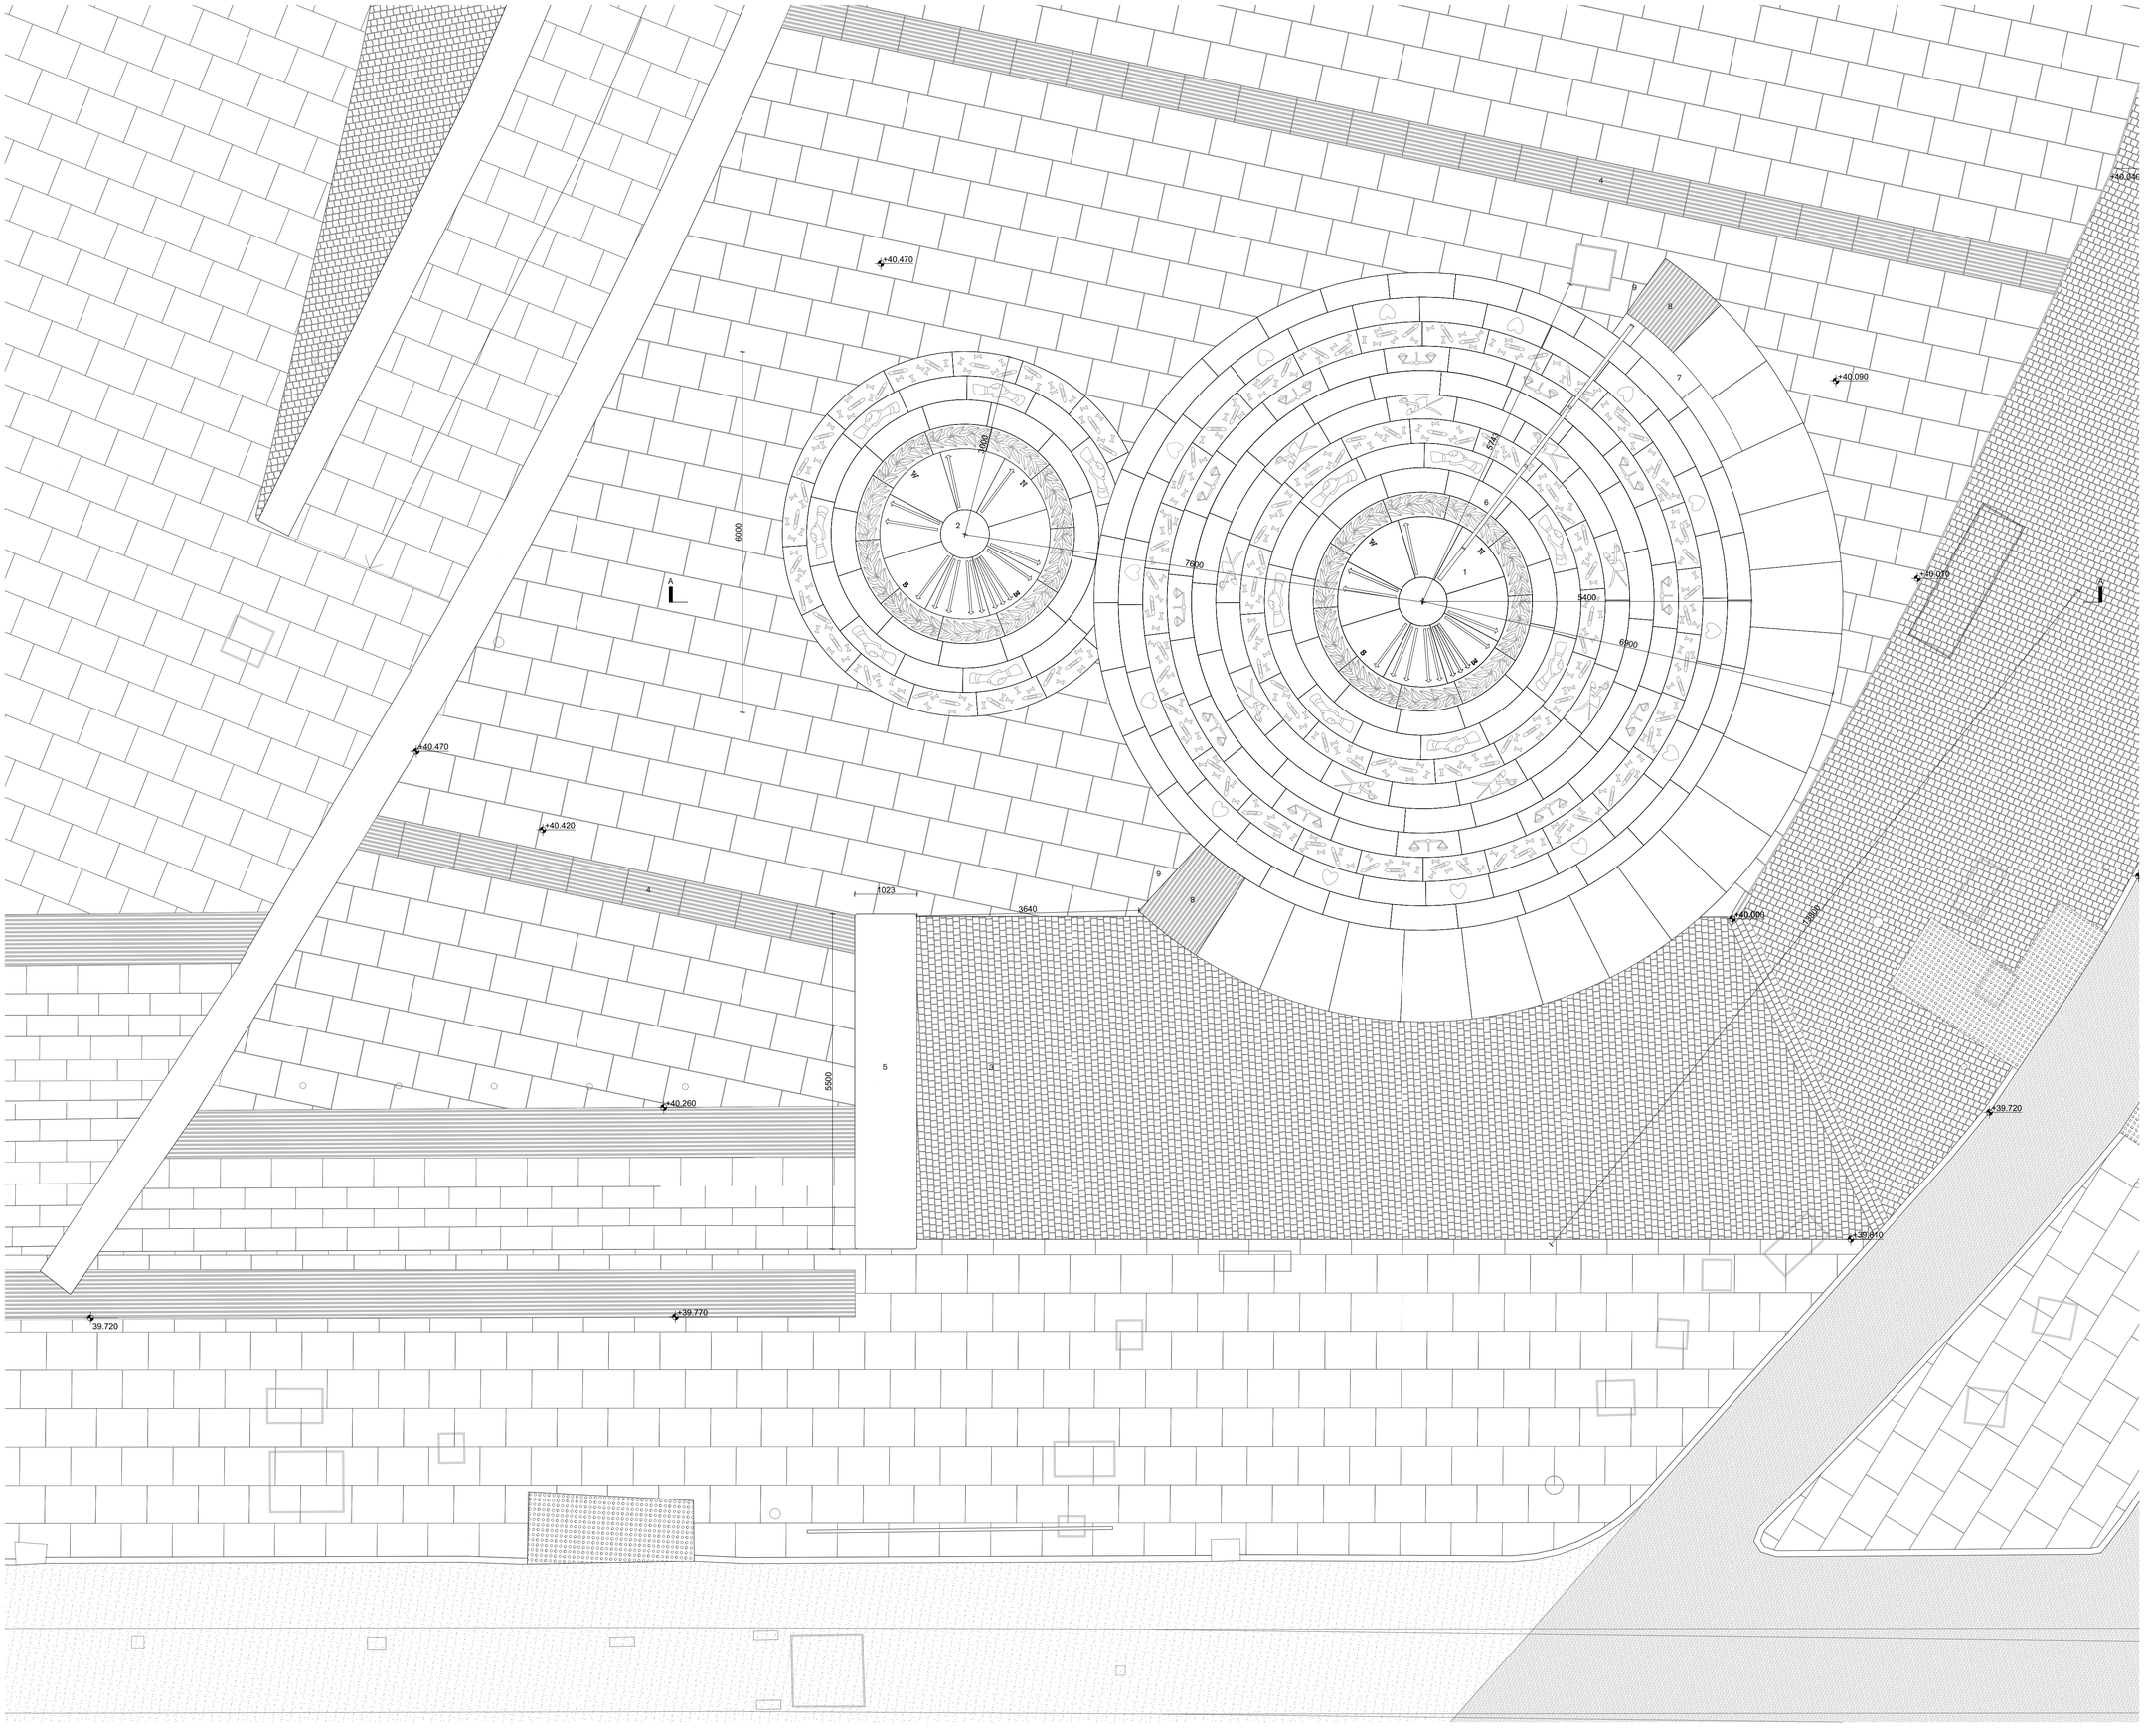

All drawings are approximate and subject to a measured survey. Drawing to be read in conjunction with topographic surveys. Any discrepancies are to be highlighted and brought to the attention of the Architects.

Key:

	Elements to demolish / remove / rebuild
1	Memorial stepped mound
2	Memorial secondary circle, flush with the surrounding paving
3	Existing slope extended to the south-west
4	Tactile paving
5	Existing low wall moved to the south-west
6	Bronze handrail
7	Explanatory plaque
8	Elements fitted with tactile paving strips
9	Surrounding paving adjusted to be flush with bottom course

Rev. * (04.10.2018)	Issued for information	
Rev. A (12.10.2018)	Issued for information	
Rev. B (19.10.2018)	Issued for information	
Rev. C (24.10.2018)	Issued for information	
Rev. D (12.11.2018)	Issued for information	
Rev. E (21.11.2018)	Issued for CIS application	
Rev. F (17.12.2018)	Issued for planning application	
Rev. G (23.01.2019)	Issued for planning application	
Rev. H (15.02.2019)	Issued for information	
Rev. I (28.02.2019)	Issued for information	
Rev. J (13.03.2019)	Issued for planning application	
Rev. K (15.03.2019)	Issued for information	
Rev. L (28.03.2019)	Issued for information	
Rev. M (29.04.2019	Issued for construction and planning	- Labels and dimensions changed - Landscape updated - Design updated
Rev. N (05.06.2019)	Issued for construction and planning	-Tactile paving and low all updated
Rev. O (09.07.2019)	Issued for planning	-Low wall moved

0 0.5 1 1.5 2 2.5m


Information issue

Proposed plan

475 Peterloo Memorial
Caruso St John Architects
1 Coate Street, London, E2 9AG
tel 020 7613 3161 fax 020 7729 6188

Scale	Date	Drawing No
1:50 @ A1	09/07/2019	475_L12_02_O

All drawings are approximate and subject to a measured survey. Drawing to be read in conjunction with topographic surveys. Any discrepancies are to be highlighted and brought to the attention of the Architects.

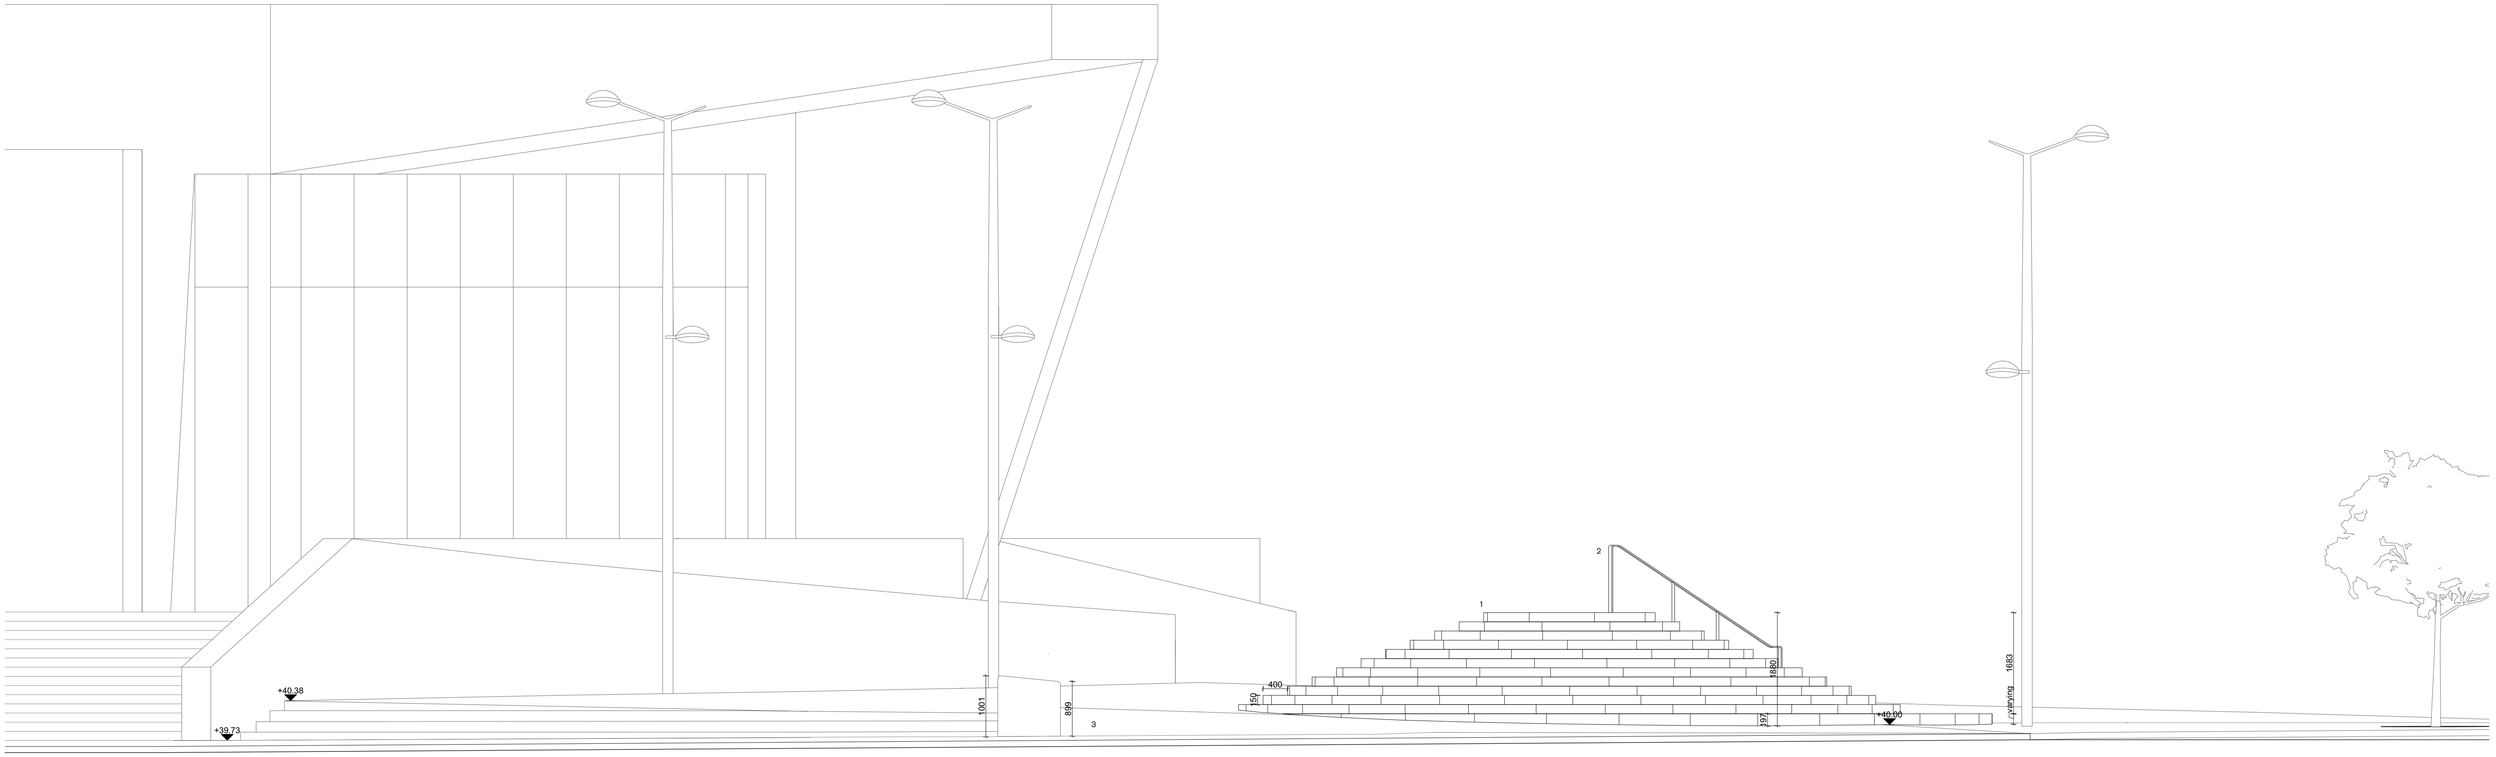

South-east elevation

Key:

	Elements to demolish / remove / rebuild
1	Memorial stepped mound
2	Bronze handrail
3	Existing slope extended to the south-west
4	Existing low wall moved to the south-west

Rev. * (12.10.2018)	Issued for information	
Rev. A (18.10.2018)	Issued for information	
Rev. B (24.10.2018)	Issued for information	
Rev. C (12.11.2018)	Issued for information	
Rev. D (21.11.2018)	Issued for CIS application	
Rev. E (17.12.2018)	Issued for planning application	
Rev. F (23.01.2019)	Issued for planning application	
Rev. G (28.02.2018)	Issued for information	
Rev. H (29.04.2019)	Issued for construction and planning	- Memorial moved - Design updated - Labels and dimensions changed
Rev. I (03.06.2019)	Issued for information	- Low wall amended
Rev. J (05.06.2019)	Issued for construction and planning	
Rev. K (09.07.2019)	Issued for planning	- Low wall amended

0 0.5 1 1.5 2 2.5m

Information issue

Proposed elevation

475 Peterloo Memorial
Caruso St John Architects
1 Coate Street, London, E2 9AG
tel 020 7613 3161 fax 020 7729 6188

Scale	Date	Drawing No
1:50 @ A1	09/07/2019	475_L15_01_K

All drawings are approximate and subject to a measured survey. Drawing to be read in conjunction with topographic surveys. Any discrepancies are to be highlighted and brought to the attention of the Architects.



South-west elevation

Key:

	Elements to demolish / remove / rebuild
1	Memorial stepped mound
2	Bronze handrail
3	Existing low wall moved to the south-west

Rev. * (23.01.2019)	Issued for planning application	
Rev. A (29.04.2019)	Issued for construction and planning	- Memorial moved - Design updated - Labels and dimensions changed
Rev. B (05.06.2019)	Issued for construction and planning	
Rev. C (09.07.2019)	Issued for planning	- Low wall amended

0 0.5 1 1.5 2 2.5m


Information issue

Proposed elevation

475 Peterloo Memorial
Caruso St John Architects
1 Coate Street, London, E2 9AG
tel 020 7613 3161 fax 020 7729 6188

Scale	**Date**	**Drawing No**
1:50 @ A1	09/07/2019	475_L15_02_C

All drawings are approximate and subject to a measured survey. Drawing to be read in conjunction with topographic surveys. Any discrepancies are to be highlighted and brought to the attention of the Architects.

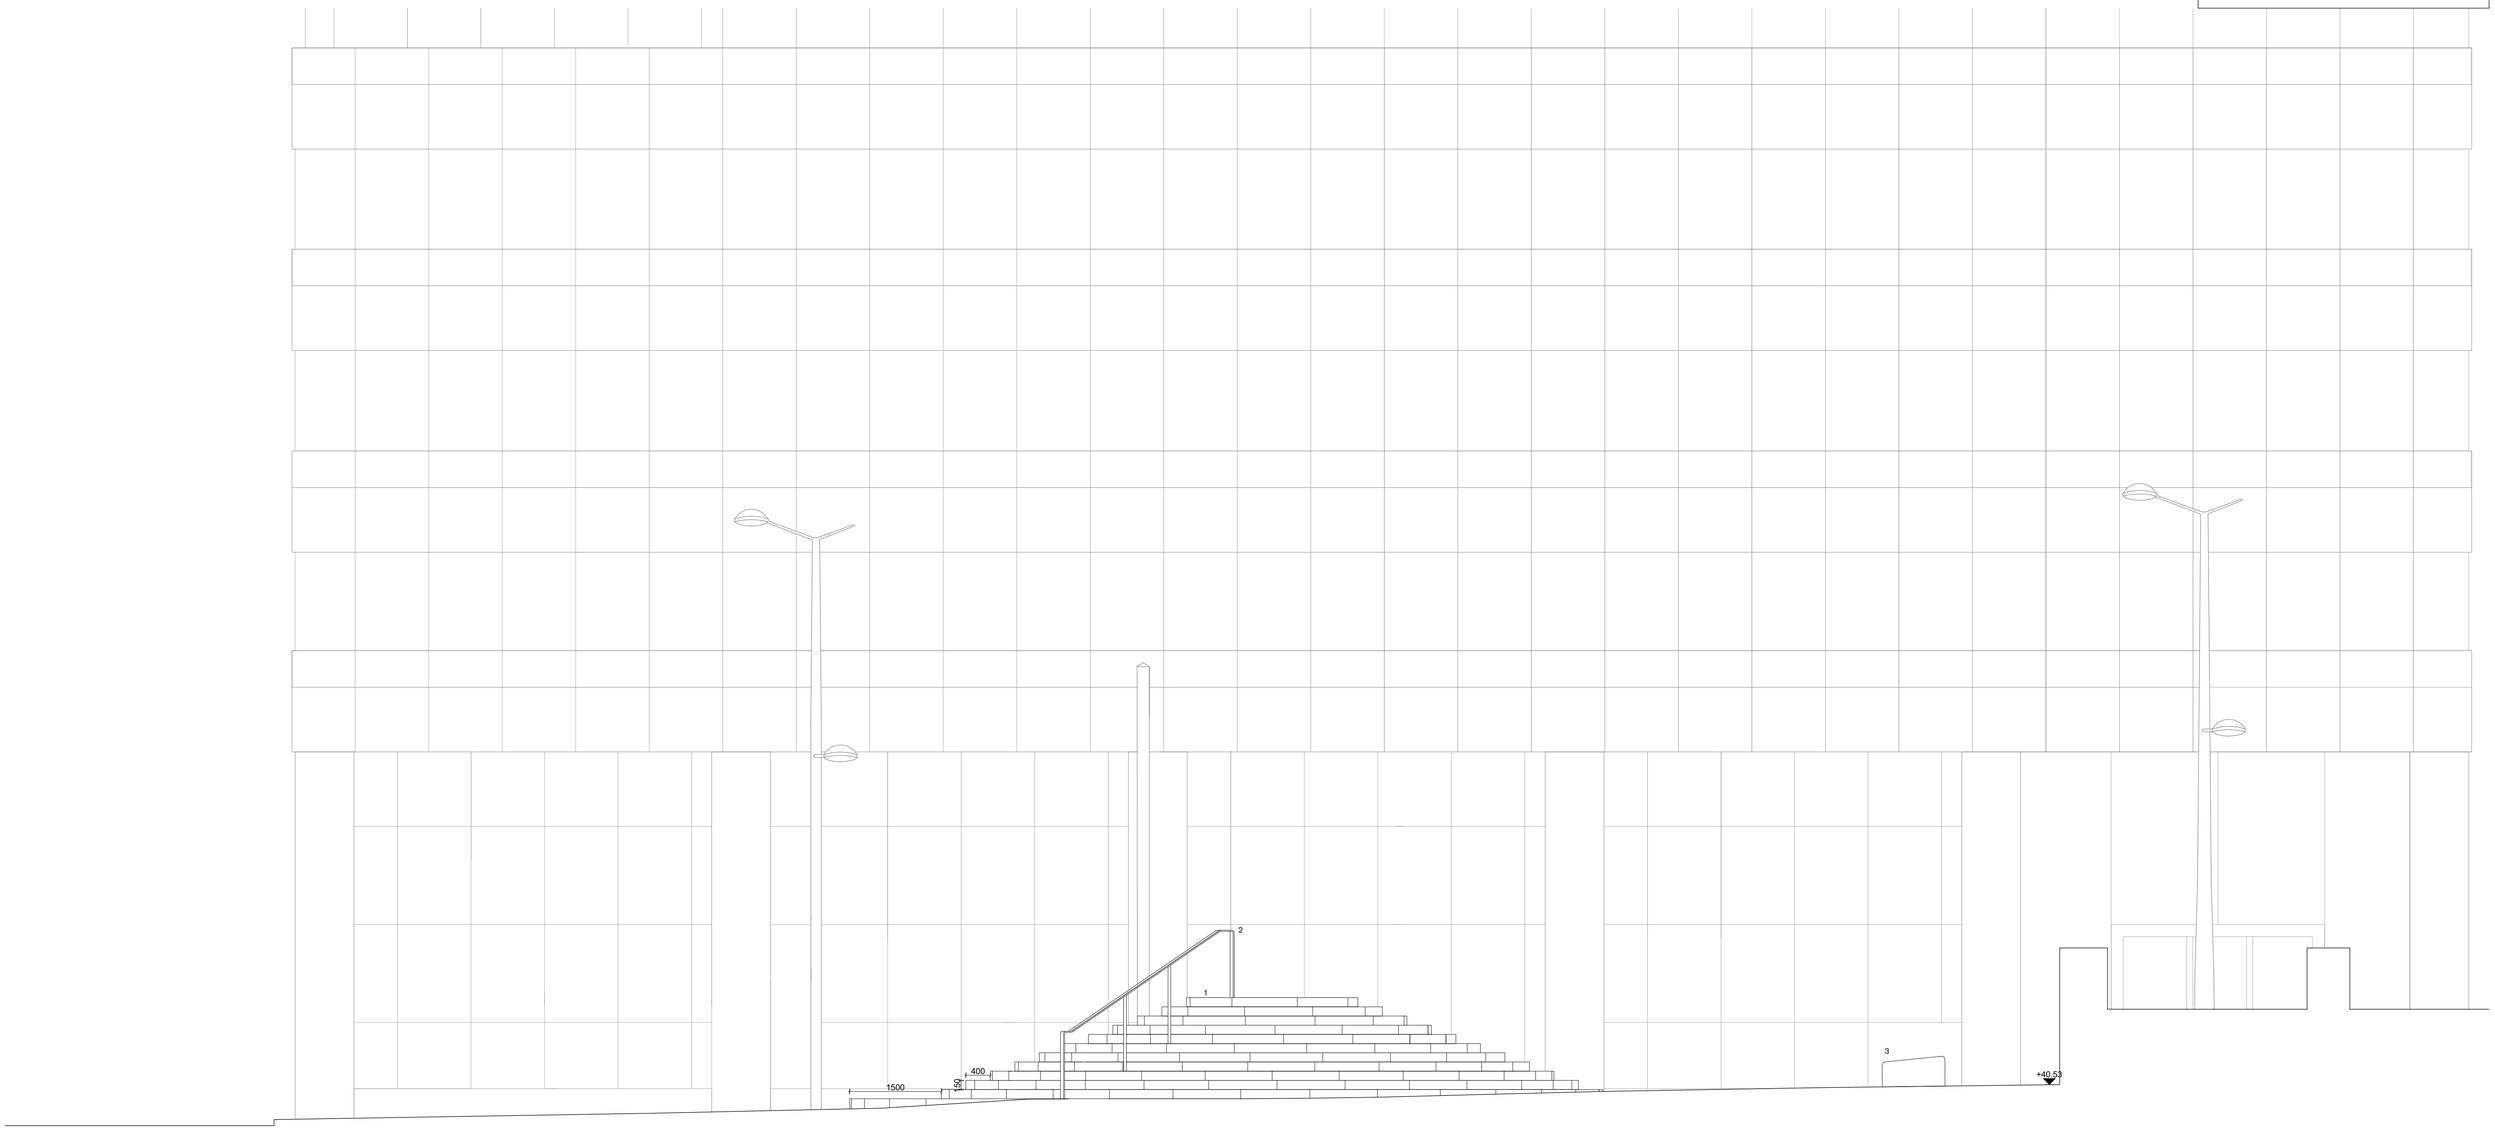

North-west elevation

Key:

	Elements to demolish / remove / rebuild
1	Memorial stepped mound
2	Bronze handrail
3	Existing low wall moved to the south-west

Rev. * (23.01.2019)	Issued for planning application	
Rev. A (29.04.2019)	Issued for construction and planning	- Memorial moved - Design updated - Labels and dimensions changed
Rev. B (05.06.2019)	Issued for construction and planning	
Rev. C (09.07.2019)	Issued for planning	- Low wall amended

0 0.5 1 1.5 2 2.5m

Information issue


Proposed elevation

475 Peterloo Memorial

Caruso St John Architects
1 Coate Street, London, E2 9AG
tel 020 7613 3161 fax 020 7729 6188

Scale	Date	Drawing No
1:50 @ A1	09/07/2019	475_L15_03_C

All drawings are approximate and subject to a measured survey. Drawing to be read in conjunction with topographic surveys. Any discrepancies are to be highlighted and brought to the attention of the Architects.

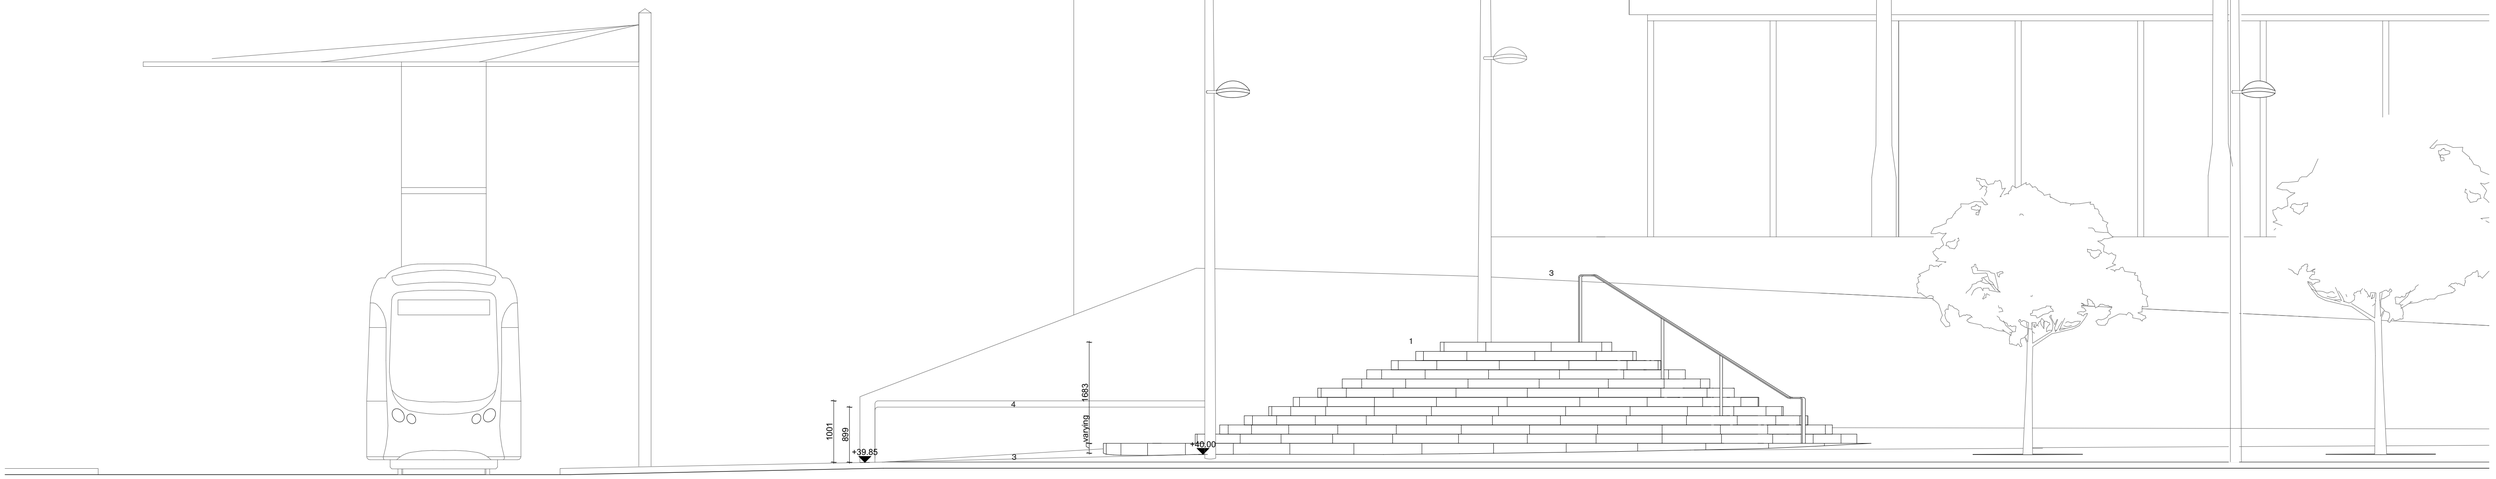

North-east elevation

Key:

———	Elements to demolish / remove / rebuild
1	Memorial stepped mound
2	Bronze handrail
3	Existing slope extended to the south-west
4	Existing low wall moved to the south-west

Rev. * (23.01.2019)	Issued for planning application	
Rev. A (13.03.2019)	Issued for planning application	
Rev. B (29.04.2019)	Issued for construction and planning	- Memorial moved - Design updated - Labels and dimensions changed
Rev. C (05.06.2019)	Issued for construction and planning	
Rev. D (09.07.2019)	Issued for planning	- Low wall amended

0 0.5 1 1.5 2 2.5m

Information issue

Proposed elevation

475 Peterloo Memorial
Caruso St John Architects
1 Coate Street, London, E2 9AG
tel 020 7613 3161 fax 020 7729 6188

Scale	Date	Drawing No
1:50 @ A1	09/07/2019	475_L15_04 _D