


KEY:


Hatched areas denote sections of code 4 leadwork used to weather abutments between asphalt and faience/brickwork

Denotes mortar joints to be repointed


Proposed Shop Roof Plan
Scale 1:50

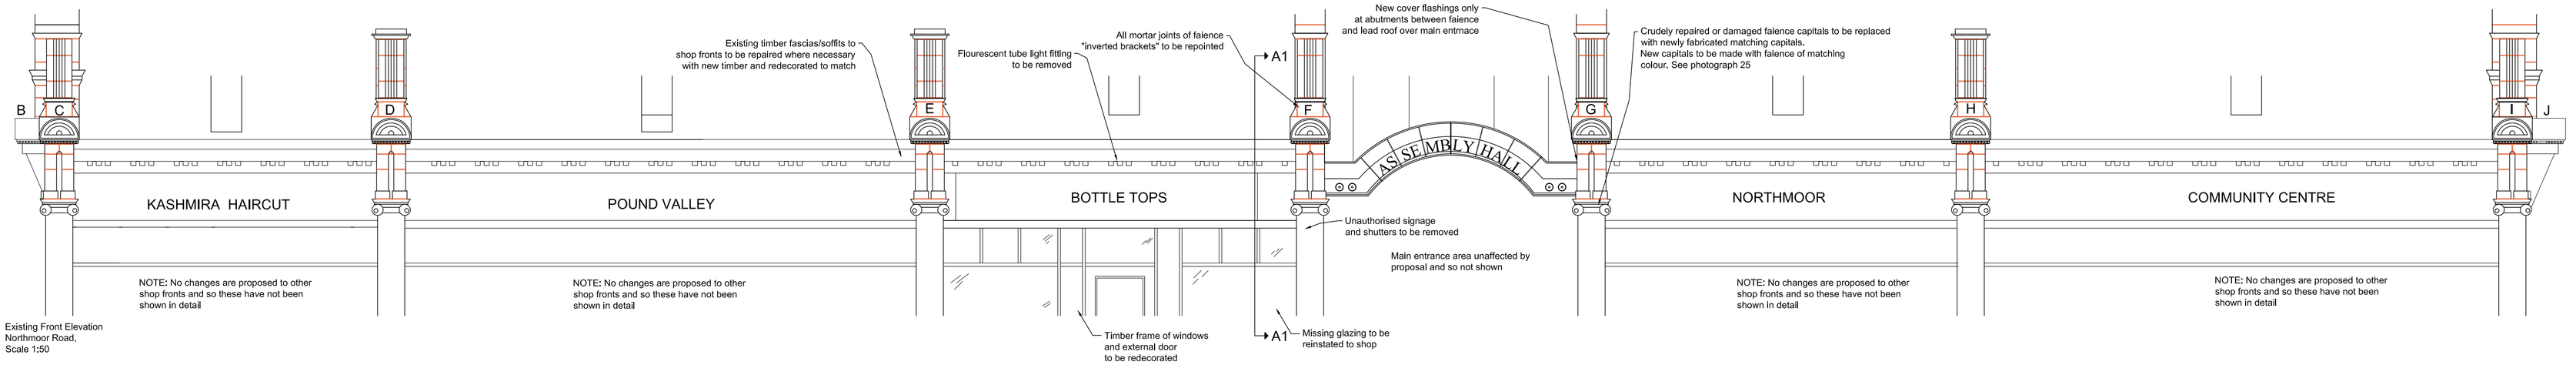

Existing Front Elevation
Northmoor Road,
Scale 1:50

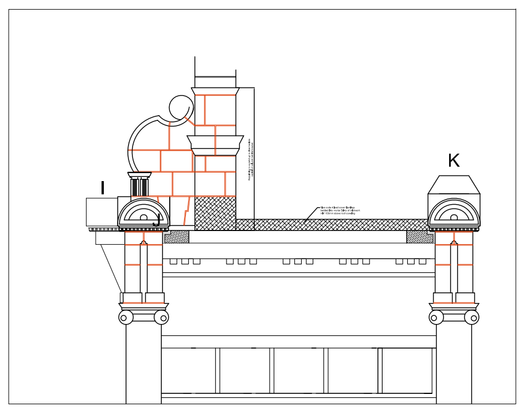

Proposed Side Elevation
Elgar Street
Scale 1:50

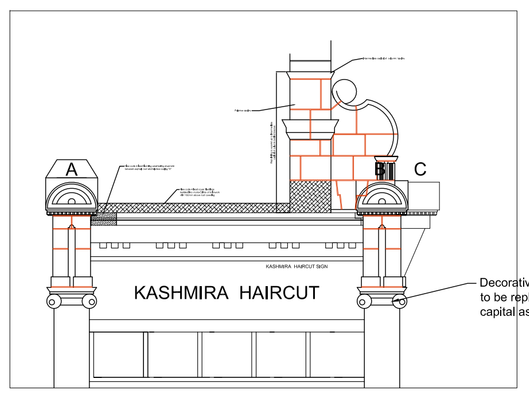

Proposed Side Elevation
Farrent Street
Scale 1:15

A1 WHEN PLOTTED

Rev:	Description:	Date:

Chartered Building Surveyors
Design & Construction Consultants

12 GREEK STREET STOCKPORT CHESHIRE SK3 8AB
Tel: (0161) 474 6662 Fax: (0161) 477-6563
www.iglsurveying.co.uk Info@iglsurveying.co.uk

This drwg is copyright and should not be used or reproduced without the written consent of IGL Surveying
All dimensions to be checked on site by the contractor. Do not scale from drawing.

CLIENT: Great Places Housing Association
PROJECT: Beswick Co-op Northmoor Road, Manchester
DRAWING: Proposed Shop Front Elevations and Plan

Dwg No: 3175/P/02 Scale: 1:50
Drawn: RB Date: Nov' 2017
Checked: RB Rev: