

PURPOSE OF ISSUE	PLANNING


Do not scale from this drawing. All information should be checked by the contractor on site before commencing work. Any discrepencies should be reported to the architect immediately. All rights are reserved and are not transferable. Unauthorised reproductions of this drawing are not permitted.

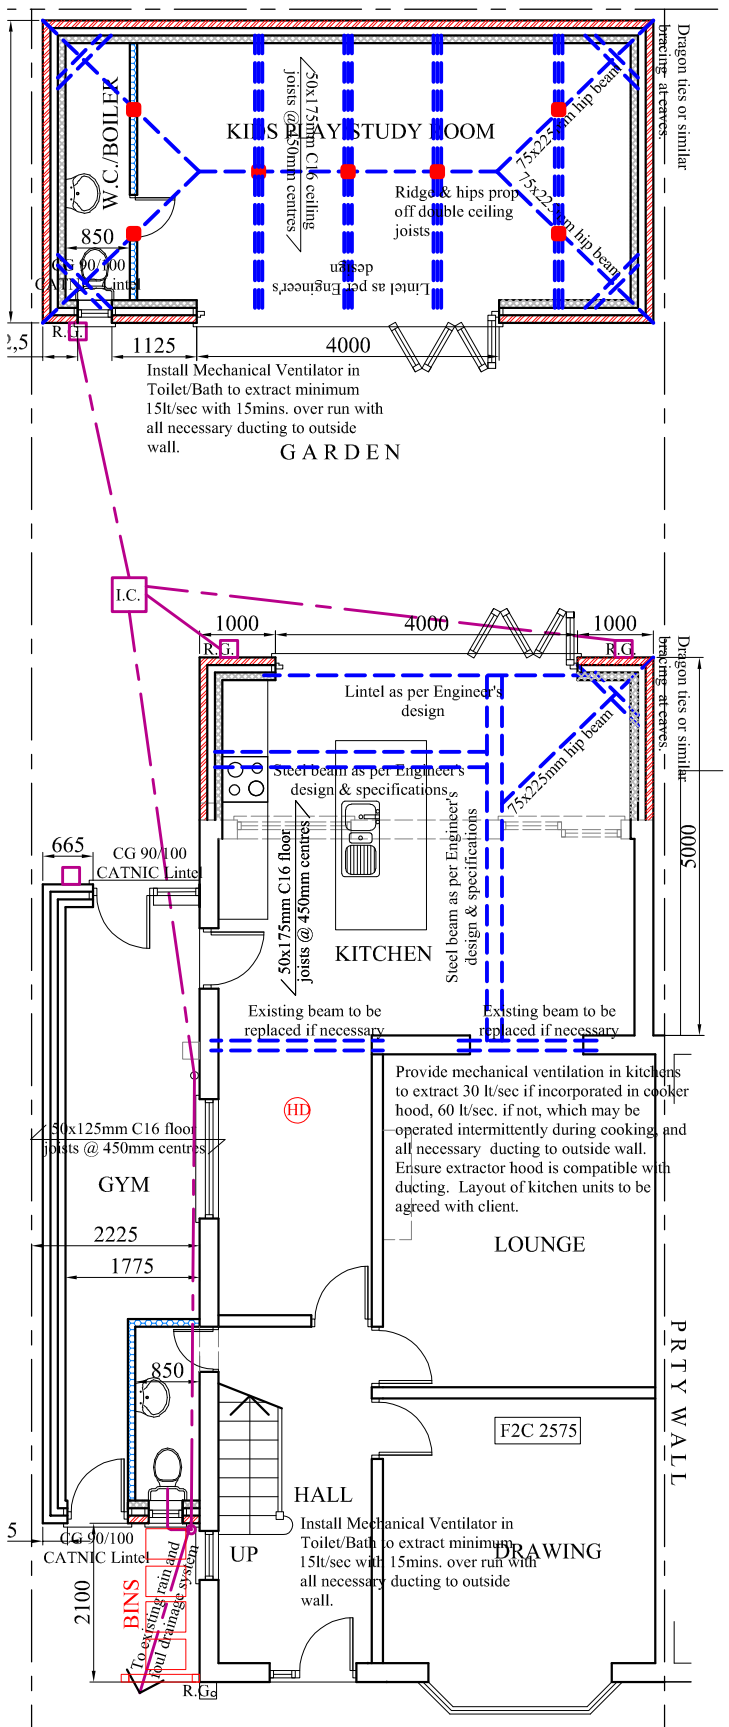


PROPOSED GROUND FLOOR PLAN

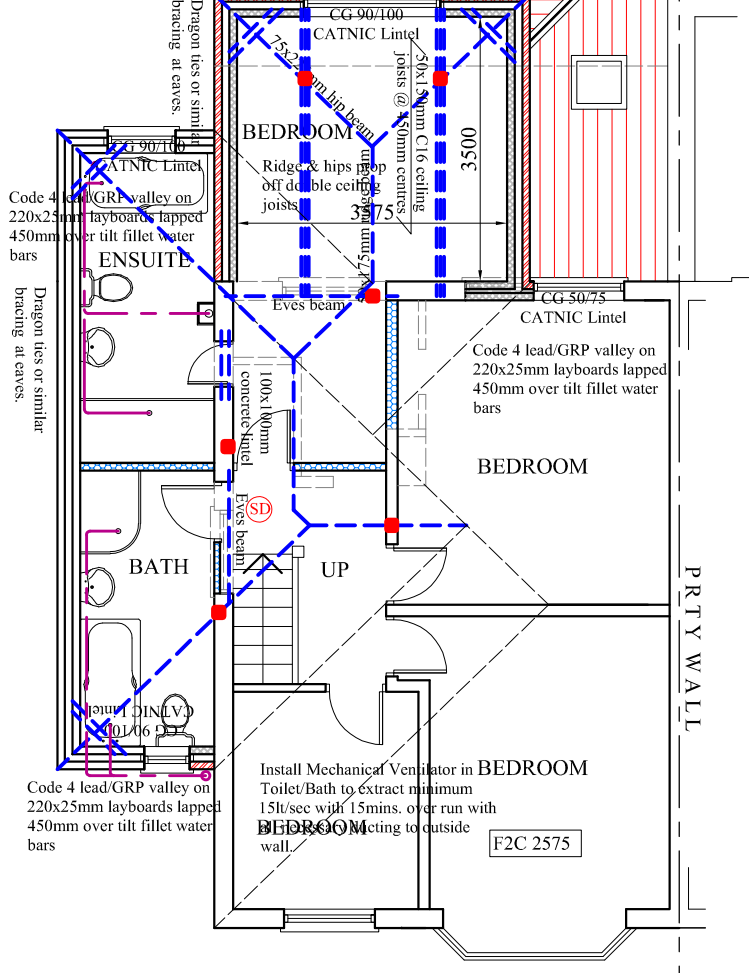

PROPOSED FIRST FLOOR PLAN

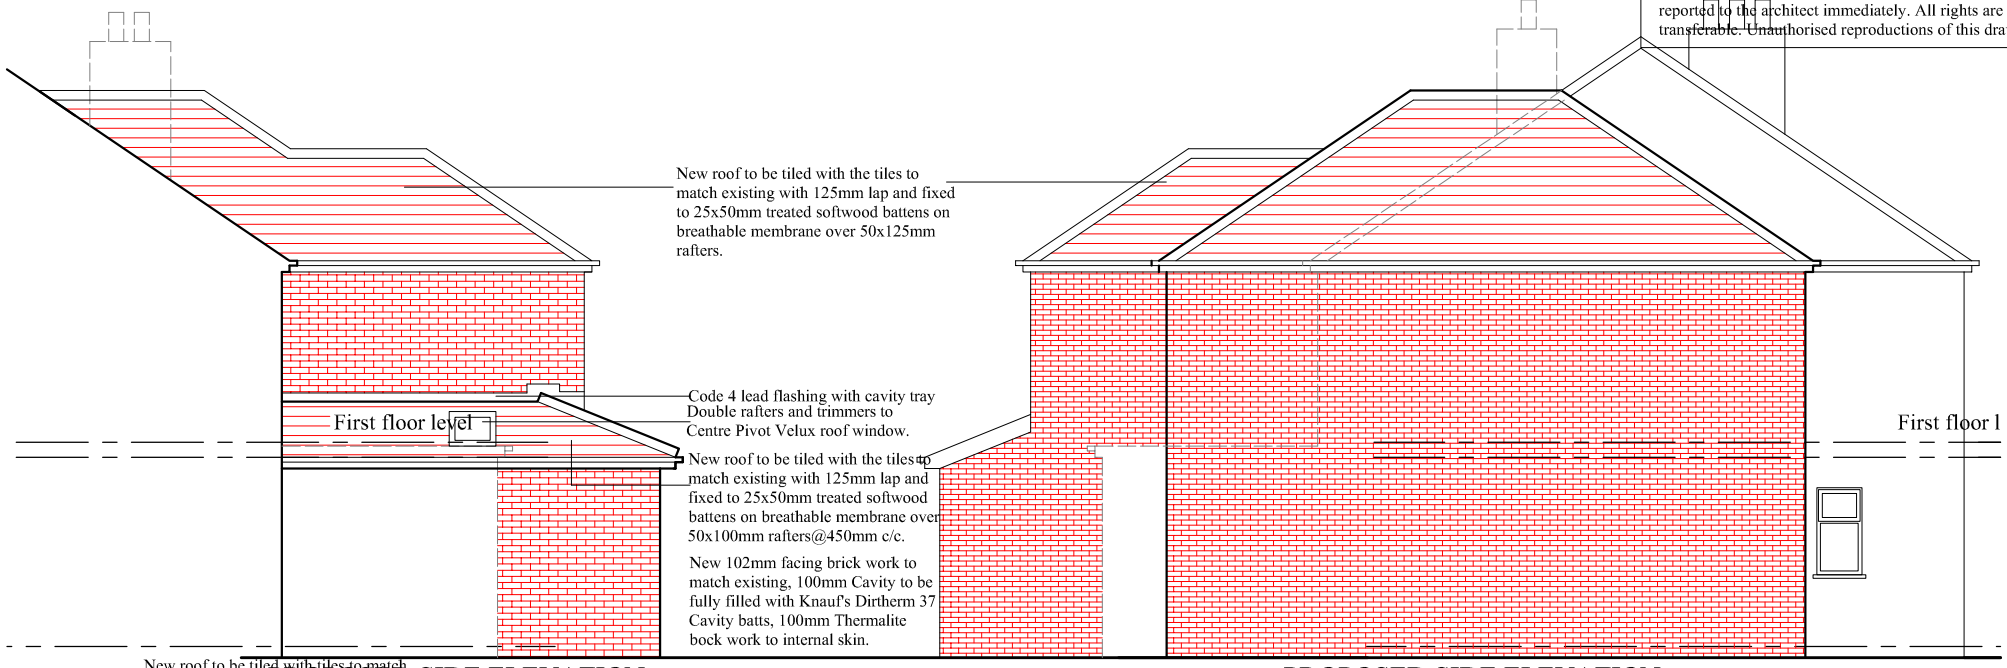

PROPOSED SIDE ELEVATION

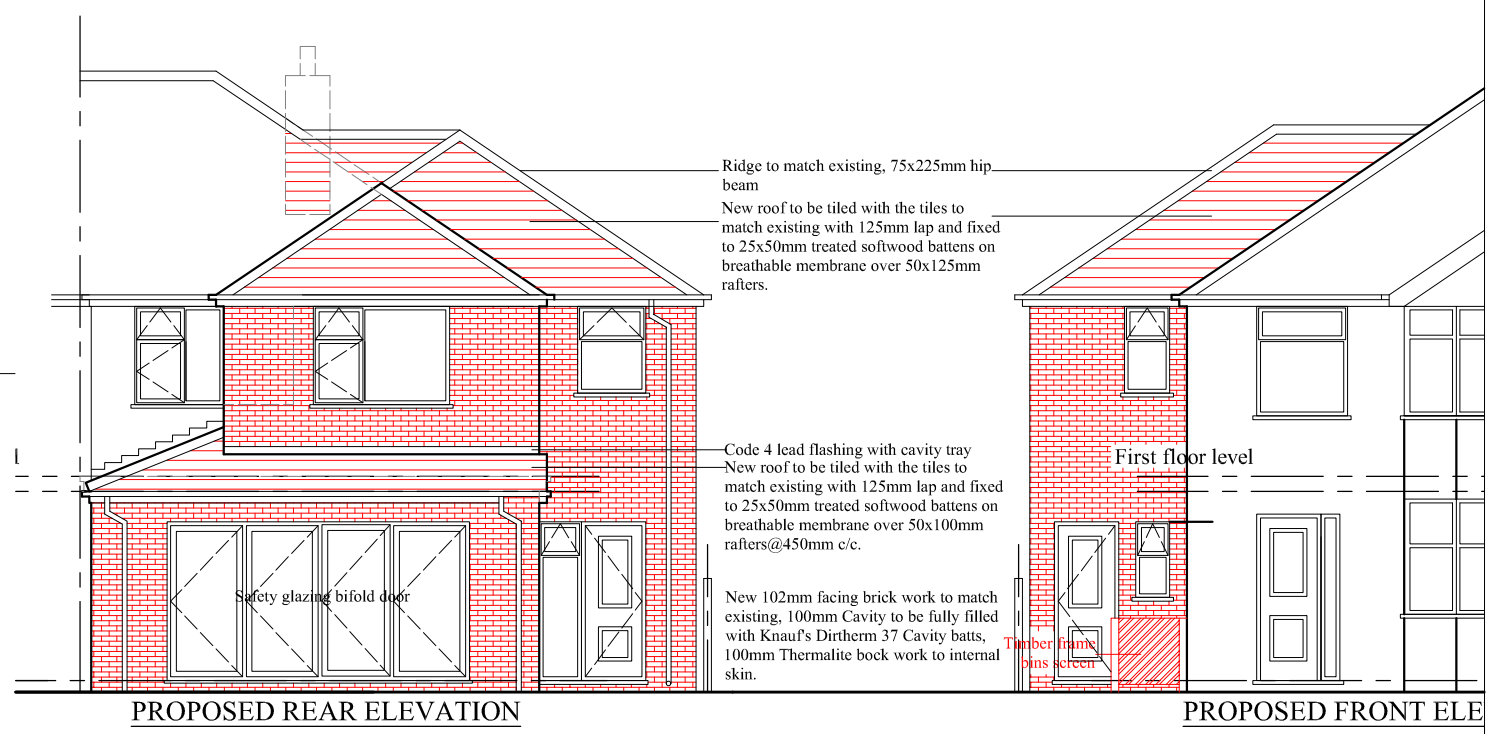

PROPOSED REAR ELEVATION

PROPOSED FRONT ELE

PROJECT
13, Crimsworth Avenue, Chorlton

CLIENT
Mr. Sharif Yaqub

DRAWING TITLE
Proposed Plan

JOB No -

DRAWING No NA-P02

SCALE 1:100@A3

DATE Aug. 2018

REVISION -

t: 0782 895 3405
e: niamat@hotmail.co.uk

na design