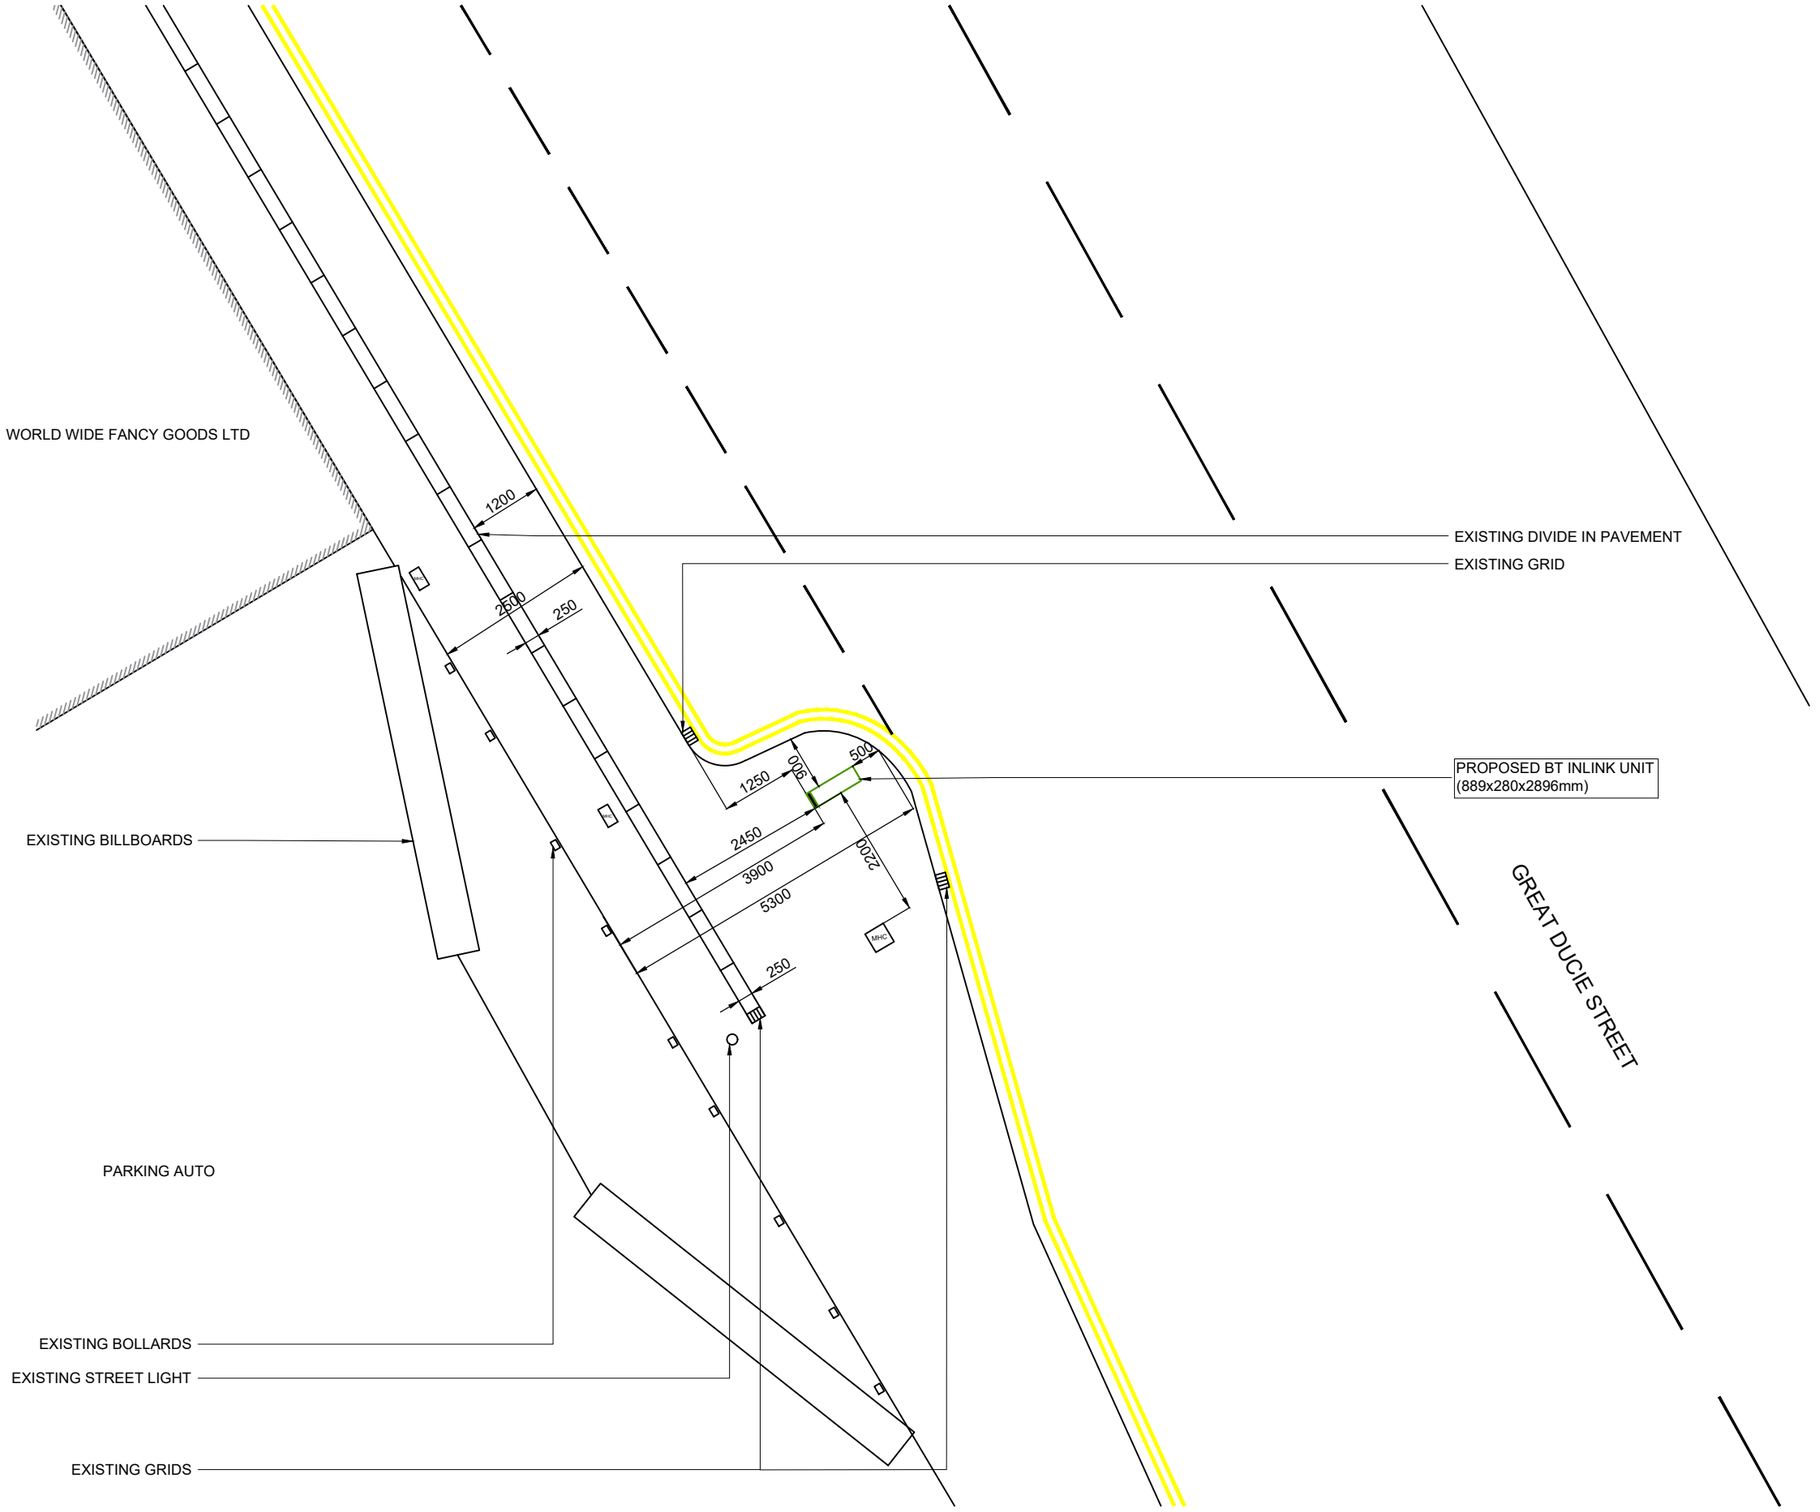


PROPOSED SITE PLAN
SCALE 1:100

GENERAL NOTES

Use written dimensions only, do not scale from drawing. Use latest revision of all referenced information.

Rev	Date	Description	Drawn	Chkd
A	05.06.19	FIRST ISSUE	ASE	JE

MONO CONSULTANTS LIMITED
70-76 Steam Packet House
Cross Street
Manchester, M2 4JG
t. 44 (0)161 839 8839
www.monoconsultants.com

InLinkUK | BT

Drg Status
PLANNING

Cell No. & Name
MAN–038

Site Name & Address
GREAT DUCIE STREET
(NR NO. 17 AND OPPOSITE MANCHESTER ARENA),
M3 1PQ.

Drawing Title
PROPOSED SITE PLAN

Scale	1:100	Date	05.06.19
Drawn By	ASE	Checked By	JE

Drawing Number
002

Revision
A

ORIGINAL DRAWING SIZE A3