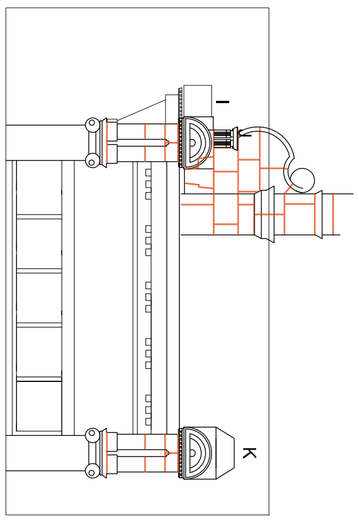
## Existing Shop Roof Plan
Scale 1:50



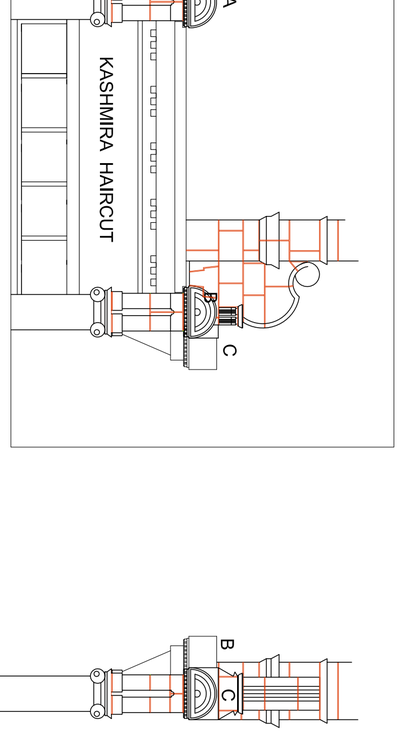

## Existing Front Elevation
Northmoor Road,
Scale 1:50



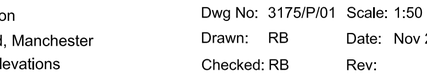

## Existing Side Elevation
Elgar Street
Scale 1:50




## Existing Side Elevation
Farrent Street
Scale 1:50




## Existing Front Elevat
Northmoor Road,
Scale 1:50





Chartered Building Surveyors
Design & Construction Consultants

12 GREEK STREET STOCKPORT CHESHIRE SK3 8AB
Tel: (0161) 476-6662 Fax: (0161) 477-6663 www.iglsurveying.co.uk Info@iglsurveying.co.uk


This dwg is copyright and should not be used or reproduced without the written consent of IGL Surveying
All dimensions to be checked on site by the contractor prior to commencement of work


| Rev: | Description: | Date: |
|---|---|---|
| | | |
| | | |
| | | |
| | | |
| | | |
| | | |

A1 WHEN PLOTTED

CLIENT: Great Places Housing Association
PROJECT: Beswick Co-op Northmoor Road, Manchester
DRAWING: Existing Shop Fronts - Plan & Elevations

Dwg No: 3175/P/01 Scale: 1:50
Drawn: RB Date: Nov 2017
Checked: RB Rev: