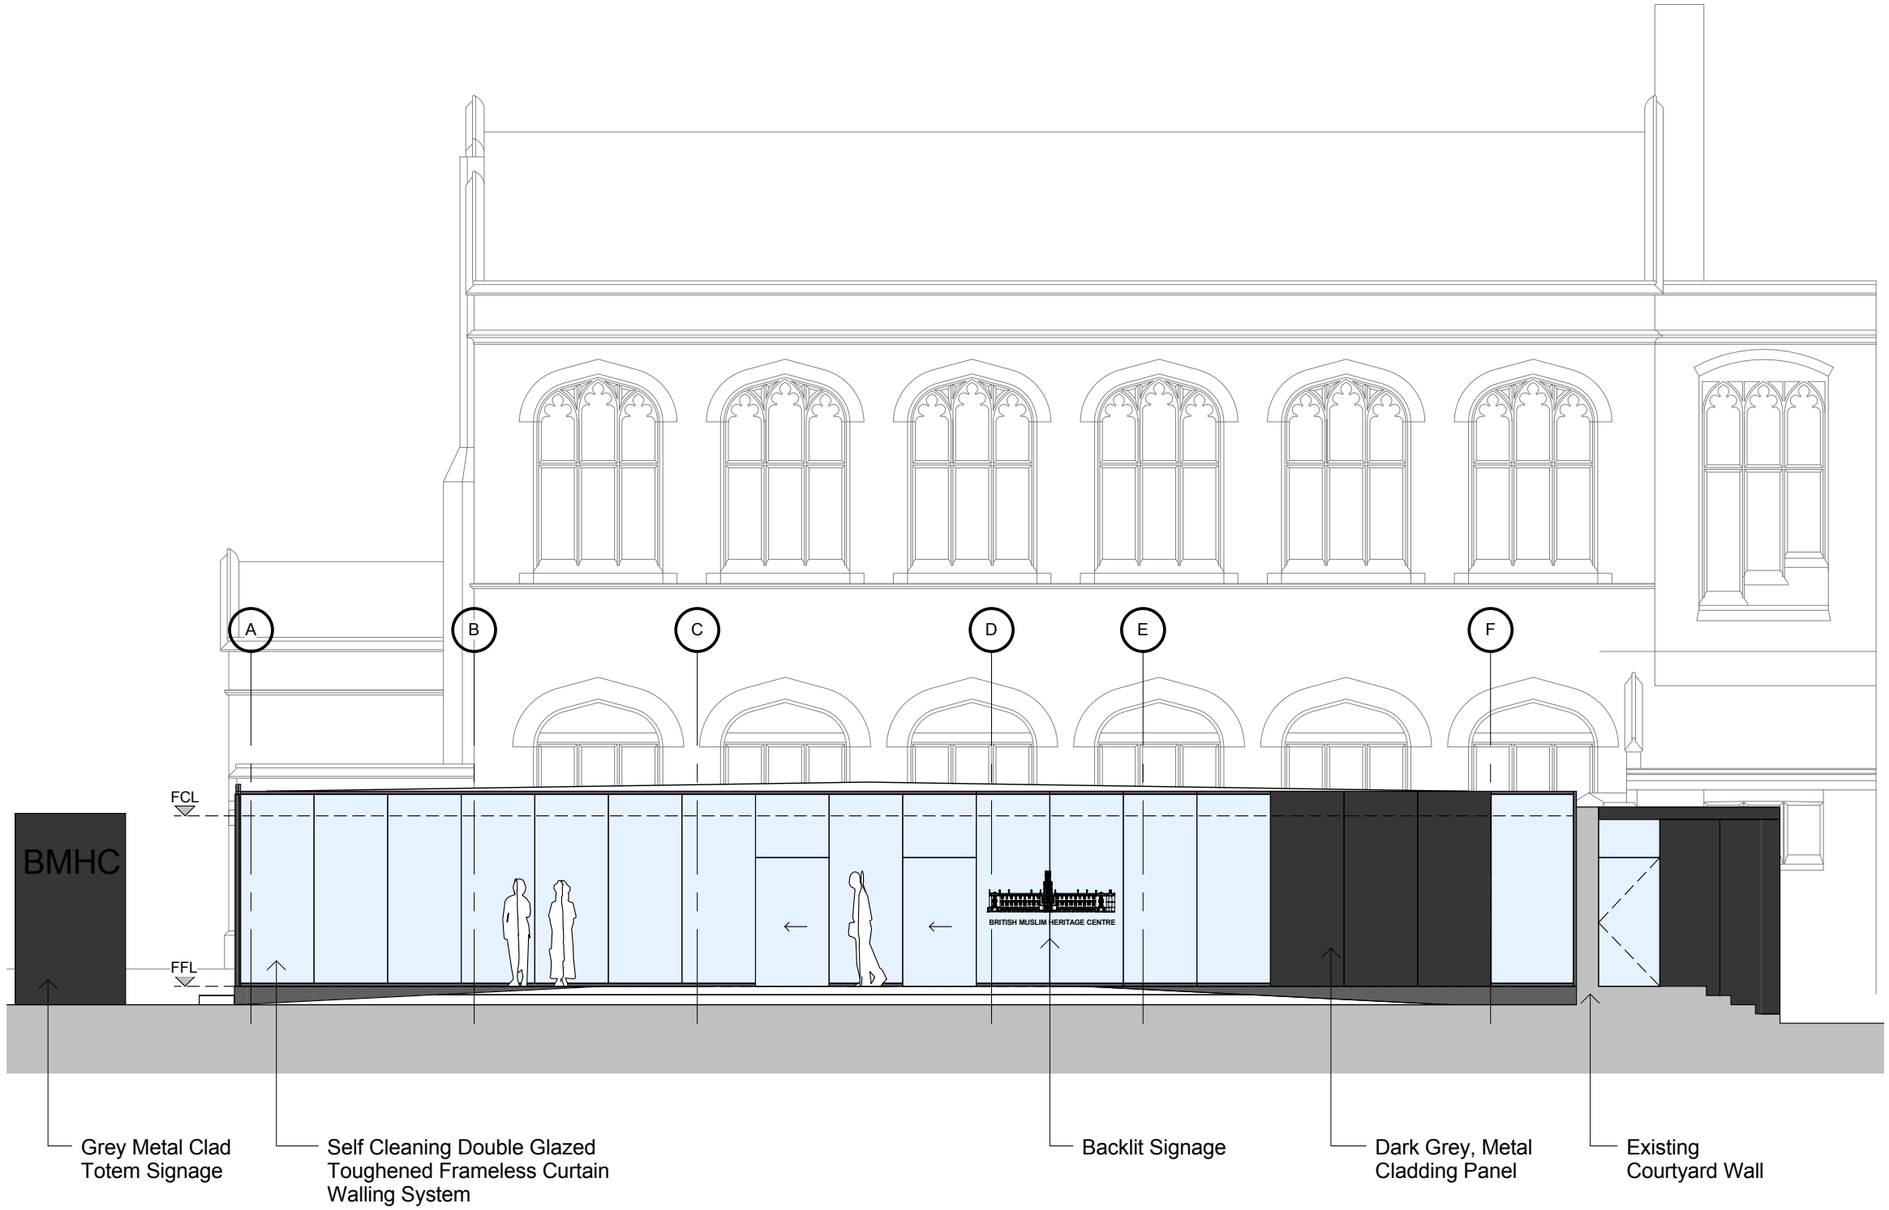


RIBA Chartered Practice

General Notes

The Architect shall have no responsibility for any use made of this document other than for that which it was prepared and issued. All dimensions should be checked on site. Do not scale from this drawing. To be read in conjunction with all other Consultant's drawings. The Architect to be immediately notified of any discrepancies.

Copyright on this drawing retained by the Architect.

No.	Date	Dwn	Chk	App	Revision or reason for issue
B	31/12/18	SA			Amended Drawings
A	26/11/18	SA			Amended Drawings
-	23/11/18	SA			Initial Issue

Client
BRITISH MUSLIM HERITAGE CENTRE

create it studios Architects & Designers

Create It Studios (NW) Ltd
Universal Square
Devonshire Street North
Manchester M12 6JH

0161 974 6165
www.createitstudios.co.uk
info@createitstudios.co.uk

Project Title
British Muslim Heritage Centre
Glass Reception

Scale / North Point
1 : 100

Drawing Title
Proposed East Elevation

Drawing Number
A1038(02)AP003

Revision
B

Drawing Status
Preliminary