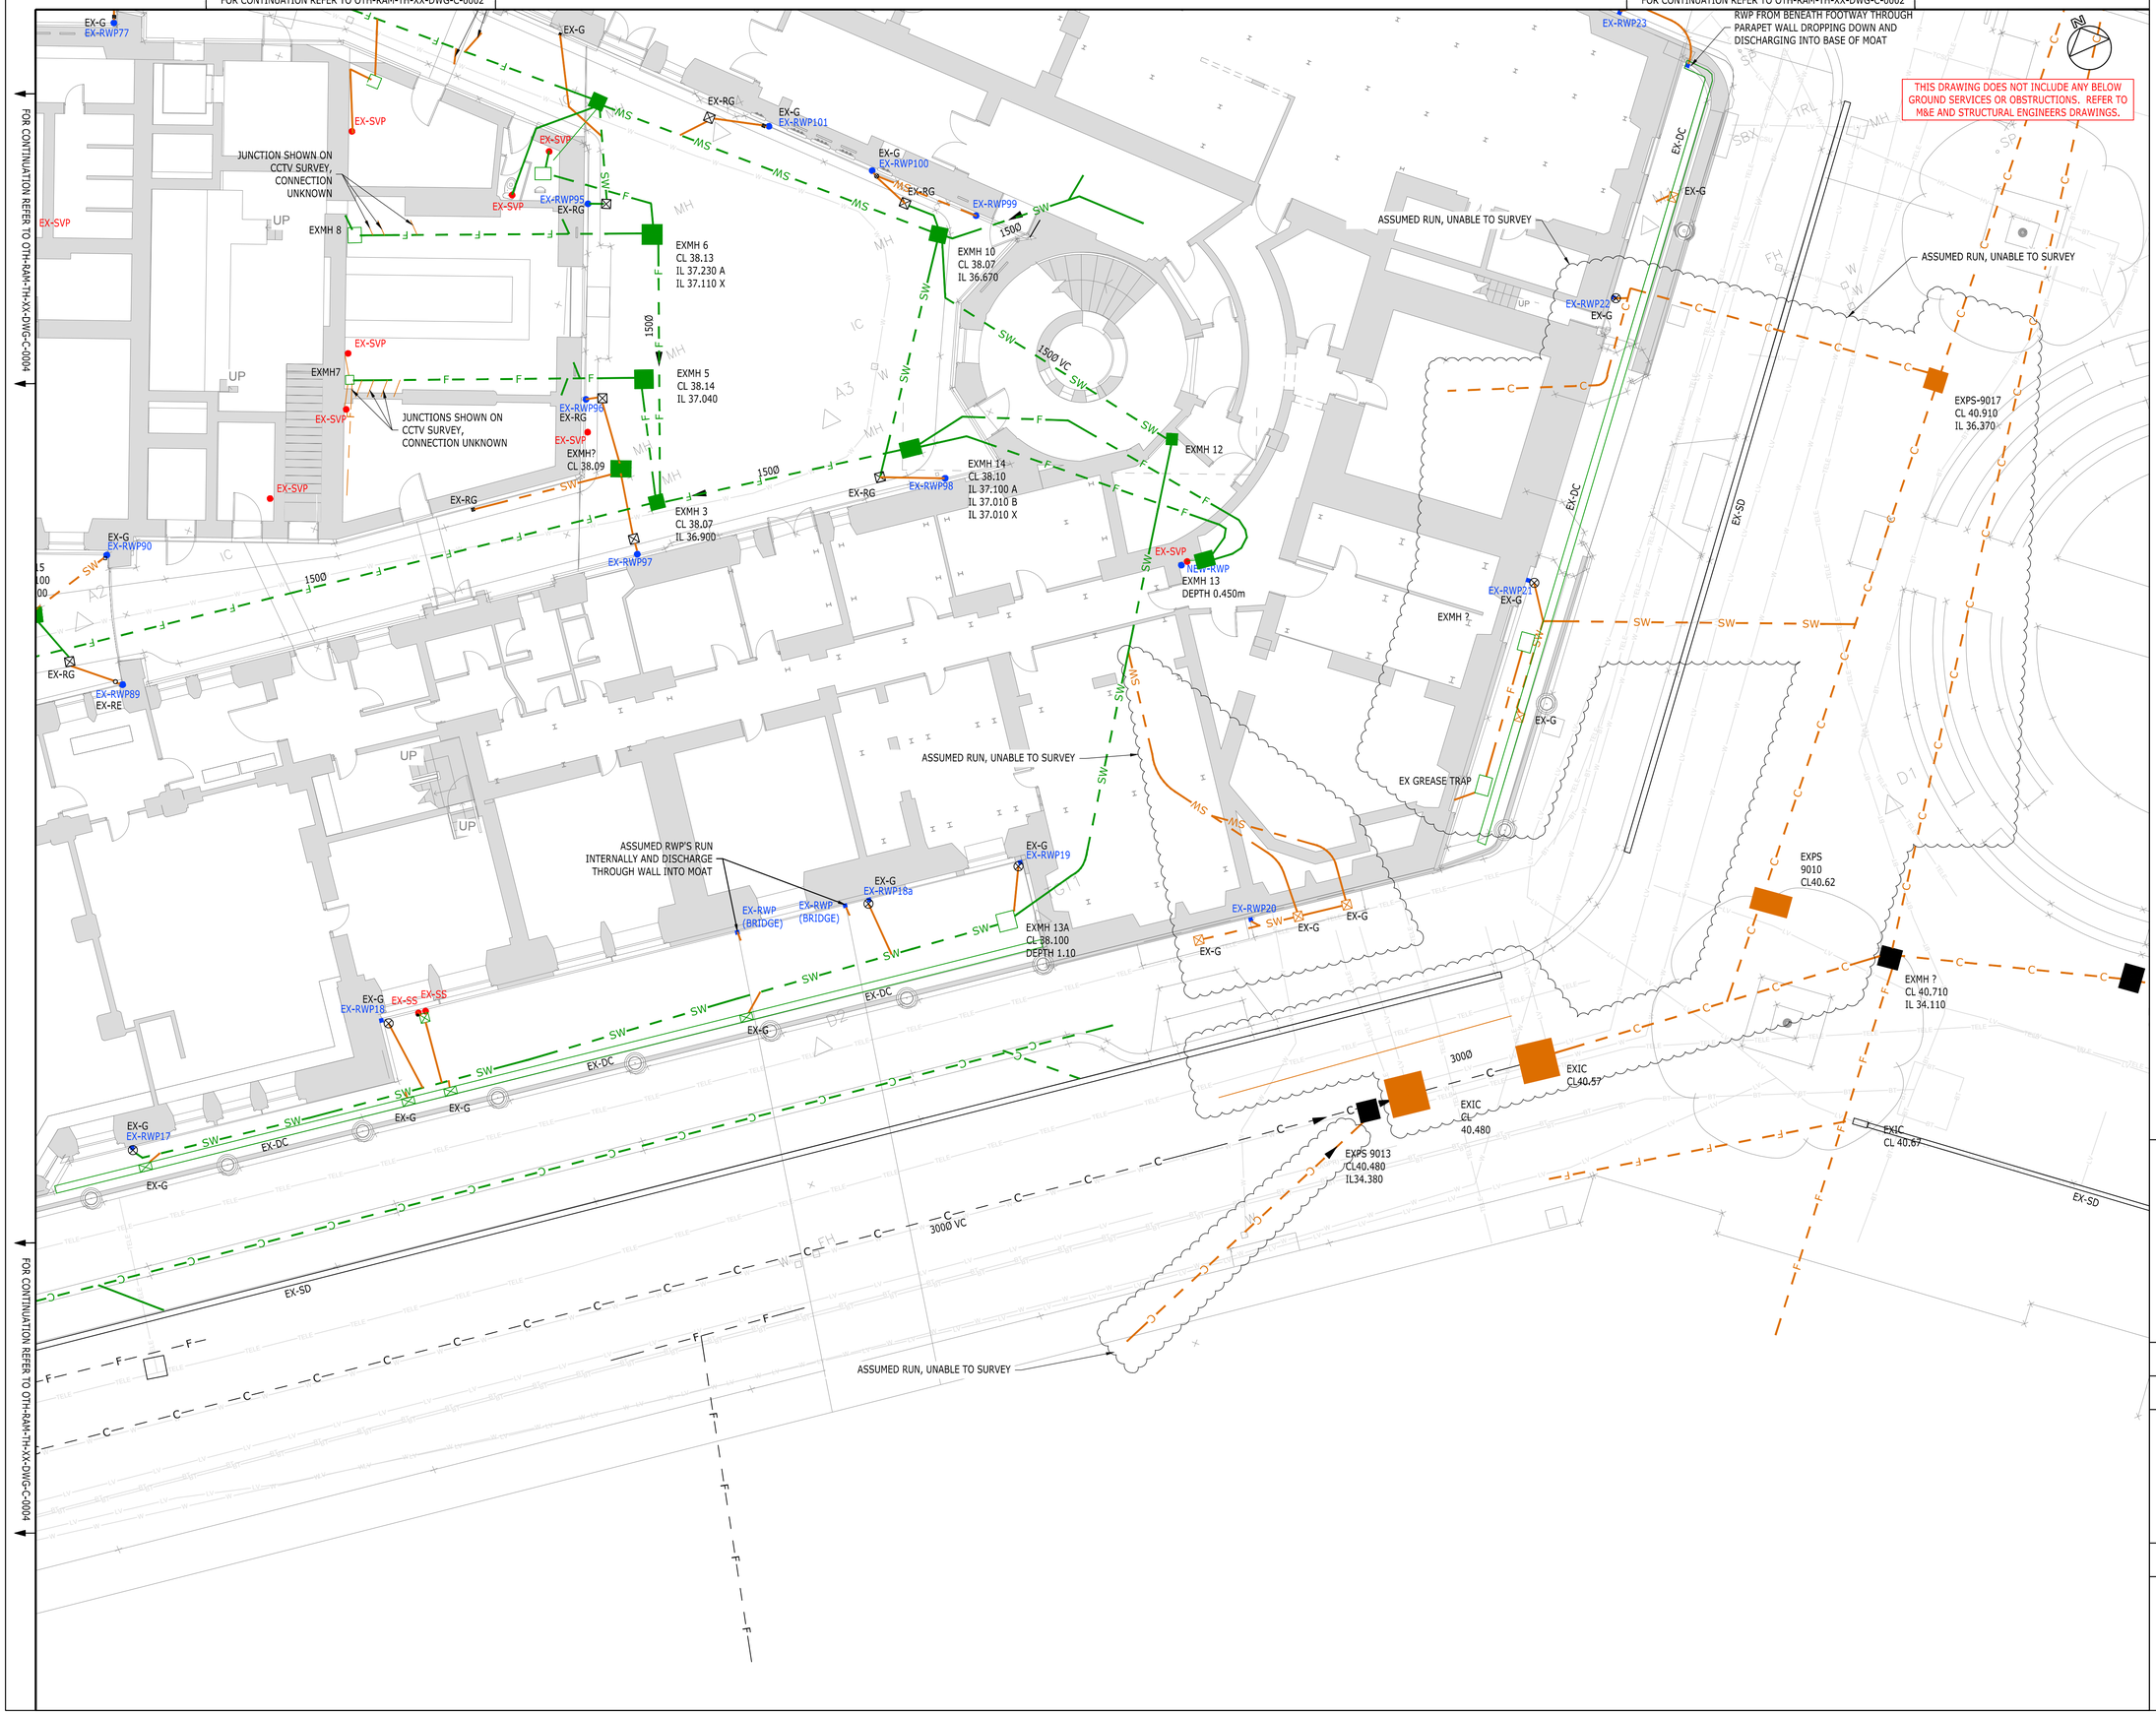


Scale Bars to be used as guidance only - refer to sheet size below


1:100 mm 1000 2000 3000 4000 5000 7000
1:200 mm 2000 4000 6000 8000 10000 14000
1:500 m 5 15 25 35
1:1250 m 10 30 50 70 90

1. DO NOT SCALE FROM THIS DRAWING
2. ALL DIMENSIONS ARE MILLIMETERS U.N.O
3. ALL LEVELS ARE IN METERS ABOVE ORDNANCE DATUM U.N.O
4. THIS DRAWING IS TO BE READ IN CONJUNCTION WITH ALL RELEVANT ARCHITECT AND ENGINEERS DRAWINGS AND SPECIFICATIONS
5. THIS DRAWING HAS BEEN CREATED USING THE FOLLOWING INFORMATION:

- UTILITIES SURVEY BY POWERS AND TILTMAN DATED FEBRUARY/MARCH 2018
- EXISTING BASEMENT PLAN BY PURCELL OTH-PUR-TH-B1-DWG-A-0120
- EXISTING GROUND FLOOR PLAN BY PURCELL OTH-PUR-TH-01-DWG-A-0121
- RAINWATER INDIVIDUAL CATCHMENTS BY ARUP, OTH-ARU-TH-XX-DWG-N-2XX26, DATED 06/11/18
- POP-UP DRAWING BY ARUP, WIP, OTH-ARU-TH-XX-DWG-N-2XX28
- CCTV DRAINAGE SURVEY BY POWERS AND TILTMAN DATED 14/11/18

KEY

EXISTING PUBLIC COMBINED DRAIN/ MANHOLE — C —
EXISTING PUBLIC FOUL DRAIN/ MANHOLE — F —
EXISTING PUBLIC SURFACE WATER DRAIN/MANHOLE — SW —
EXISTING PRIVATE COMBINED DRAIN/ MANHOLE — C —
EXISTING PRIVATE FOUL DRAIN/ MANHOLE — F —
EXISTING PRIVATE SURFACE WATER DRAIN/MANHOLE — SW —
EXISTING ASSUMED DRAIN/SEWER — C —
EXISTING DRAIN/SEWER IDENTIFIED BY CONNECTIVITY SURVEY BUT NO CONDITION SURVEY TAKEN — C —
EXISTING DRAINAGE CHANNEL EX-DC
EXISTING ROAD GULLY EX-RG
EXISTING RWP GULLY EX-G
EXISTING RODDING EYE EX-RE
EXISTING SOIL PIPE EX-SVP
EXISTING RWP EX-RWP
EXISTING DRAINAGE ABANDONED — X — X — C — X

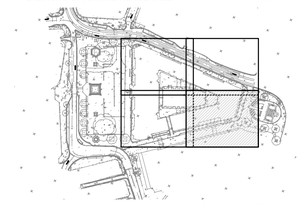

ISSUE	DATE	APPROVED	DRAWN	DESCRIPTION
P03	01/05/2019	LS	SG	PLANNING/LBC APPLICATION & STAGE 3+ ISSUE
P02	30/11/2018	LS	SG	STAGE 3 ISSUE ADDITIONAL NOTES

OUR TOWN HALL PROJECT

RAMBOLL

www.ramboll.co.uk

Arkwright House, Parsonage, Manchester, M3 2LF
+44 (0) 161 827 1890
www.Ramboll.com

PROJECT STATUS	STAGE 3
CLIENT	MANCHESTER CITY COUNCIL
PROJECT	OUR TOWN HALL PROJECT
DRAWING TITLE	TOWN HALL EXISTING DRAINAGE SHEET 3 OF 4
SIZE & SCALE	A1: 1:100
DRAWING STATUS	D1 - COSTING
JOB NUMBER	1620003165
DRAWING NO.	OTH-RAM-TH-XX-DWG-C-0003
REV	P03

01 May 2019 16:33:58