
© COPYRIGHT
The copyright in this drawing is vested in Sheppard Robson and no license or assignment of any kind has been, or is, granted to any third party whether by provision of copies or originals or otherwise unless agreed in writing.

DO NOT SCALE FROM THIS DRAWING
The contractor shall check and verify all dimensions on site and report discrepancies in writing to Sheppard Robson before proceeding work.

FOR ELECTRONIC DATA ISSUE
Electronic data / drawings are issued as 'read only' and should not be interrogated for measurement. All dimensions and levels should be read only from those values stated in text on the drawing.


AREA MEASUREMENT
The areas are approximate and can only be verified by a detailed dimensional survey of the completed building. Any decisions whatsoever to be made on the basis of these predictions, should include due allowance for the increases and decreases inherent in the design development and building processes. Figures relate to the likely areas of the building at the current state of the design. Gross External Area (GEA) / Gross Internal Area (GIA) / Nett Internal Area (NIA) are calculated in metric units generally in accordance with the RICS Property Measurement 1st Edition. All areas are subject to amongs other things but not limited to Town Planning and Conservation Area Consent, Building Regulation approvals and detailed Rights to Light analysis.

GENERAL NOTES:

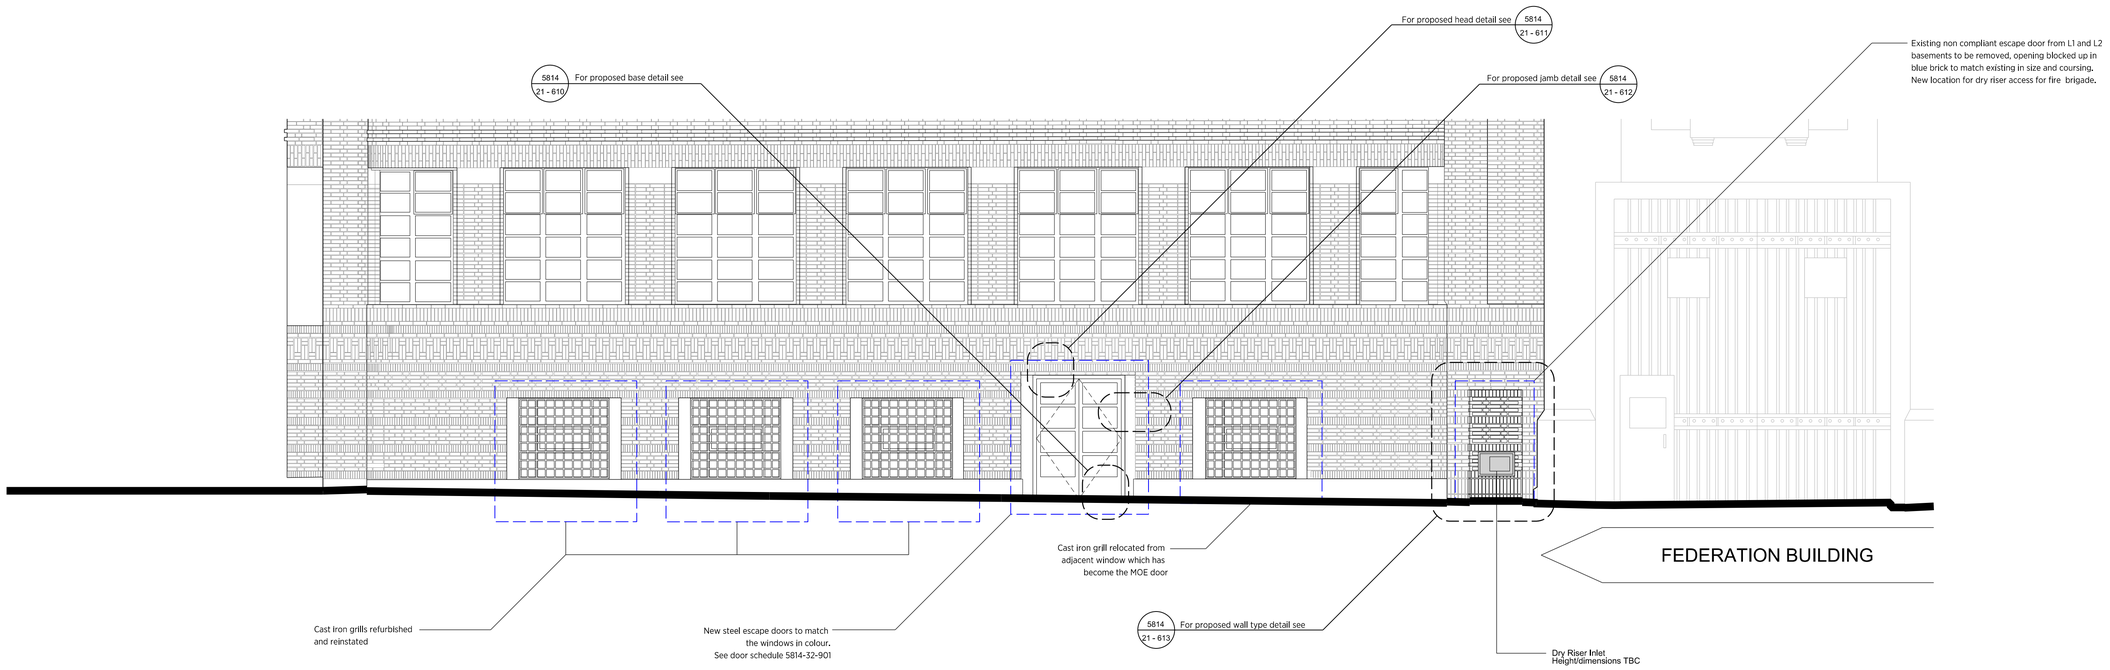

REV.	DATE	AMENDMENT
-	18/08/2017	First Issue
A	25/08/2017	Issued for planning
B	06/10/2017	Updated for planning Dry riser inlet added
C	11/03/2019	Issued for design development

KEYPLAN

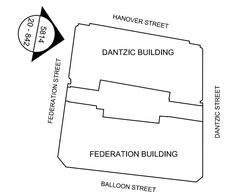

CLIENT

Russells Construction

SHEPPARD ROBSON
27th Floor City Tower Piccadilly Plaza Manchester M1 4BT
T: +44 (0)161 233 8900 E: manchester@sheppardrobson.com

PROJECT
DANTZIC BUILDING

SCALE@A1	DATE	ORIGINATOR	CHECKED	AUTHORISED
1: 50	**18.08.2017**	**SS**	**RW**	**TOB**

TITLE
FEDERATION STREET
WEST ELEVATION ENTRANCE STUDY
PROPOSED

STATUS
PLANNING

DRAWING NO. **5814 - 20 - 842**
REV. **C**

Filename P:\Projects\5800_plc\5814\CAD\plot\02_Planning\20-GA\5814-20-842.dgn
Plotted 11/03/2019