




Existing Front Elevation
Northmoor Road,
Scale 1:50

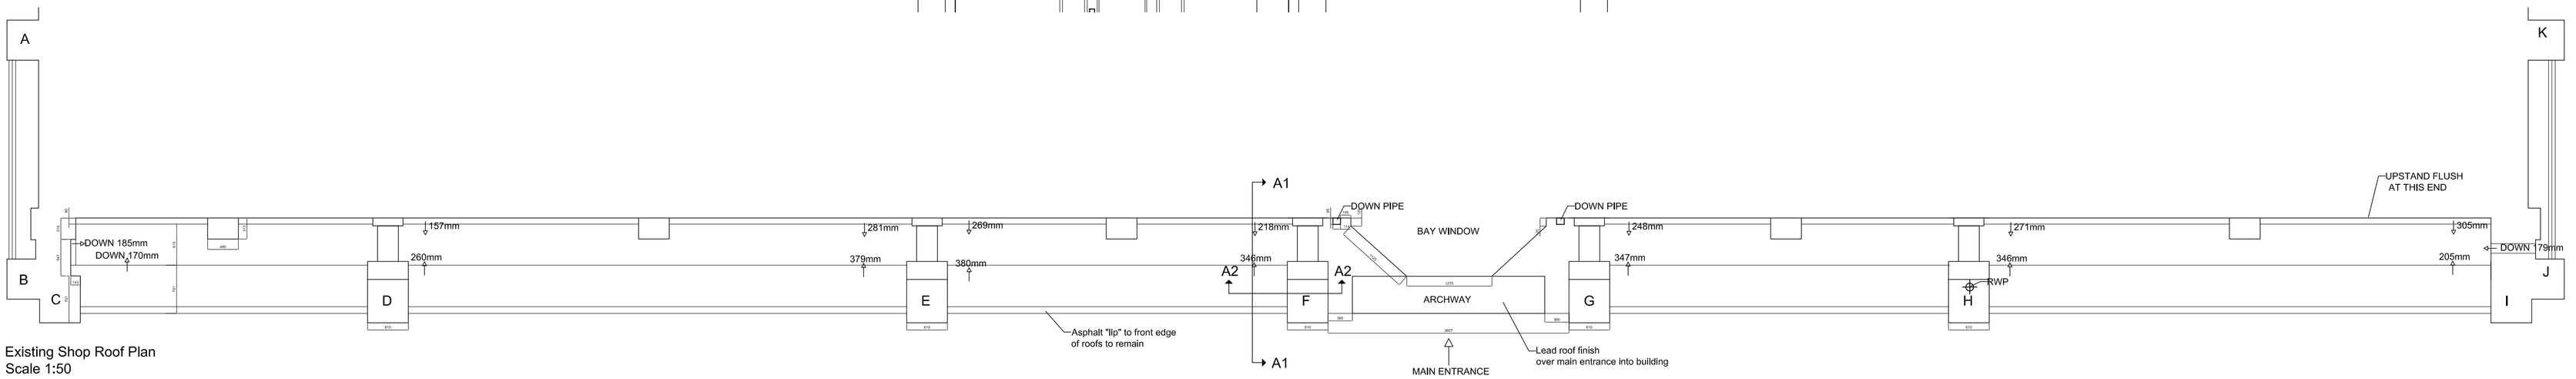

Existing Shop Roof Plan
Scale 1:50

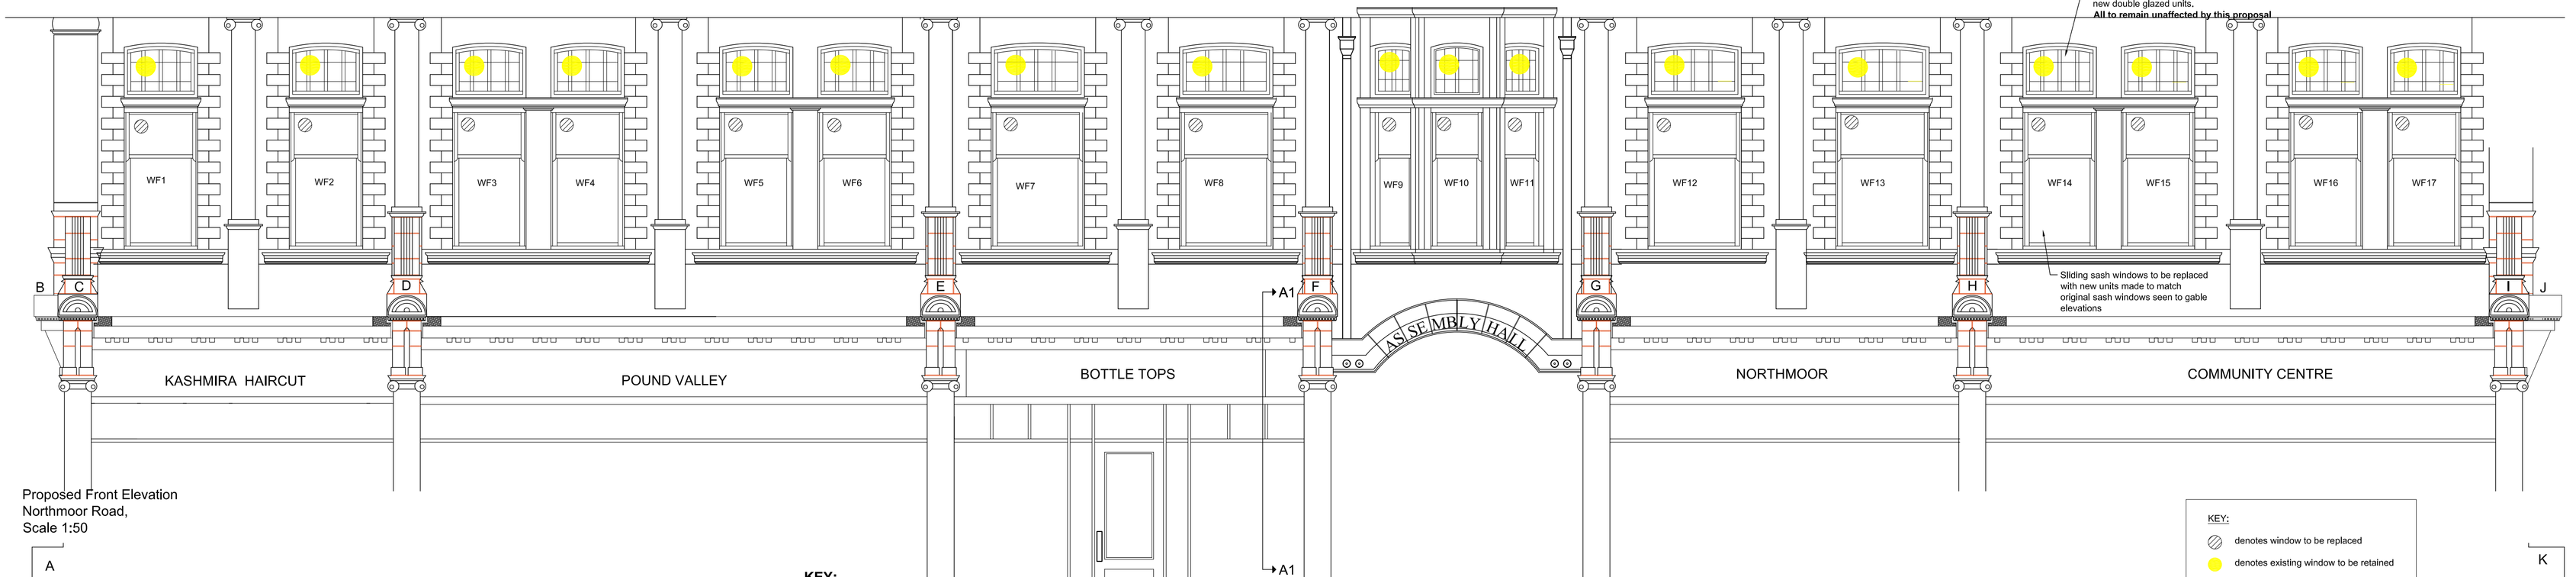

Proposed Front Elevation
Northmoor Road,
Scale 1:50

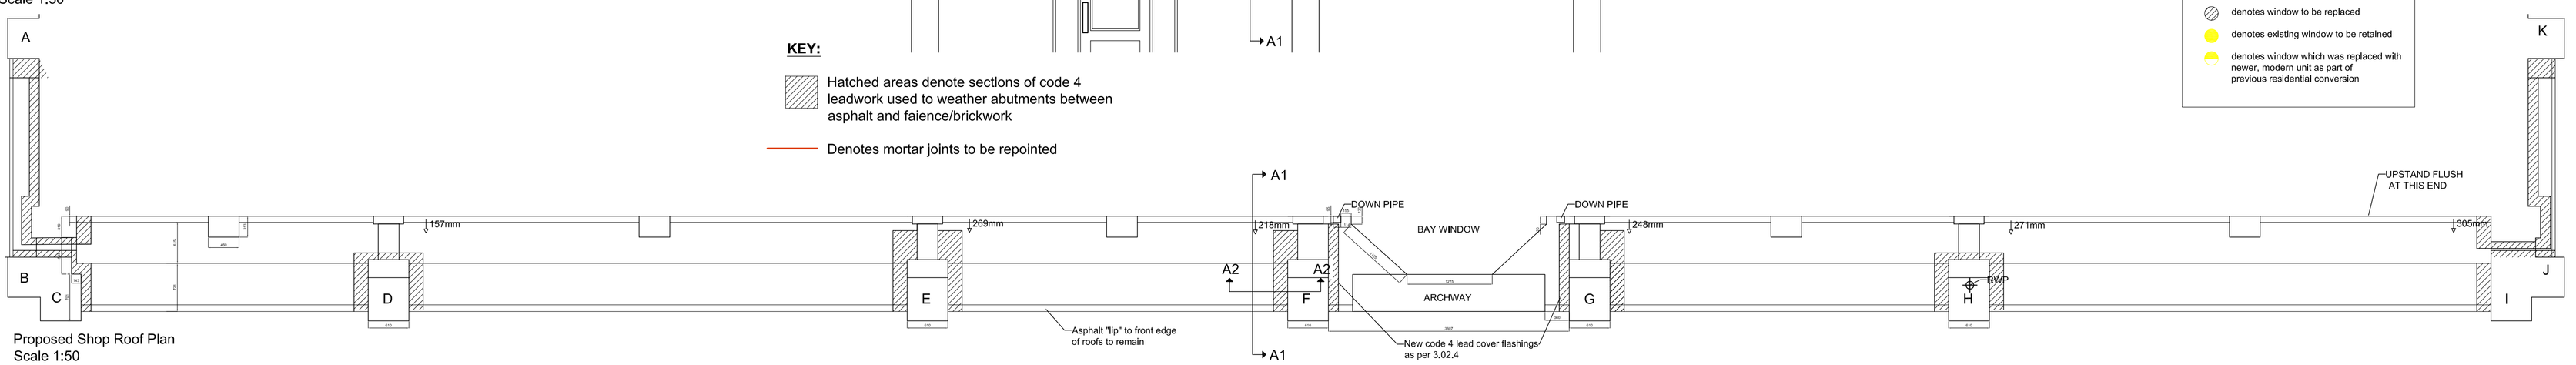

Proposed Shop Roof Plan
Scale 1:50

A1 WHEN PLOTTED		
Rev:	Description:	Date:
A	Key added to show windows to be replaced/retained	05.04.18
B	Weathering detail revised following mtg with conservation officer	15.01.19

12 GREEK STREET STOCKPORT CHESHIRE SK3 8AB
Tel: (0161) 4764660 Fax: (0161) 4764663 info@jbkmorehaigh.co.uk www.jbkmorehaigh.co.uk
Chartered Building Surveyors Design & Construction Consultants

The drwg is copyright and should not be used or reproduced without the written consent of JBK Surveying
Any discrepancies to be checked on site by the contractor and reported to JBK Surveying

Dwg No: 3175/P/03 Scale: 1:50 Date: Nov 2017
Drawn: RB Checked: RB Rev: A

CLIENT: Great Places Housing Association
PROJECT: Beswick Co-op Northmoor Road, Manchester
DRAWING: Existing & Proposed Shop Fronts - Plans & Elevations