



EXISTING FRONT ELEVATION
SCALE 1:50

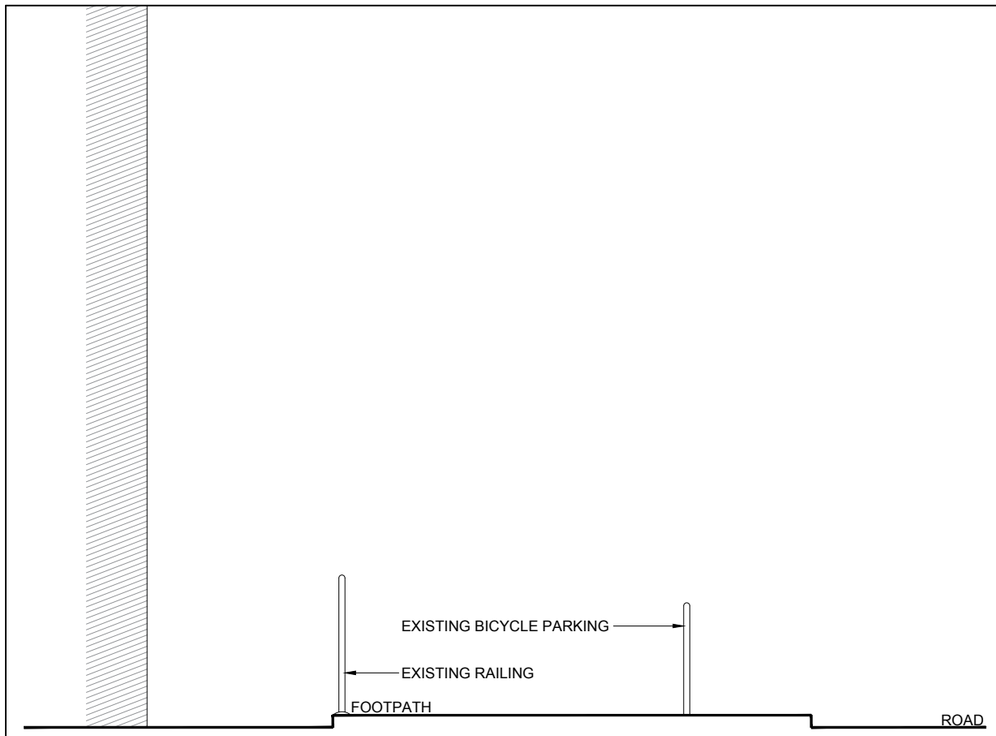


PROPOSED FRONT ELEVATION
SCALE 1:50

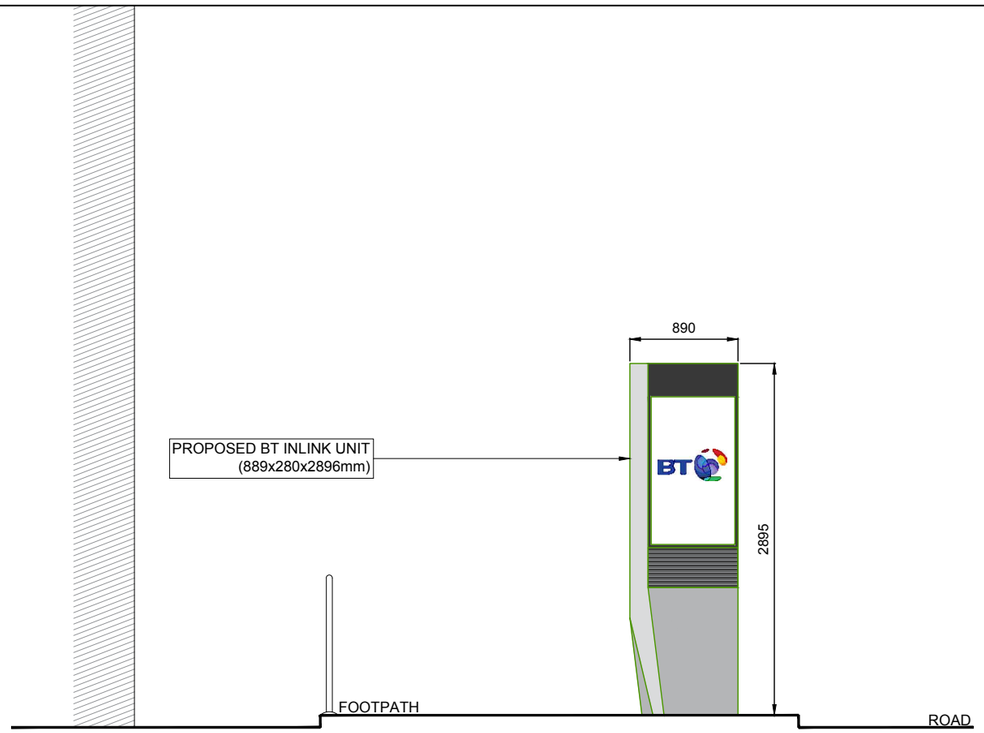

PROPOSED PHOTOMONTAGE
NTS

0 0.5m 1m 2m

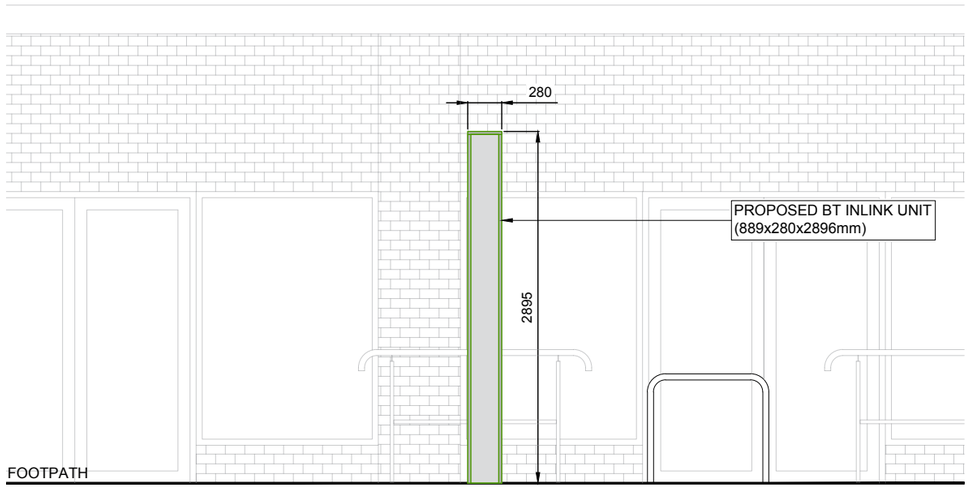

PROPOSED SIDE ELEVATION
SCALE 1:50

GENERAL NOTES

Use written dimensions only, do not scale from drawing. Use latest revision of all referenced information.

Rev	Date	Description	Drawn	Chkd
A	18.12.18	FIRST ISSUE	BCL	JE

MONO CONSULTANTS LIMITED
70-76 Steam Packet House
Cross Street
Manchester, M2 4JG
t. 44 (0)161 839 8839
www.monoconsultants.com

InLinkUK | BT

Drg Status
PLANNING

Cell No. & Name
MAN013

Site Name & Address
WILMSLOW ROAD
(OS NO. 306, THE GREAT CENTRAL),
M14 6NL

Drawing Title
EXISTING AND PROPOSED ELEVATIONS

Scale	1:50	Date	18.12.18
Drawn By	BCL	Checked By	JE

Drawing Number
003

Revision
A

ORIGINAL DRAWING SIZE A3