

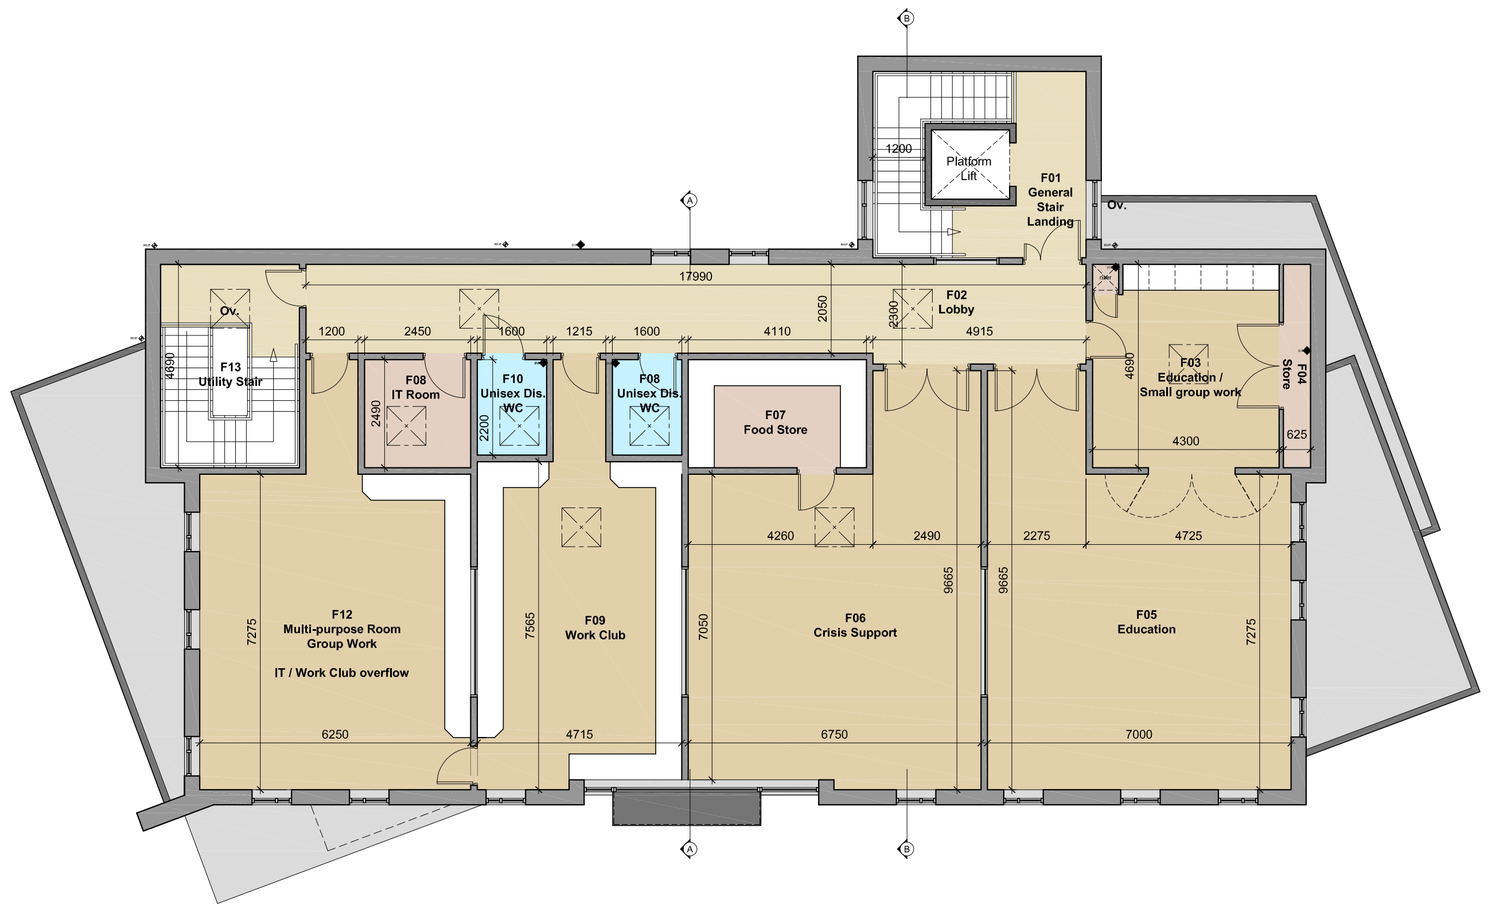


First Floor Plan

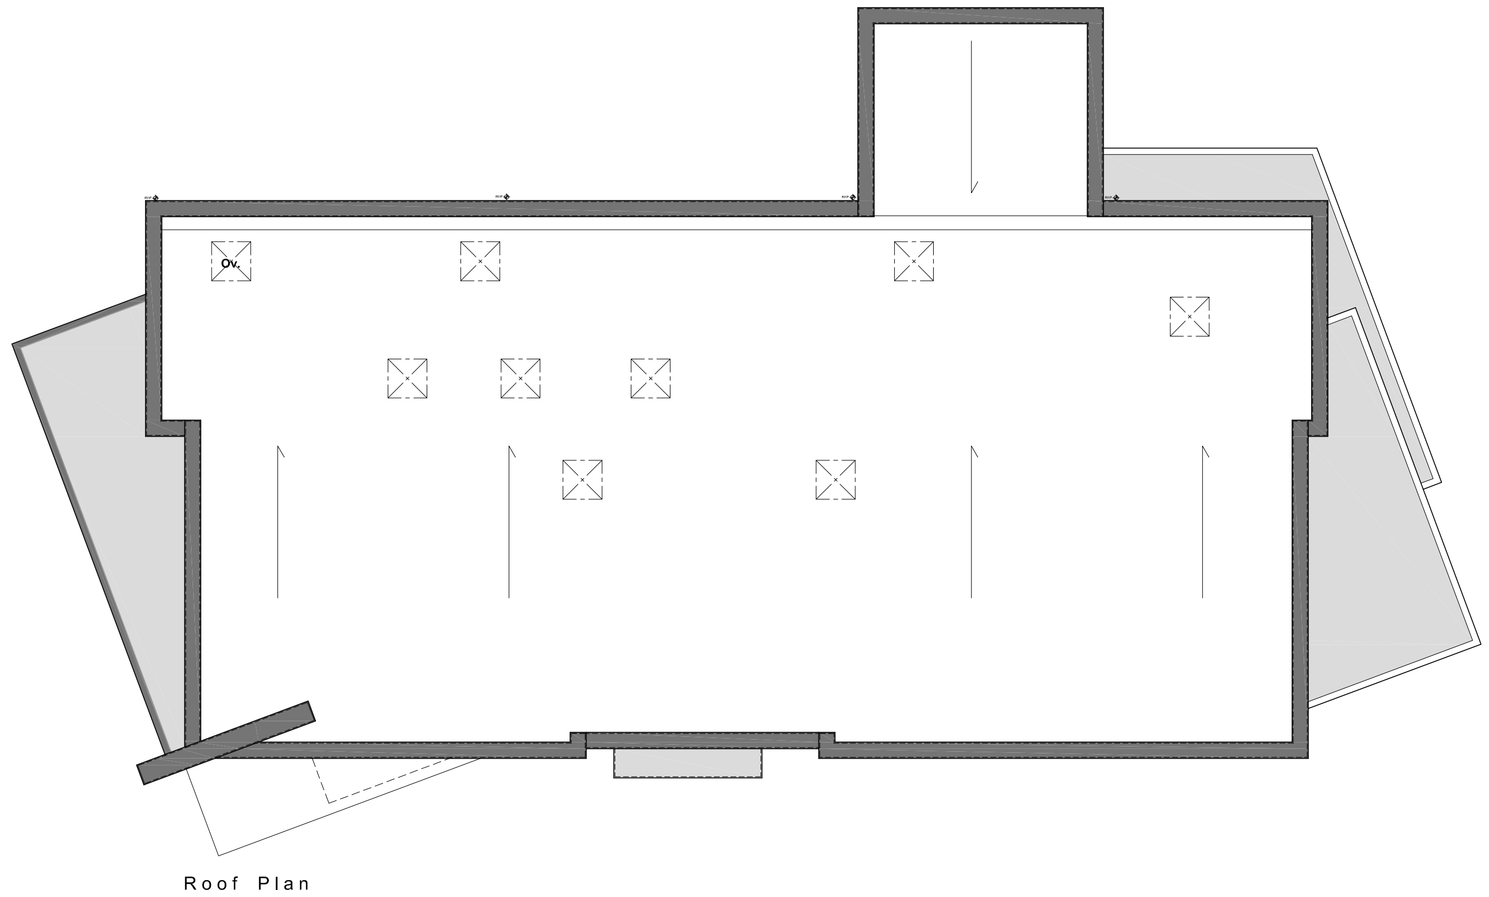

Roof Plan

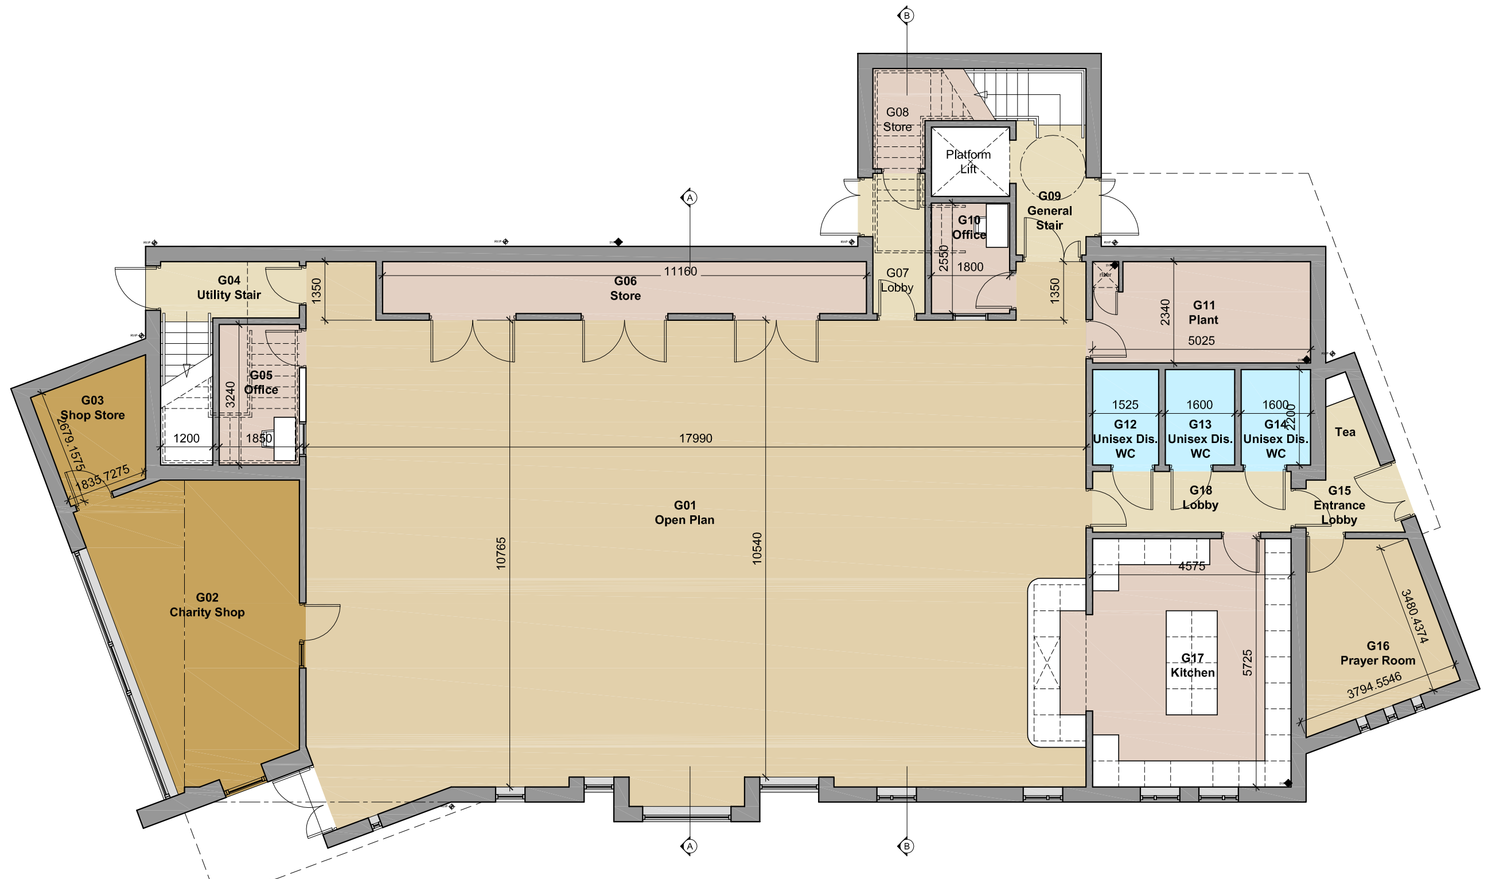

Ground Floor Plan

All dimensions are to be checked on site, any discrepancies are to be reported to the Architect before work commences, Do not scale from this drawing.

This drawing is to be read in conjunction with all relevant consultants and specialists drawings / documents, any discrepancies are to be reported to the Architect before the affected work commences.

All structural components shown are indicative only. Details / calculations of structural members are to be provided by the Structural Engineer.

This drawing is copyright.

A	Issued for planning	11/05/2016
B	Minor amendments	15/06/2016
C	Plans updated following client meeting.	12/07/2016
D	Issued for Planning	22/11/2017
E	Issued for Planning	28/11/2017
F	Dimensions Included	05/01/2018
G	Internal amendments	01/02/2018
H	Redrawn	16/07/2018
J	Redrawn	19/09/2018
K	Roof Lights Amended	19/10/2018

Grays Architecture Limited

Northwood House (N1)
Greenwood Business Centre,
Manchester, M5 4QH

Tel : 0161 848 7263
e-mail: mail@graysarchitecture.co.uk

Client:
The Oasis Centre

Project:
The Oasis Centre -
Hyde Road, Gorton, M18 7FB

Drawing Title:
Proposed Plans - Oasis Centre

Scale: 1:100 @ A1

Date: August 2015

Drawing No: 4105/115

Revision: K