
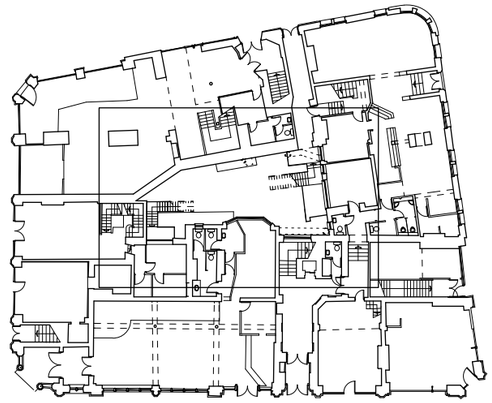


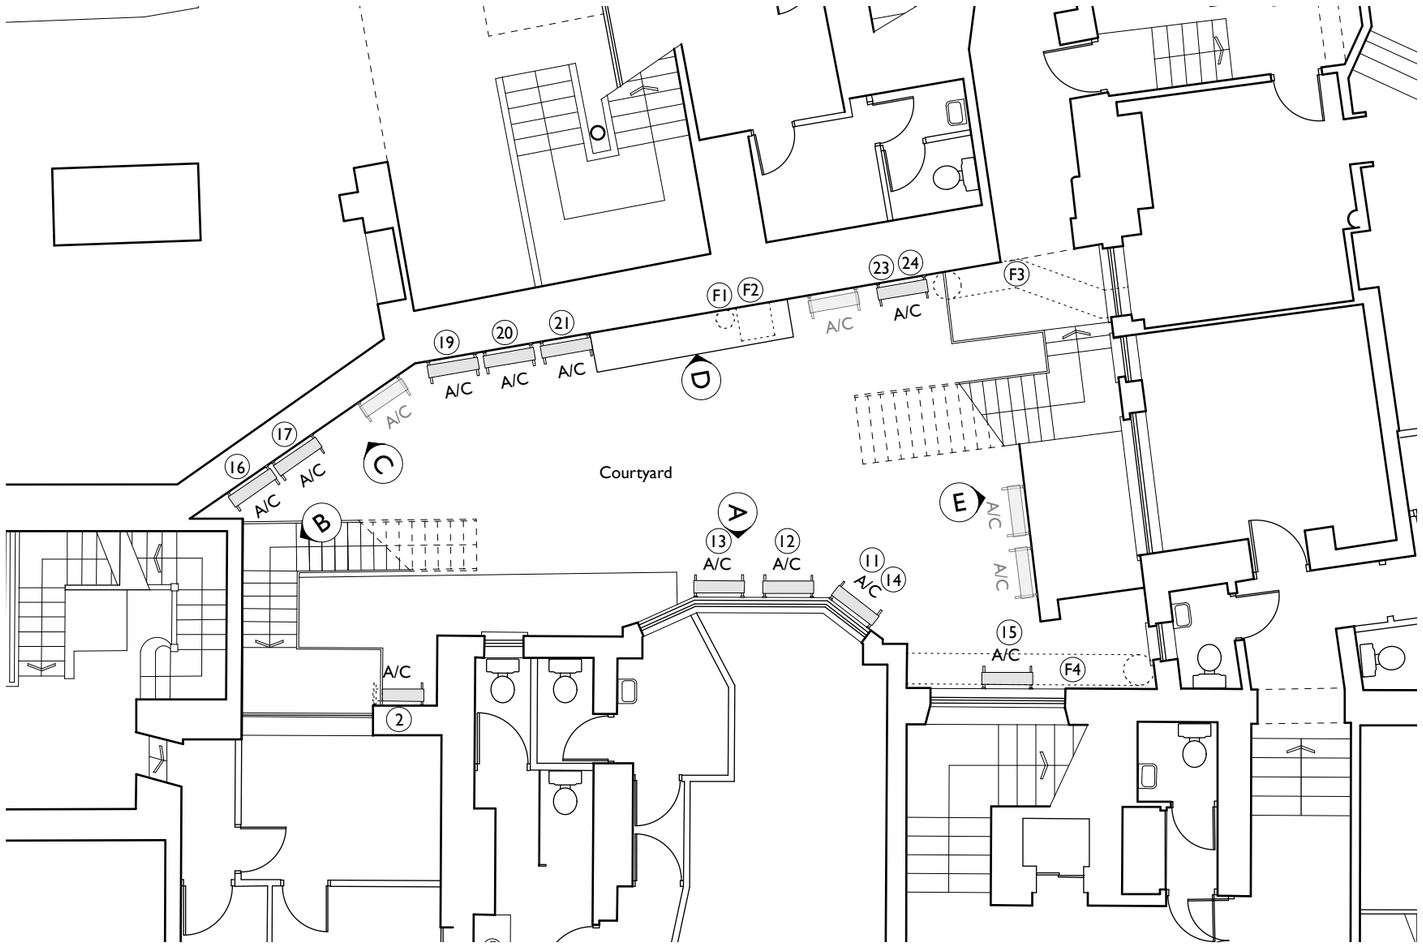

COPYRIGHT OF ATELIER MB LTD
DO NOT SCALE FROM THIS DRAWING
DIMENSIONS TO BE CHECKED ON SITE

Key

A — Elevation referance marker

AA — Section referance marker

NORTH

Rev	Note	DRN	CHK
C 03.10.18	A/C unit 2 update, existing flues indicated	RD	AB
B 29.06.18	Upper floor A/C units removed	RD	AB
A 19.06.18	Existing A/C units added	RD	AB

Queens Chambers Lightwell

Ground Floor Plan
Existing

scheme 1656
drwg no. **E(110)**
rev C

scale 1:100@A3
date first drawn Mar 16
drawn MM

SK sketch P proposed T tender C construction AB asbuilt

www.ateliermb.co.uk
t 0161 236 0051
e architect@ateliermb.co.uk

Atelier MB
Urban Architects