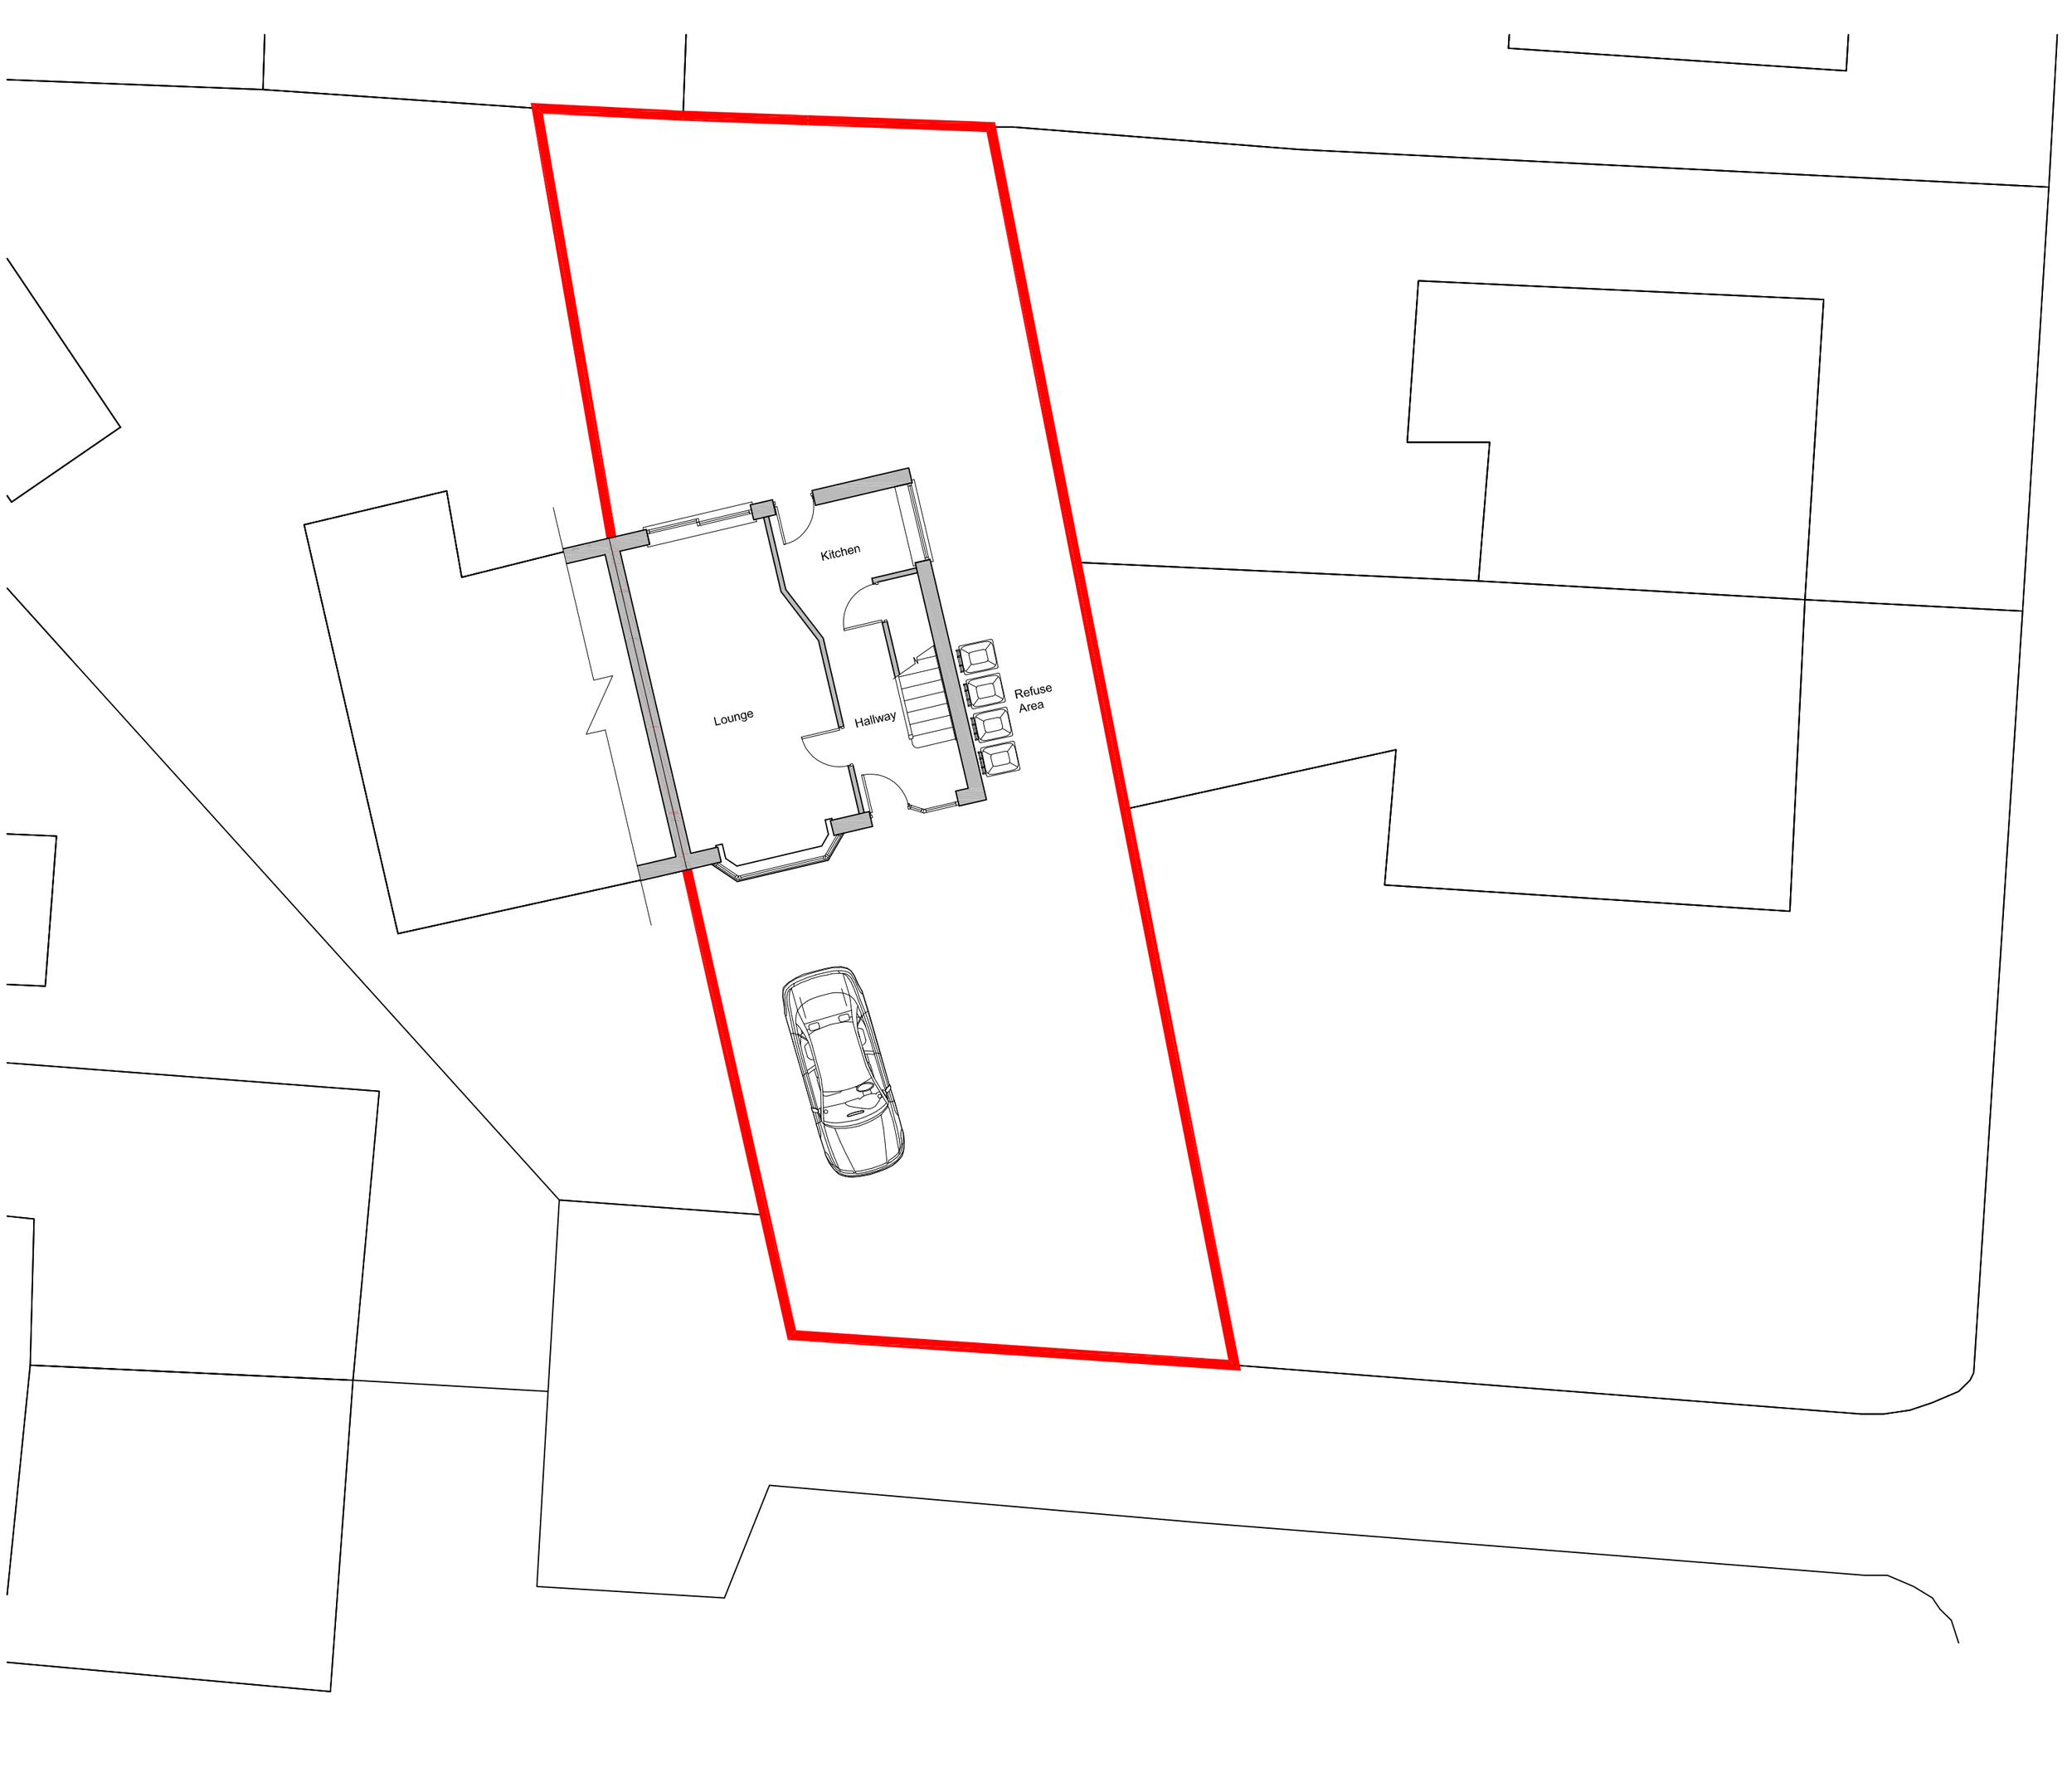


Existing Site Plan
Scale 1:100

Mos Development *Design and Project Management*		Date 07-05-2018
Project Title New Single Storey Rear and Side Extension	Address 44 Hemmons Road Longsight M12 5TW	Dwg No. 02
Drawing Title Existing Site Plan		