




Front Elevation As Proposed
Scale 1:100

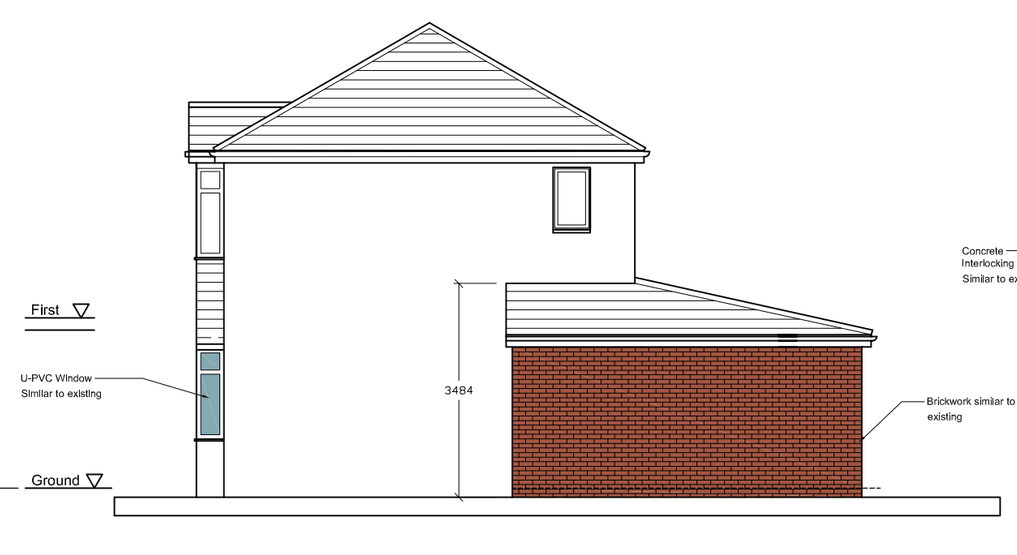


Side Elevation As Proposed
Scale 1:100

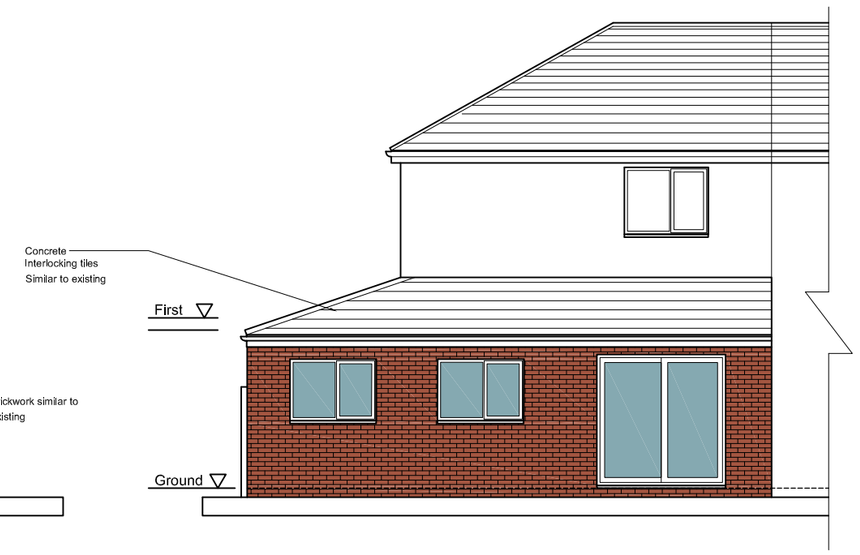

Rear Elevation As Proposed
Scale 1:100

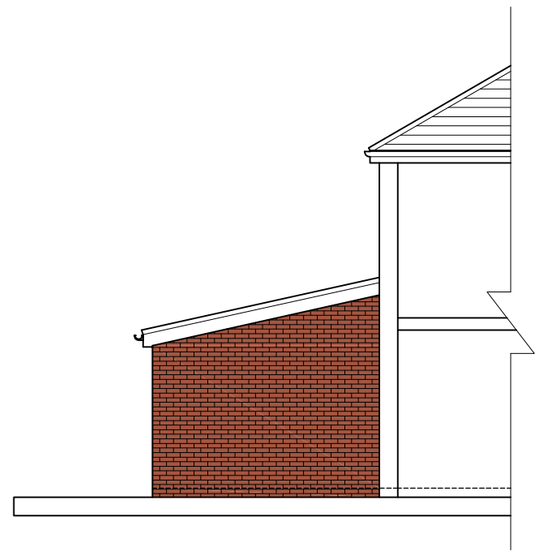


Side Elevation As Proposed
View from 46 Hemmons Road
Scale 1:100

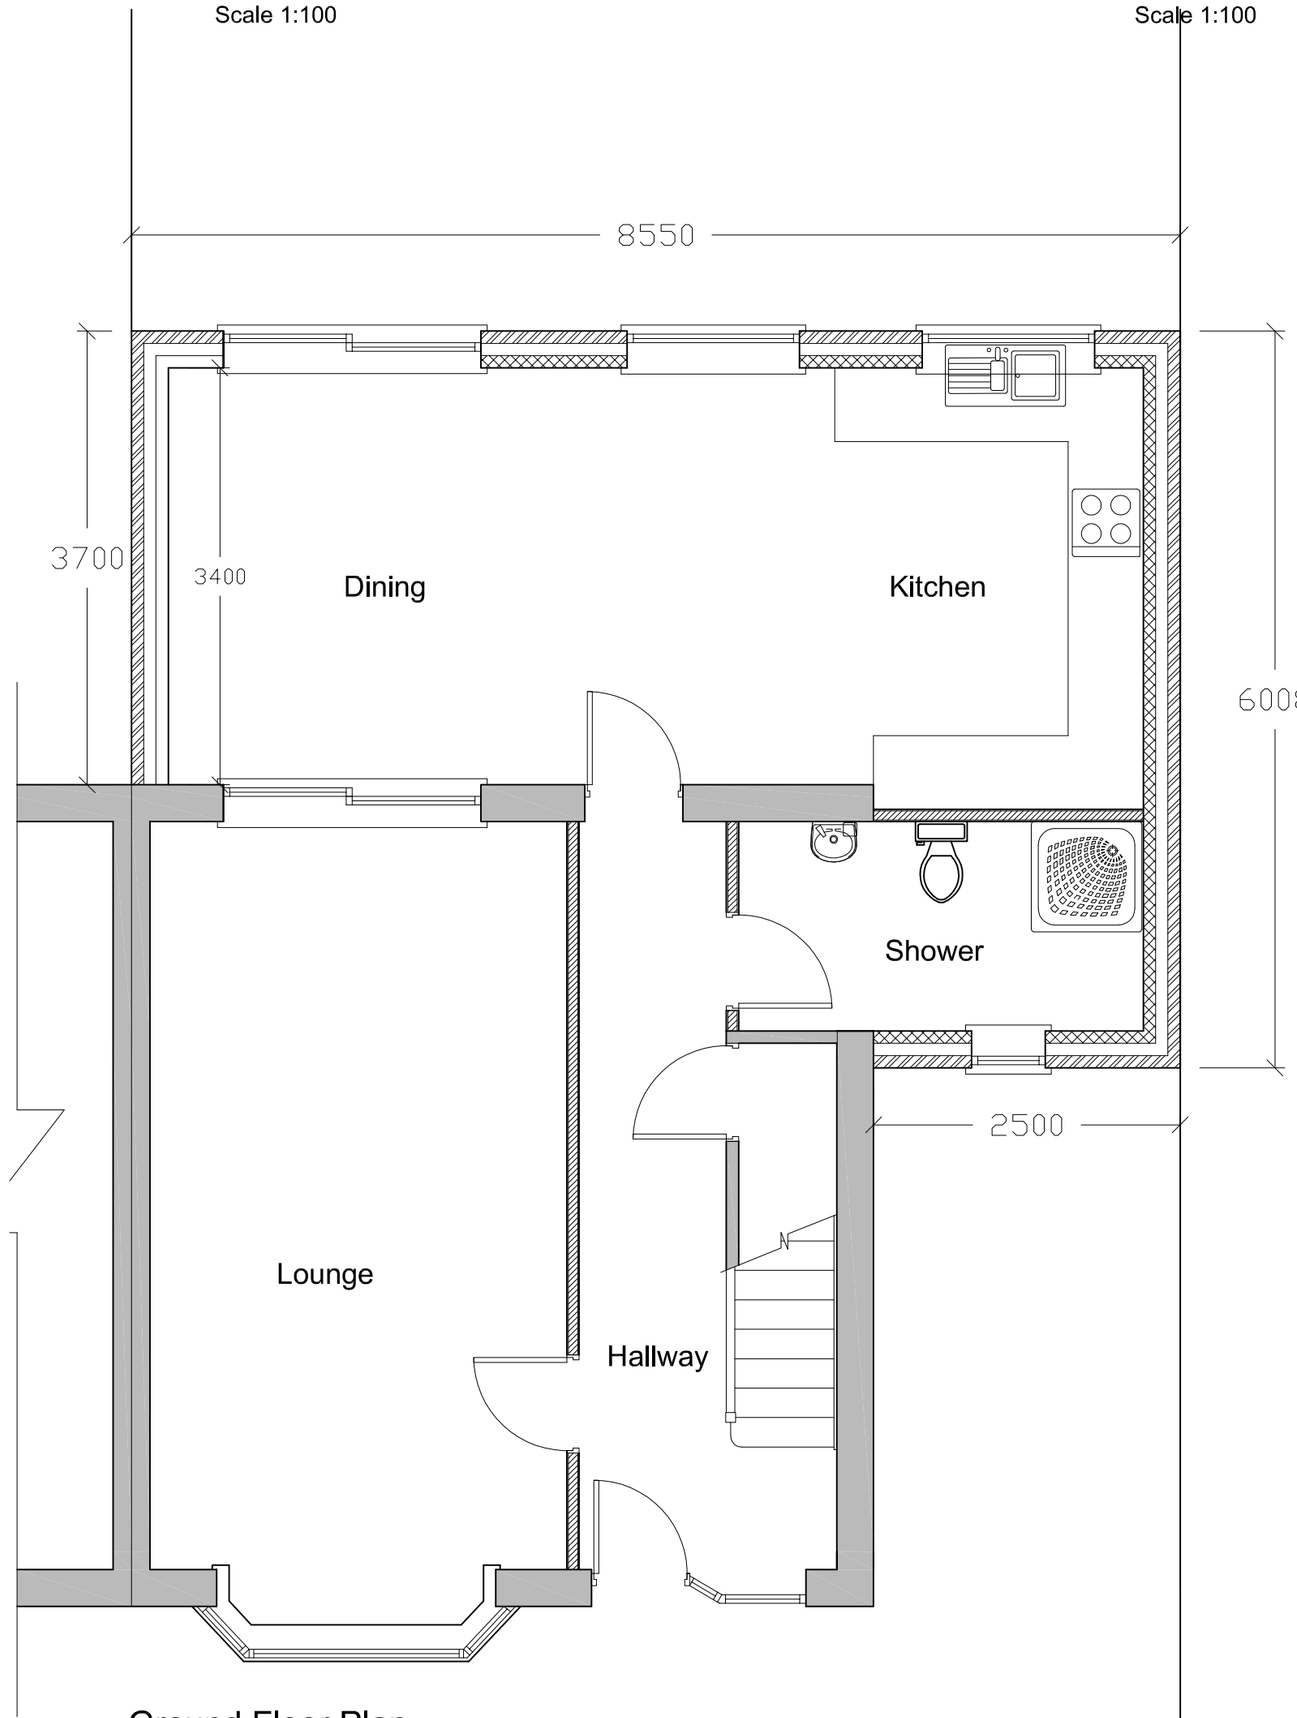


Ground Floor Plan
As Proposed
Scale 1:50




Front Elevation As Existing
Scale 1:100

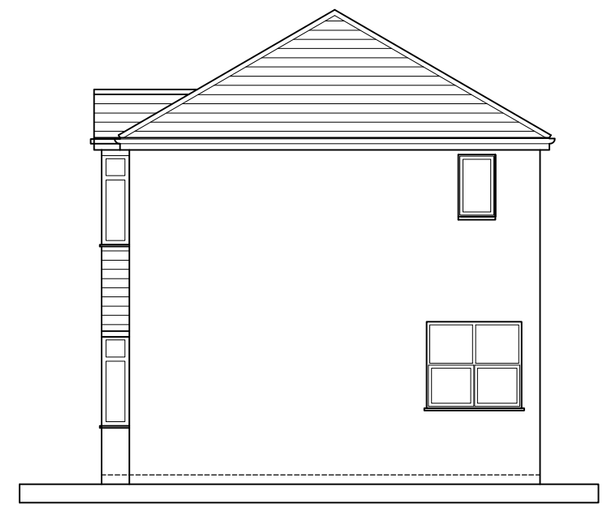

Side Elevation As Existing
Scale 1:100

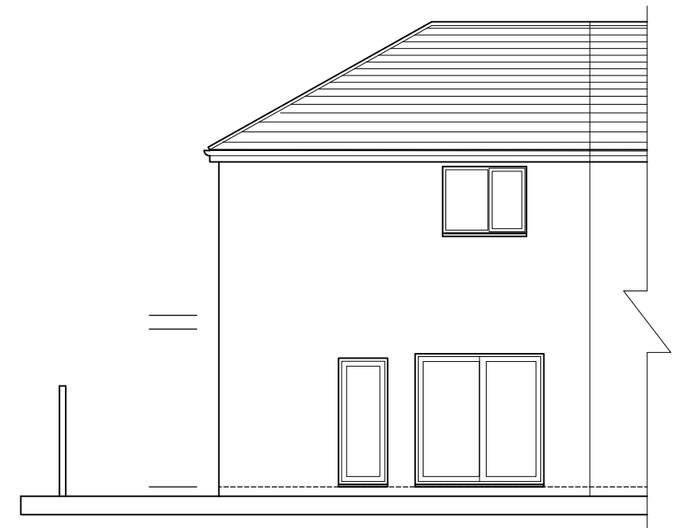

Rear Elevation As Existing
Scale 1:100

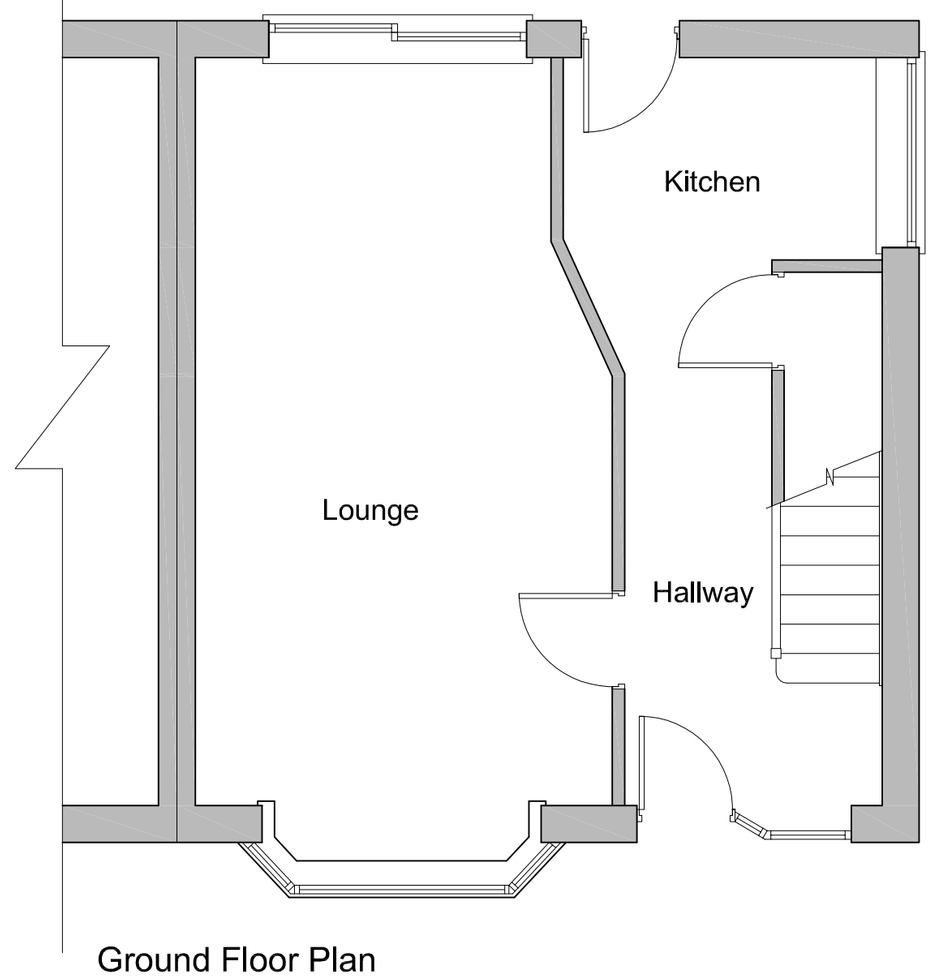

Ground Floor Plan
As Existing
Scale 1:50

Rev B : Plans updated : 07-12-18
Rev A : Side Elevation Added : 30-06-18

Mos Development *Design and Project Management*

Date: 07-05-2018

Project Title: New Single Storey Rear and Side Extension

Drawing Title: Proposed and existing plan and elevations

Address: 44 Hemmons Road, Longsight, M12 5TW

Dwg No. 01B