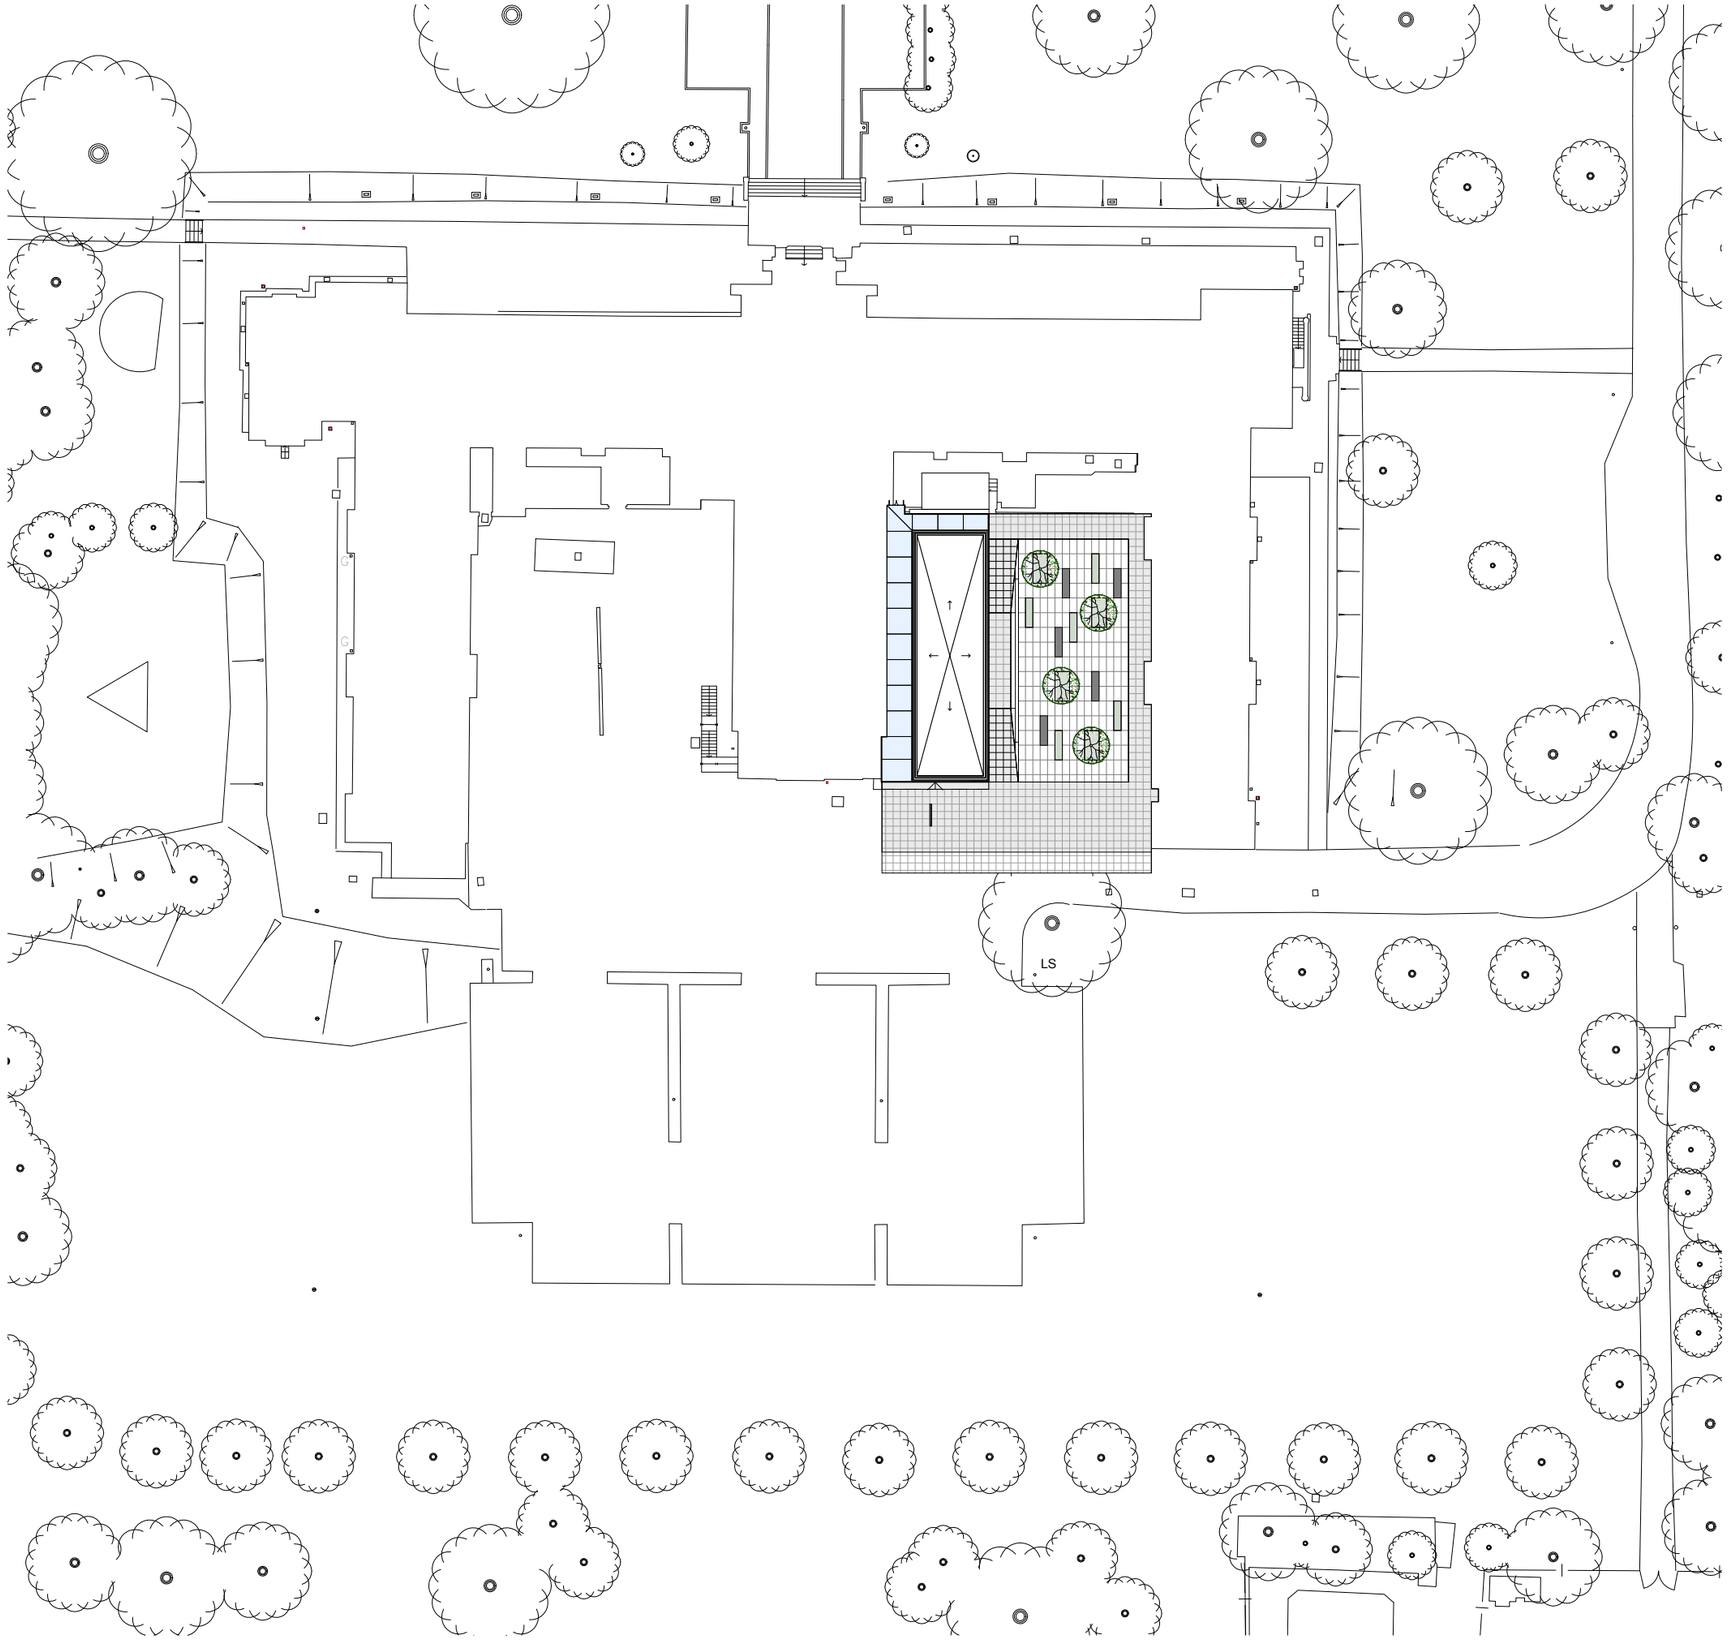



RIBA Chartered Practice

## General Notes

The Architect shall have no responsibility for any use made of this document other than for that which it was prepared and issued. All dimensions should be checked on site. Do not scale from this drawing. To be read in conjunction with all other Consultant's drawings. The Architect to be immediately notified of any discrepancies.

Copyright on this drawing retained by the Architect.

| No. | Date | Dwn | Chk | App | Revision or reason for issue |
|---|---|---|---|---|---|
| - | 21/01/19 | SA | | | Initial Issue |

Client

BRITISH MUSLIM HERITAGE CENTRE

createitstudios Architects & Designers

**Create It Studios (NW) Ltd**
Universal Square
Devonshire Street North
Manchester M12 6JH

0161 974 6165
www.createitstudios.co.uk
info@createitstudios.co.uk

Project Title

British Muslim Heritage Centre

Scale / North Point

1 : 500

Drawing Title

Proposed Site Plan

Drawing Number

A1038(02)AP008

Revision

-

Drawing Status

Preliminary