
WESTERN ENTRANCE TO WASTE PROCESSING FACILITY PLAN
SCALE 1:200


SCALE BAR 1:200

0 2 5 10 20


N

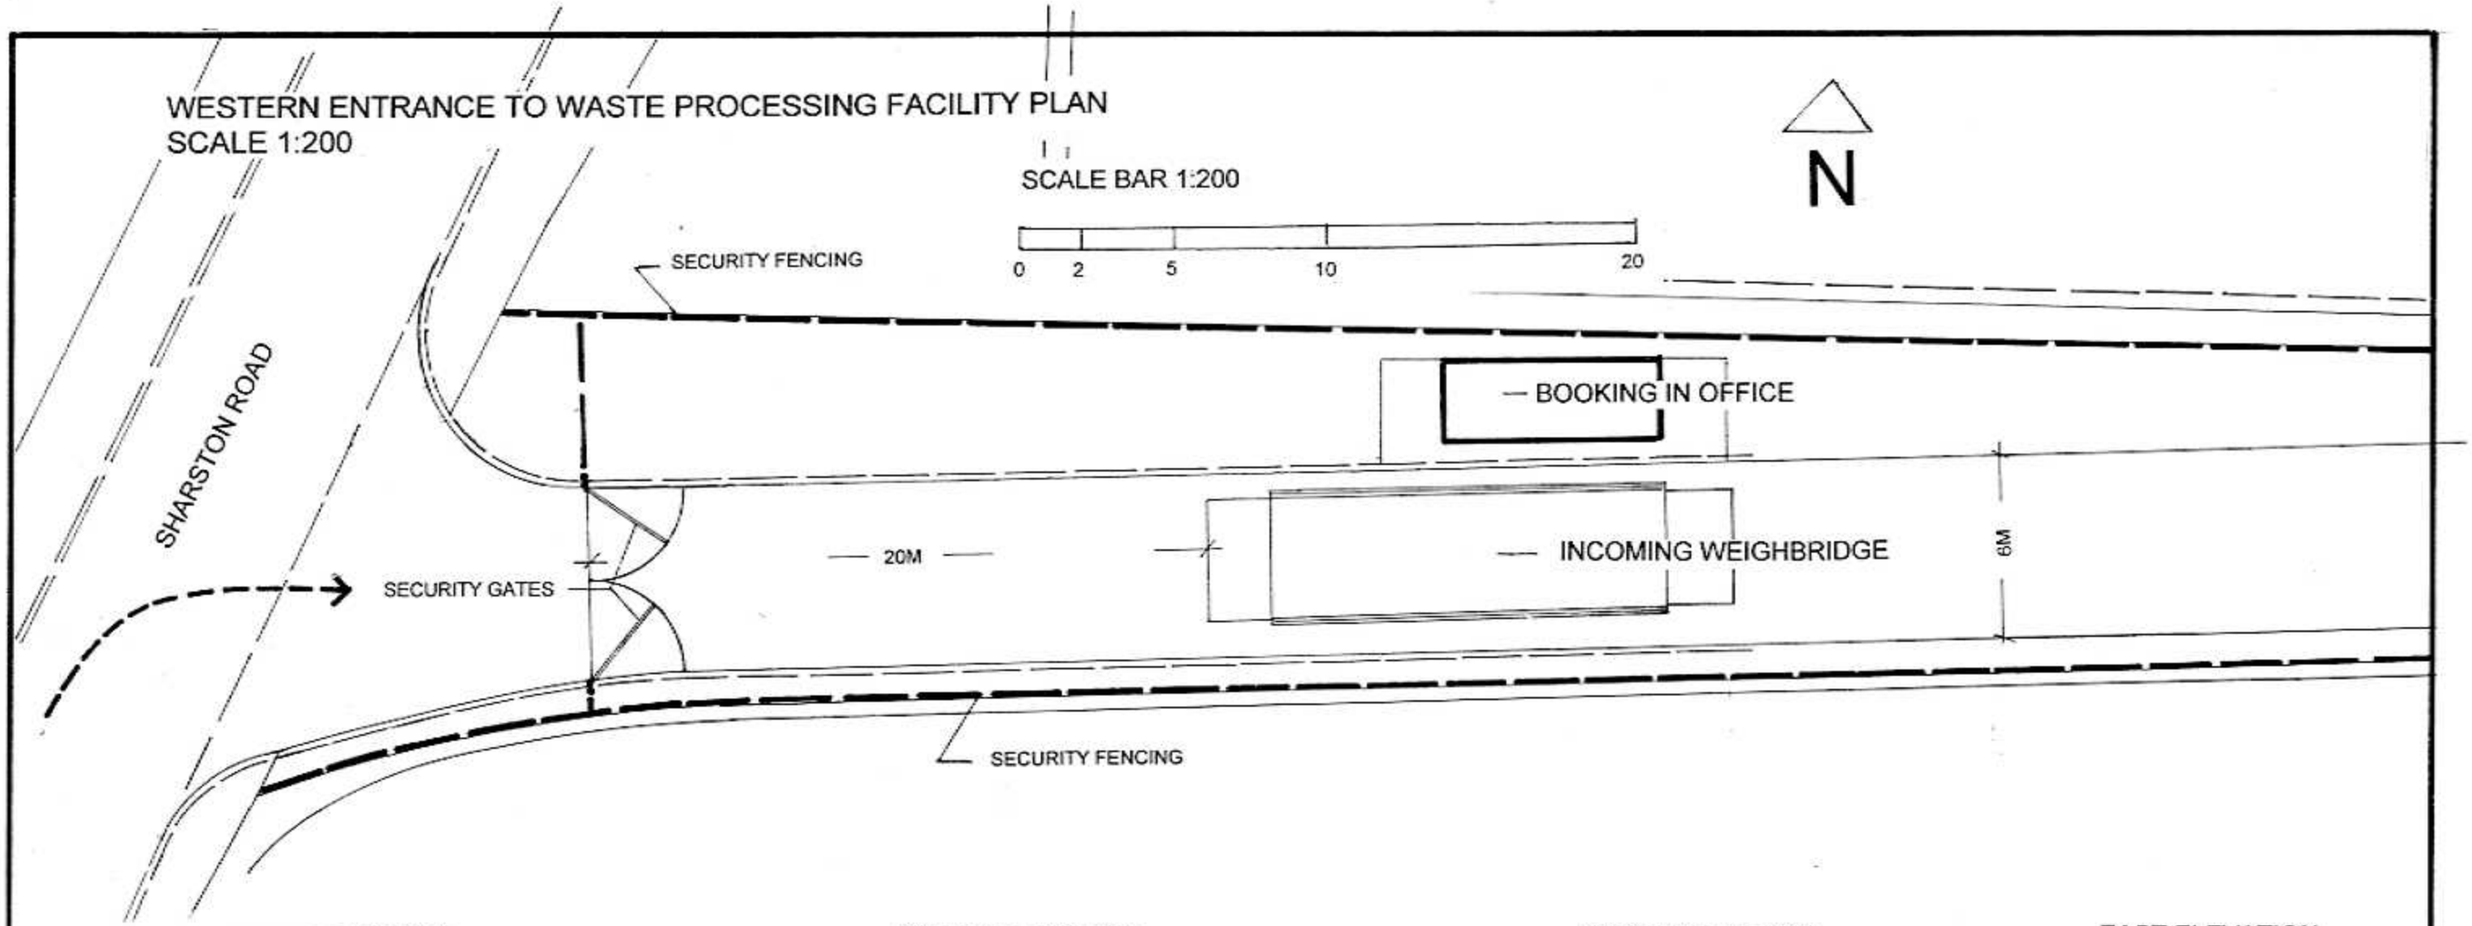


NORTH ELEVATION

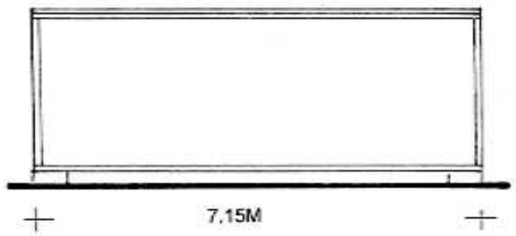


SOUTH ELEVATION

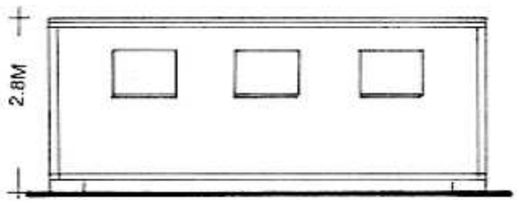

WEST ELEVATION

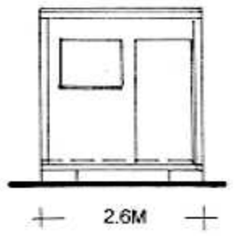

EAST ELEVATION

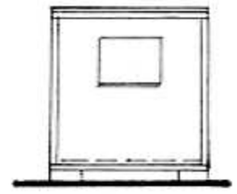

FLOOR PLAN



SCALE BAR 1:100



BOOKING IN OFFICE ELEVATIONS AND FLOOR PLAN
SCALE 1:100

Job Title
SHARSTON INDUSTRIAL ESTATE

All dimensions must be checked on site and not scaled from this drawing

Drawing Title
WASTE PROCESSING FACILITY
WESTERN ENTRANCE AND BOOKING IN OFFICE

OakbayDesign
29 Bradford Road Eccles Manchester M30 9FF
Tel: +44 (0)161 707 0058 info@oakbaydesign.com

Scale	Date
AS SHOWN @ A3	MAY 2018

Drawing No.	Rev.
Z310 . 003	2