All dimensions are to be checked on site, any discrepancies are to be reported to the Architect before work commences. Do not scale from this drawing.

This drawing is to be read in conjunction with all relevant consultants and specialists drawings / documents, any discrepancies are to be reported to the Architect before the affected work commences.

All structural components shown are Indicative only. Details / calculations of structural members are to be provided by the Structural Engineer.

This drawing is copyright.


A	General Amendments	01/02/2016
B	Issued for planning	11/05/2016
C	Issued for planning	22/11/2017
D	Planning legend Included	05/01/2018
E	Planning legend updated	09/01/2018

Planning Legend


1. Brickwork - Black Wirecut by Michelmersh Brick Holdings Plc
2. Brickwork - Wetford Buff by Taylor Maxwell
3. Brickwork - Cadeby Red Multi by Tayor Maxwell
4. Main Entrance Doors - Aluminium in RAL 7016
5. Windows - uPVC in RAL 7016
6. Parapet Capping - Armour Plan in RAL 7016




West Elevation - 1:100

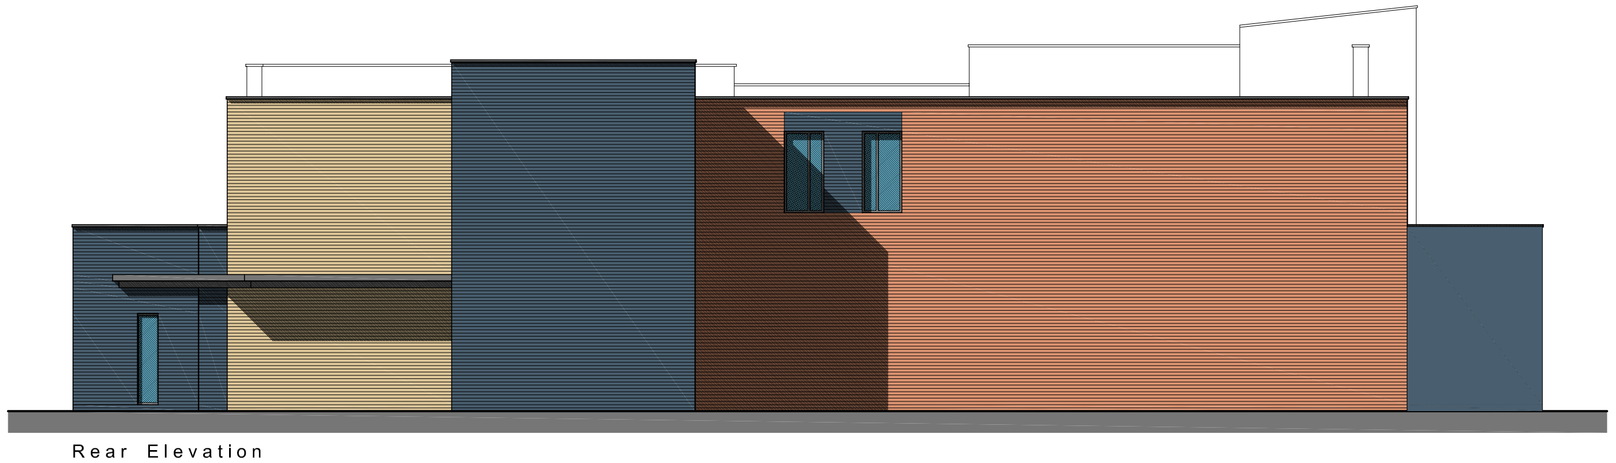

Rear Elevation

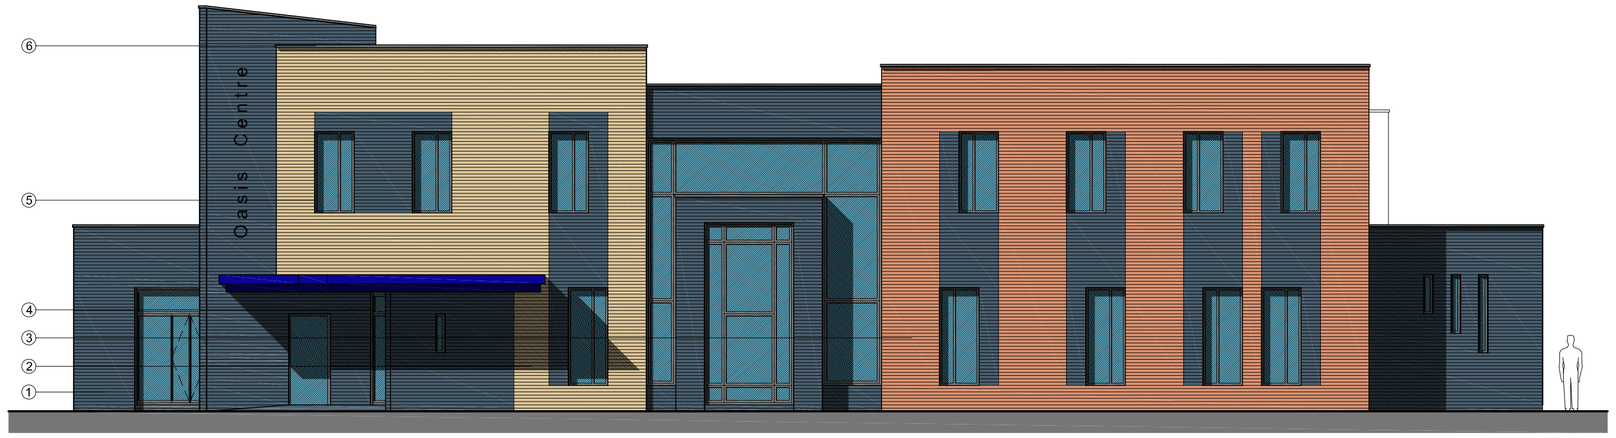

Hyde Road Elevation

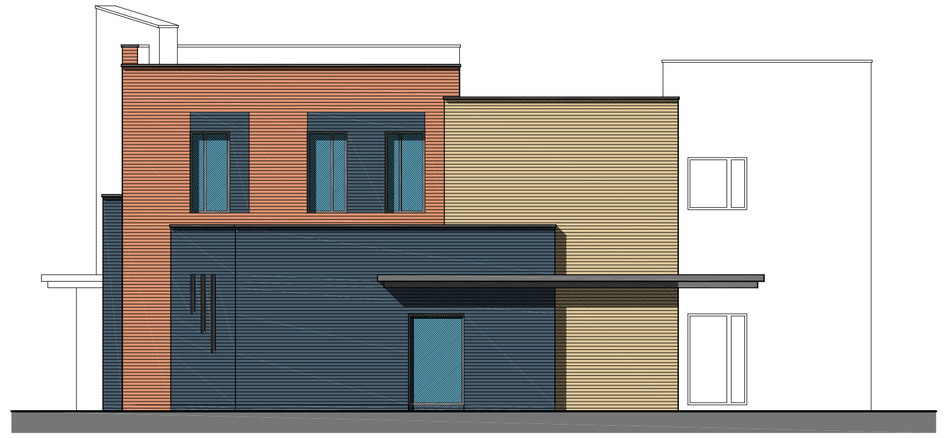

East Elevation

Grays Architecture Limited

Tel : 0161 848 7263
e-mail: mail@graysarchitecture.co.uk

Northwood House (N1)
Greenwood Business Centre,
Manchester, M5 4QH

Client:
The Oasis Centre

Project:
The Oasis Centre -
Hyde Road, Gorton, M18 7FB

Drawing Title:
Proposed Elevations - Oasis Centre

Scale:
1:100 @ A1

Date:
August 2015

Drawing No:
4105/125

Revision:
E