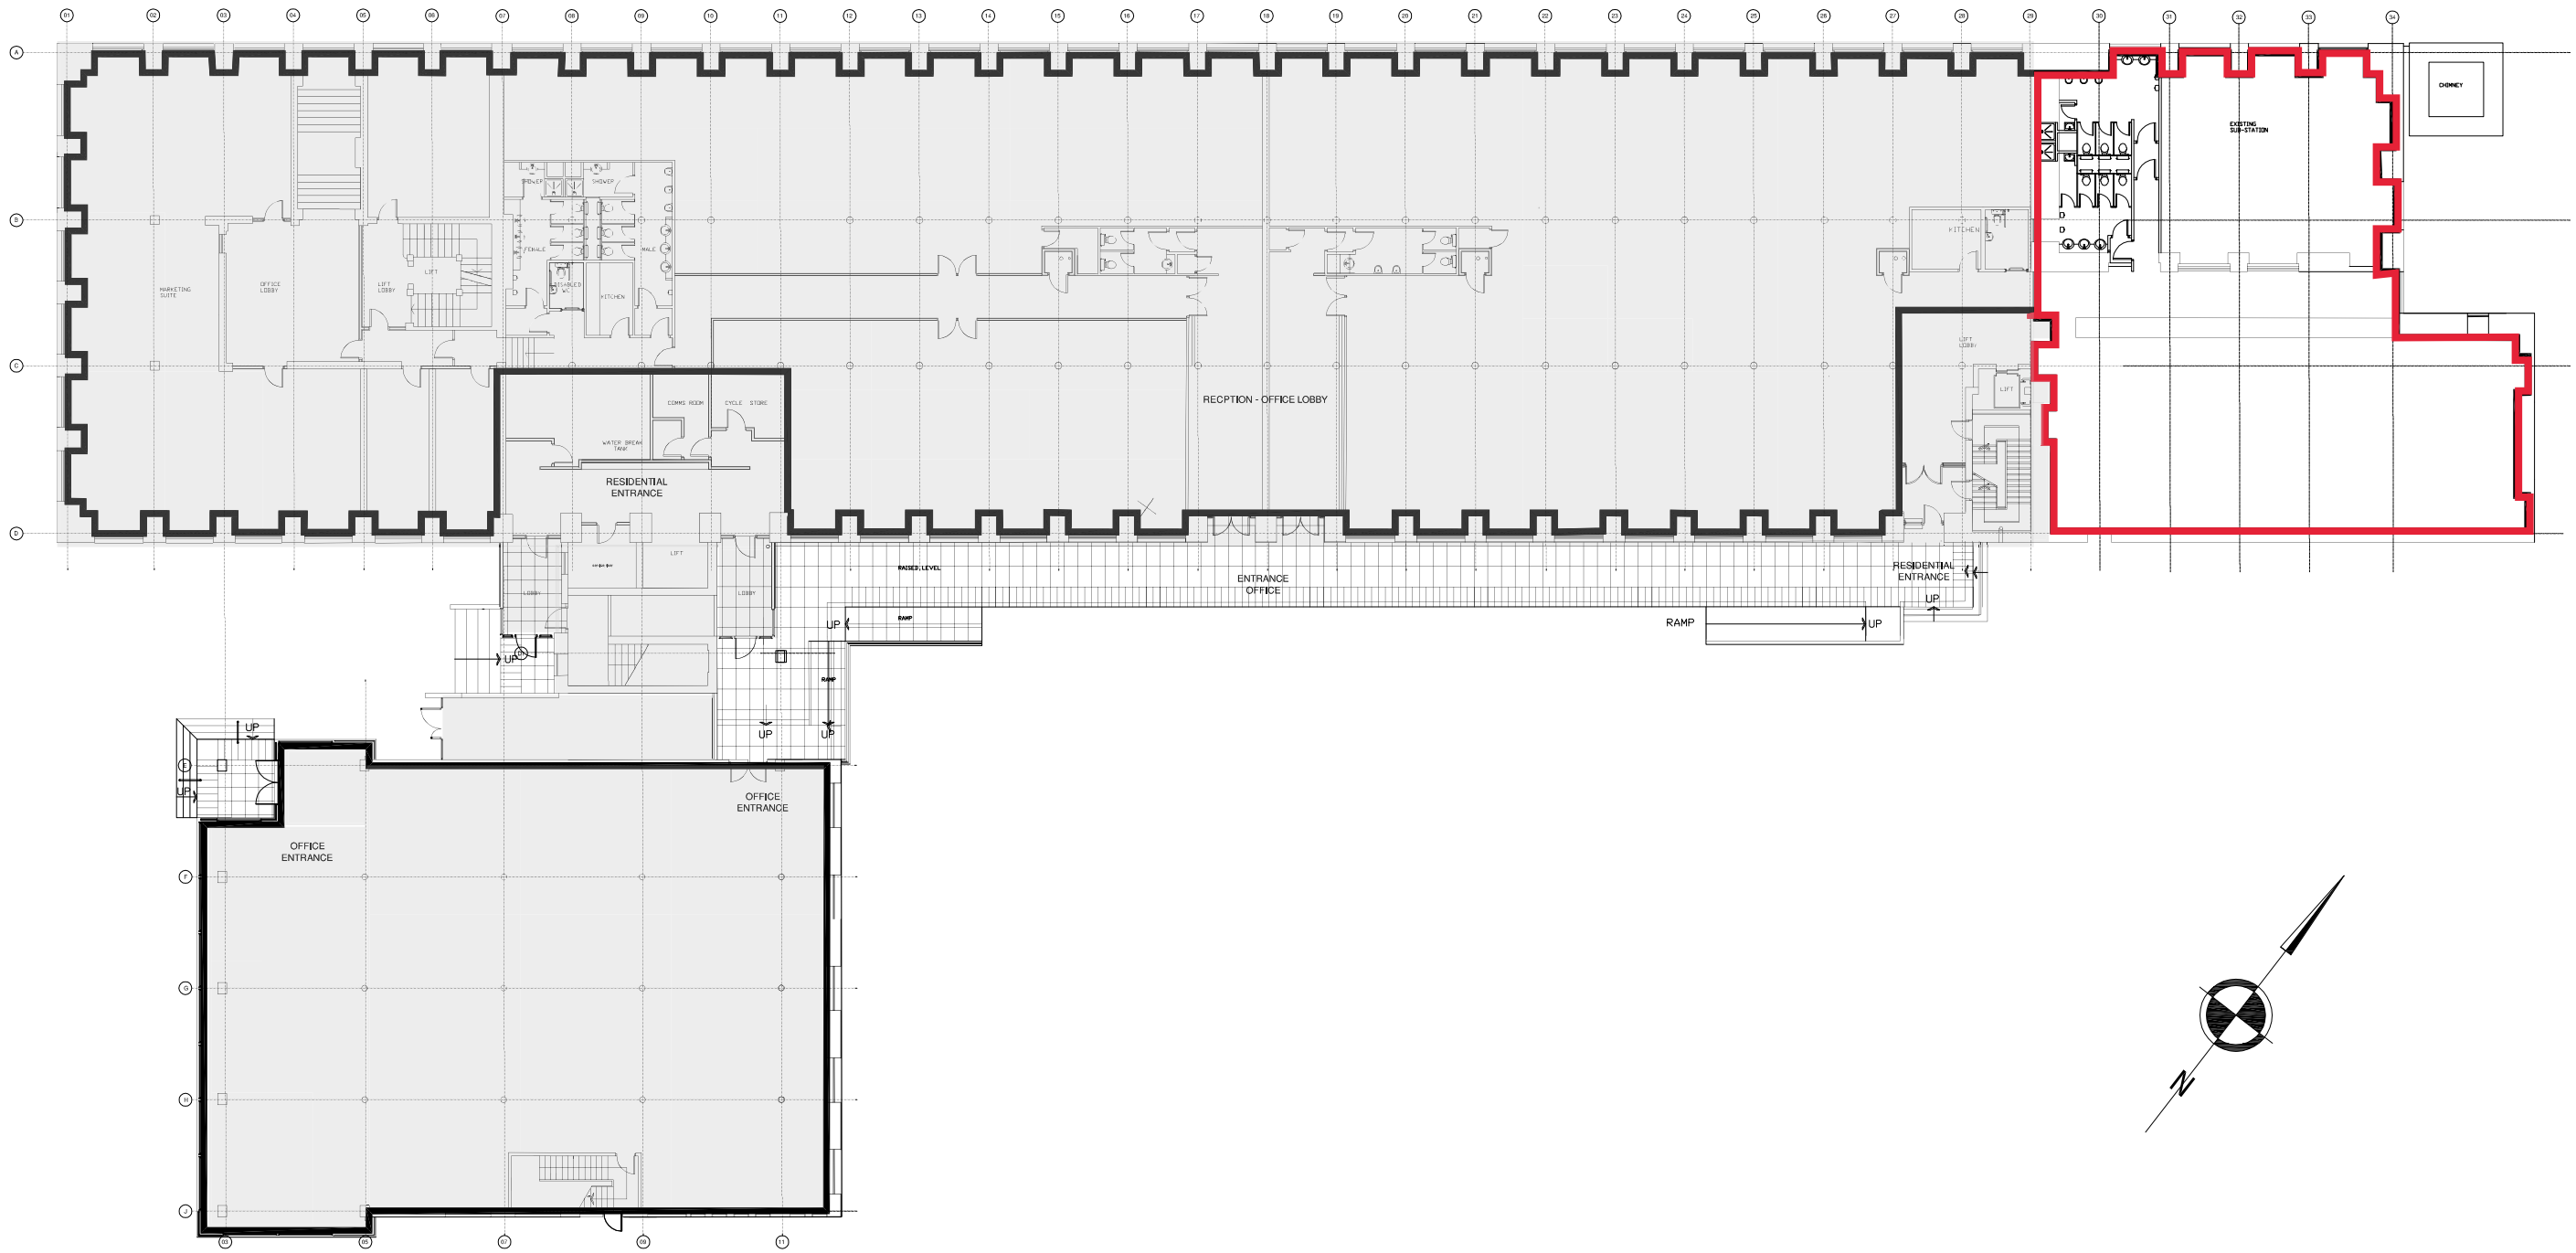


Russells Construction

Albion Works - Blocks A&B
Ground Floor Plan
April 2011
Scale 1:300 @ A3