

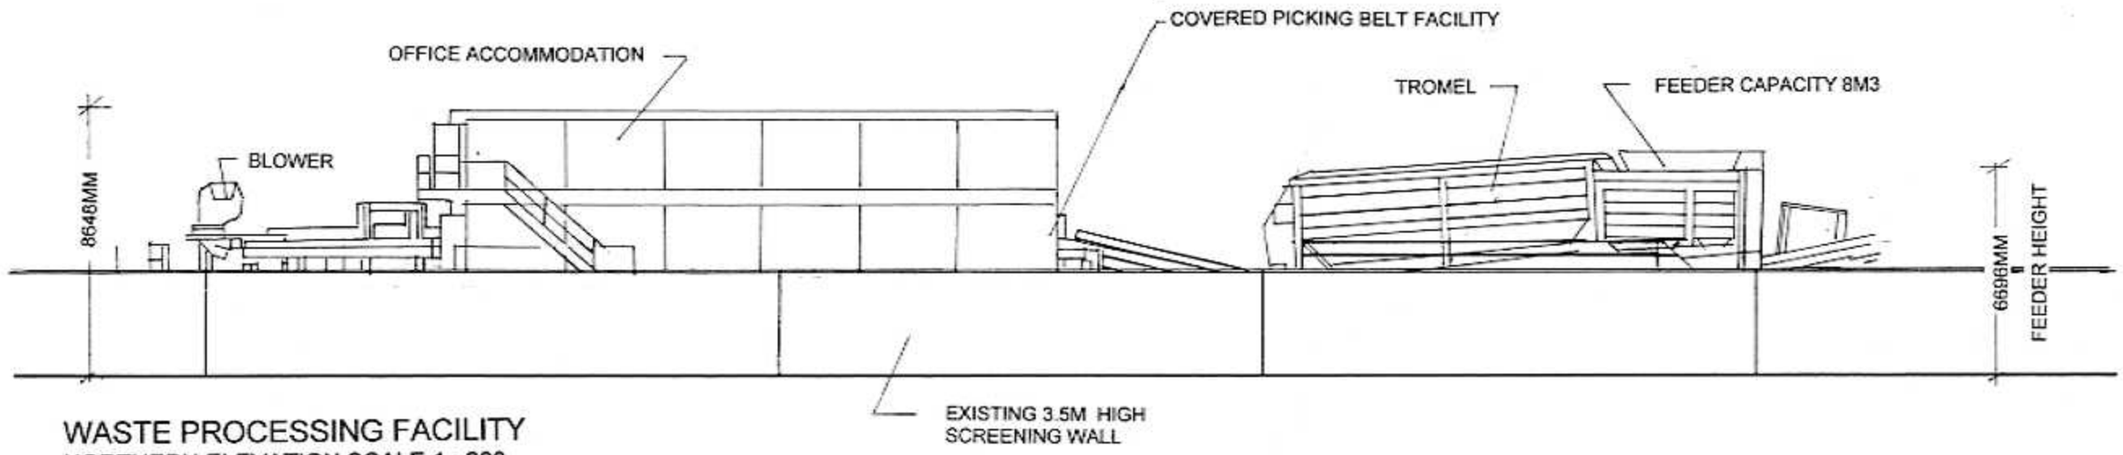



WASTE PROCESSING FACILITY
NORTHERN ELEVATION SCALE 1 : 200

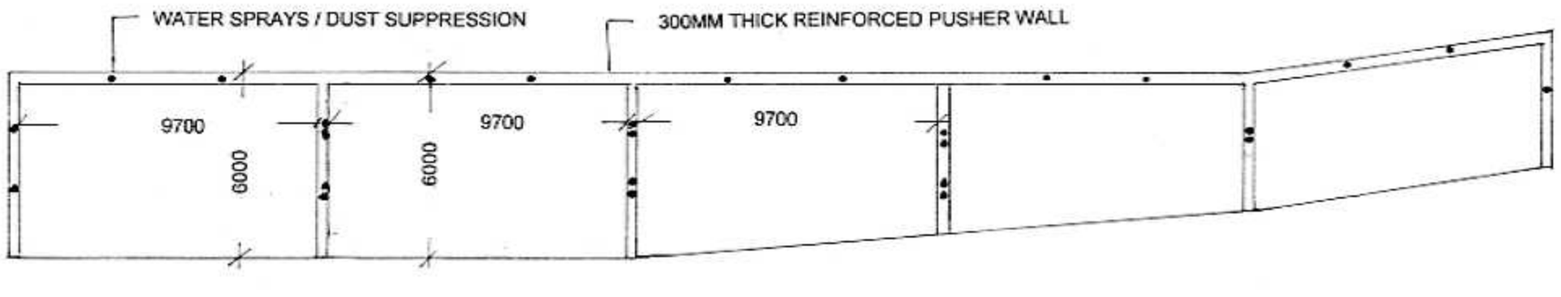

STORAGE BINS
LAYOUT 1 : 200

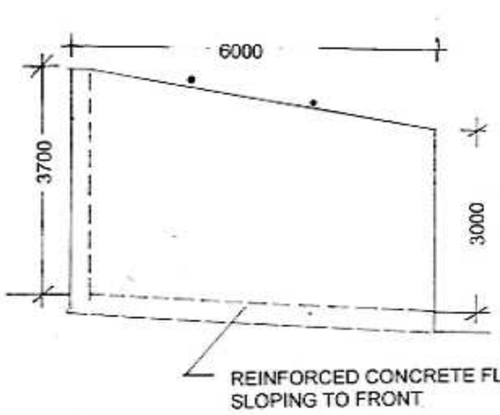

STORAGE BINS
WEST ELEVATION SCALE 1 : 100

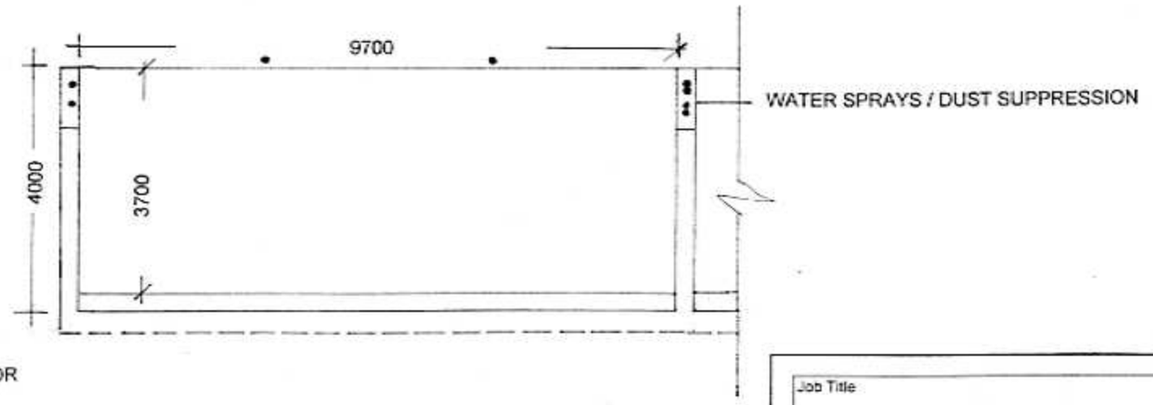

STORAGE BINS
SOUTH ELEVATION 1 : 100

Job Title
SHARSTON INDUSTRIAL ESTATE

All dimensions must be checked on site and not scaled from this drawing

Drawing Title
PROCESSING PLANT NORTHERN ELEVATION
STORAGE BINS LAYOUT AND ELEVATIONS

OakbayDesign
29 Bradford Road Eccles Manchester M30 9FF
Tel: +44 (0)161 707 0058 info@oakbaydesign.com

Scale	Date
AS SHOWN @ A3	SEPTEMBER 2018

Drawing No.	Rev.
Z310.006	