

TO BE REPRODUCED IN COLOUR ONLY


DO NOT SCALE: if in doubt ask

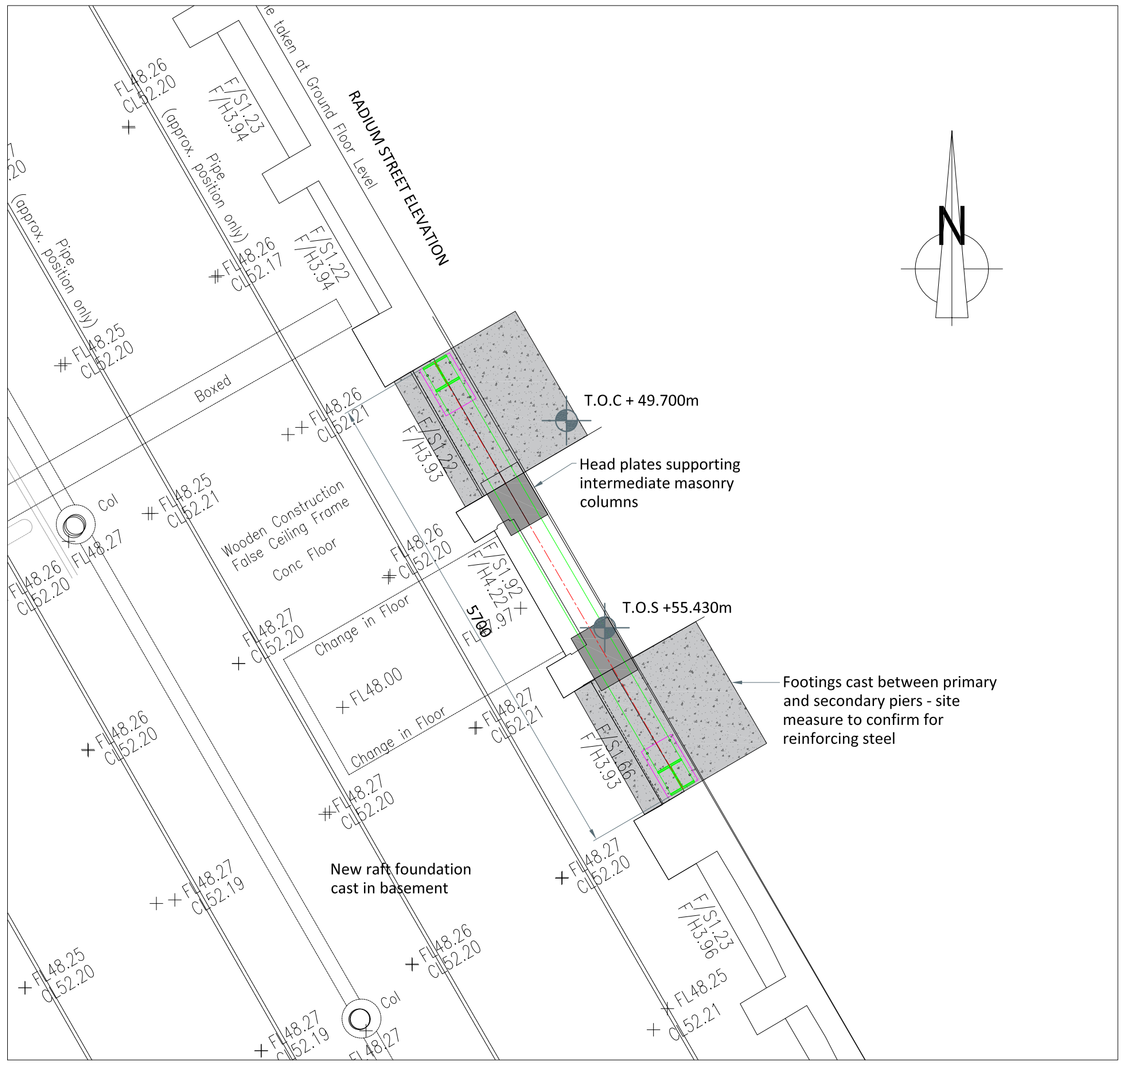


PLAN SCALE 1:50

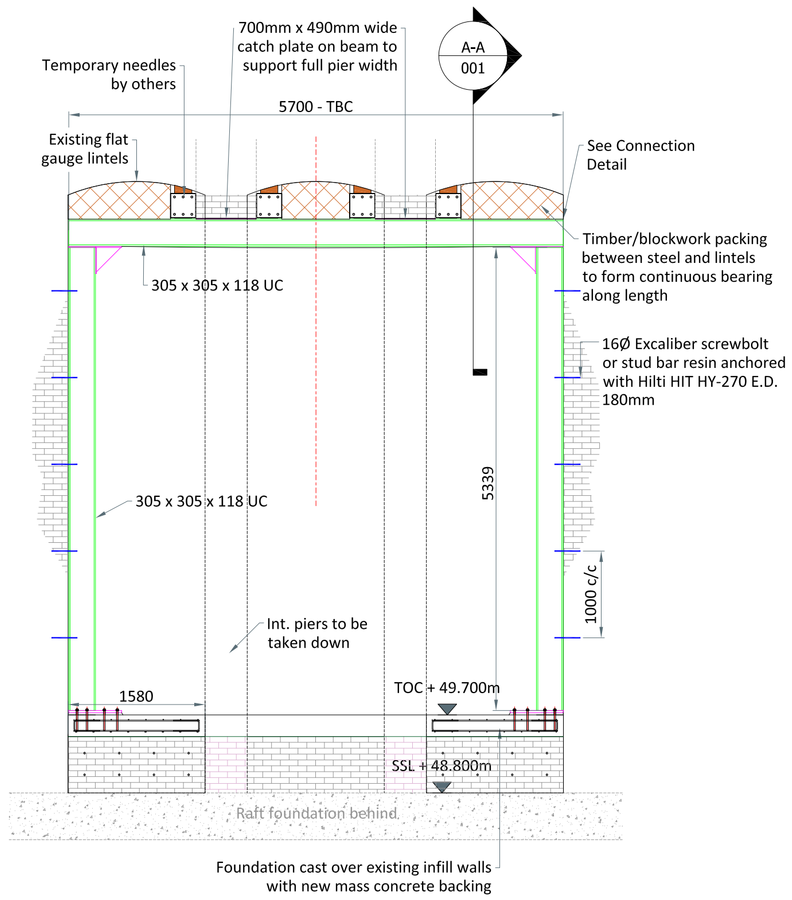


TYPICAL ELEVATION SCALE 1:50

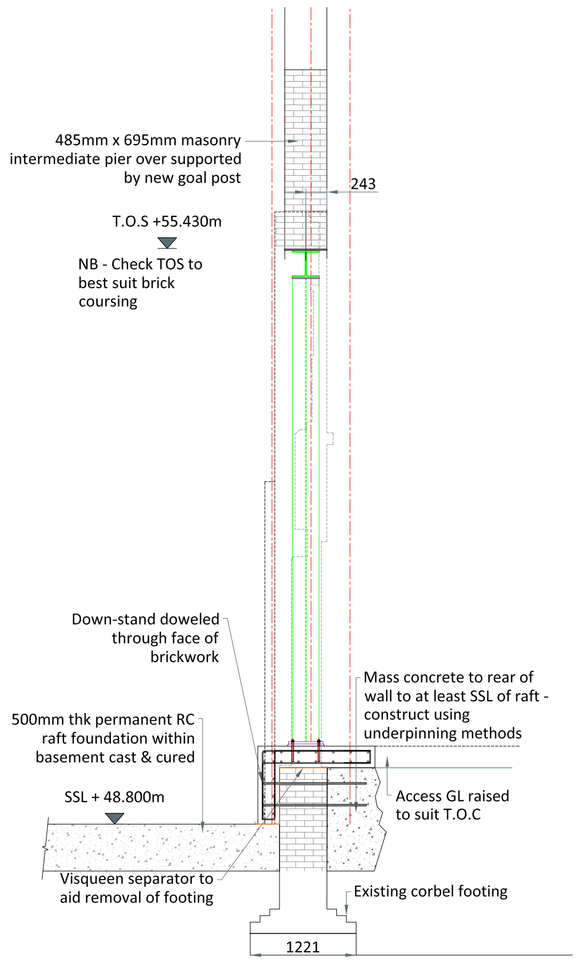


TYPICAL SECTION SCALE 1:50

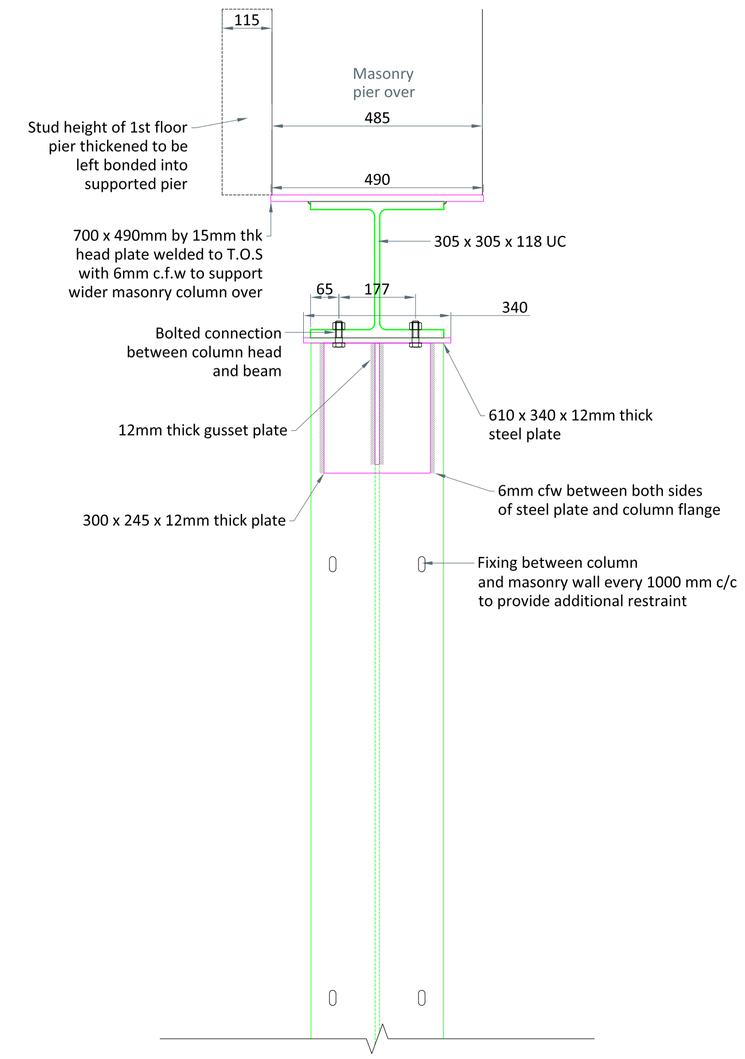


DETAIL A-A SCALE 1:10

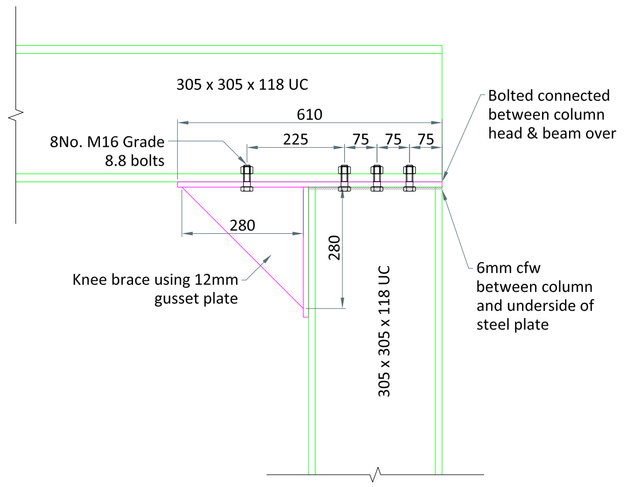


CONNECTION DETAIL SCALE 1:10

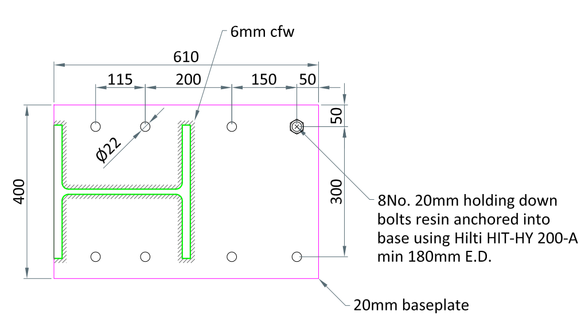


COLUMN-BASE FIXING SCALE 1:10

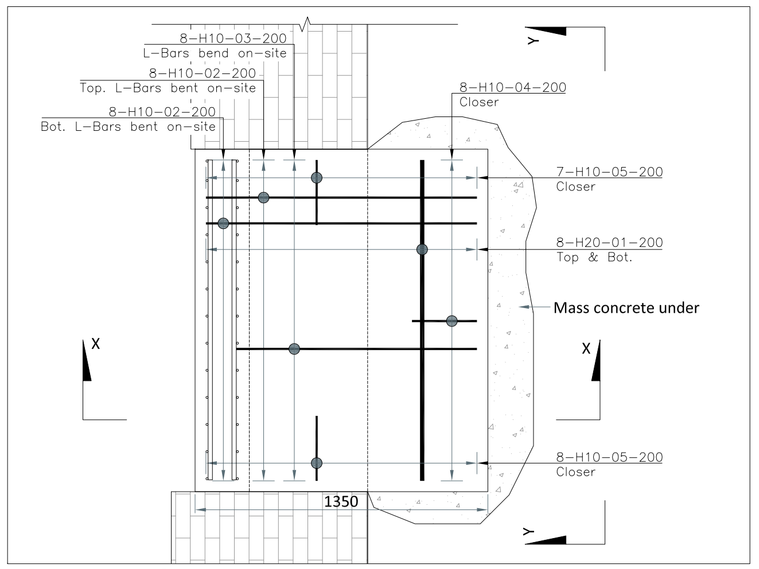

FOUNDATION PLAN SCALE 1:20

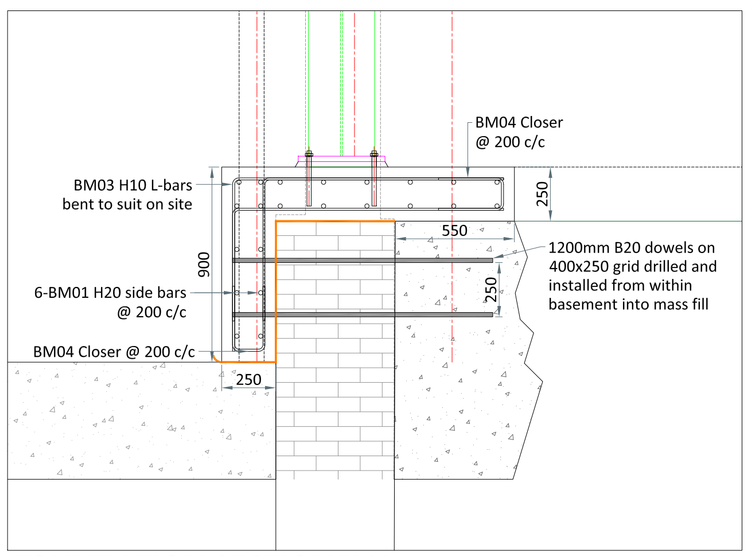

FOUNDATION SECTION X-X SCALE 1:20

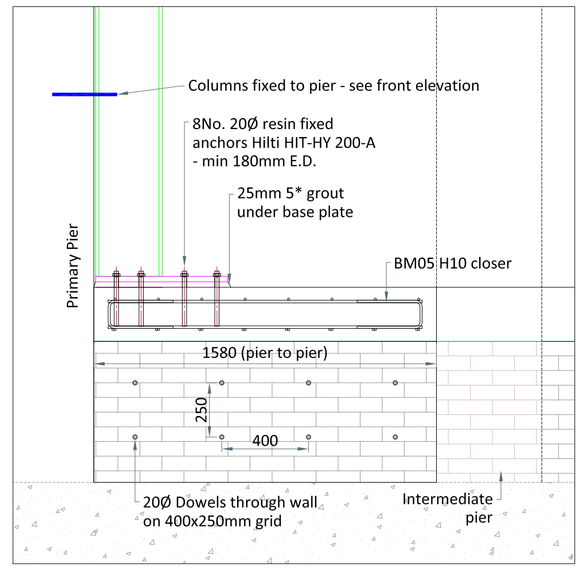

FOUNDATION ELEVATION Y-Y
SCALE 1:20

SCHEDULE

Bar mark	Type and size	No. of mbrs.	Nos. of bars in each	Total no.	Length of each bar * mm	Shape code	A* mm	B* mm	C* mm	D* mm	E/R* mm	F* mm	Rev letter
01	H20	2	22	44	1475	00	1480						
02	H10	2	16	32	1875	11	660	1250					
03	H10	2	16	32	1725	11	660	1110					
04	H10	2	16	32	725	21	300	150	300				
05	H10	2	16	32	700	21	300	130	300				
06 dowels	H20	2	8	16	1200	00	1200						

This schedule conforms to BS 8666:2005
* Specified in multiples of 5 mm
+ Specified in multiples of 25 mm

NOTES

1. All dimensions in millimeters. All levels in metres.
2. This drawing is to be read in conjunction with all other Engineer's, Architects and Specialist's drawings, the specifications, bill of quantities and contract documents.
3. All steel to be minimum S355 grade
4. All bolts to be min Grade 8.8
5. All dimensions to be verified on site prior to procuring steel
6. All welds to be 6mm c.f.w UNO
7. Concrete grade to be C32/40 as per the raft foundation
8. Min 50mm cover to all faces
9. Concrete to cure to a minimum of 20N/mm2 prior to loading with full facade
10. All propping and needling designed by others

APPROVED FOR CONSTRUCTION	
NAME	(CEM)
DATE	
SIGNED	

Rev.	Date	Description of Revisions	Drawn	Ck'd	App
A	10/09/18	FOR APPROVAL	HB	PT	SK

Status **FOR APPROVAL**

Copyright © P&S Consulting Engineers Ltd 2014. All rights reserved. Reproduction in whole or in part or issue to third parties without the prior written consent of P&S Consulting Engineers Ltd is prohibited.

ERIC WRIGHT CONSTRUCTION
Eric Wright Construction
Sceptre House, Sceptre Way
Bamber Bridge, Preston
Lancashire
PR6 5AW

PaSCoE
P&S Consulting Engineers Ltd
31 Winckley Square
Preston
Lancashire
PR1 3JJ
Tel: 01772 254322
mail@pascoe-ltd.co.uk

Project Title

NEW LITTLE MILL

Drawing Title

T03 - SEMI-PERMANENT GOAL POST

Drawn By	Henry Brady	Sig.	Date 10/09/18
Checked By	Paul Thurlwell	Sig.	Date 10/09/18
Approved By	Sudhakara Karri	Sig.	Date 10/09/18
Scale As Shown (A1)	Sheet 1 of 1		

Drawing Number **P1245-EWC-T03-DRG-001**

Revision **A**

Size: A1

QP00 CAD A1 Rev 00