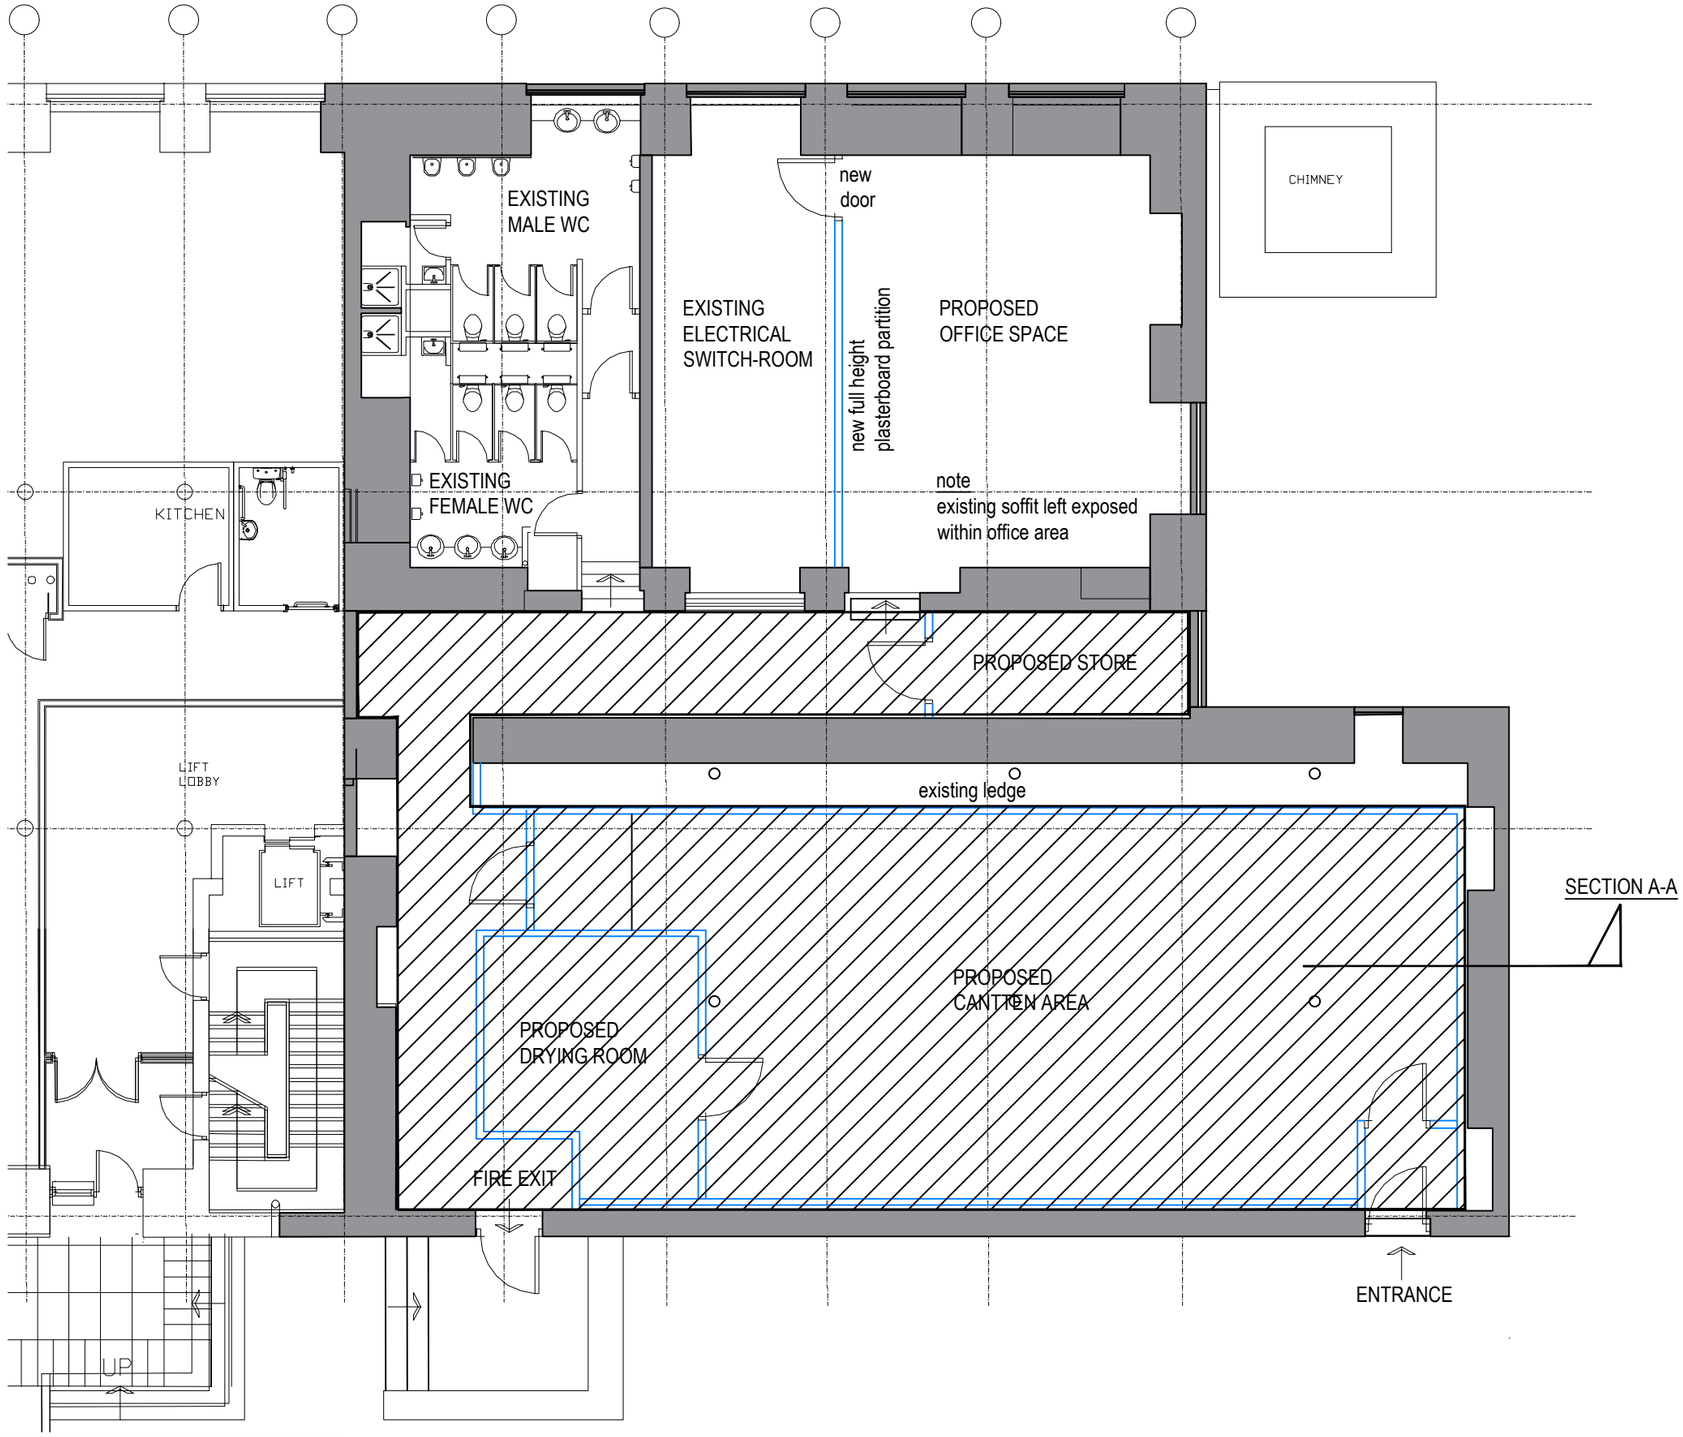


key

red hatch represents
new plasterboard MF ceiling fixed
from metal hangers screw fixed to
existing concrete soffit

Russells
Construction

Albion Mill & Vulcan Mill Development

Albion Mill Boiler House
Change of Use

Proposed Reflected Ceiling Plan

Scale 1:100 @A3

May 2018