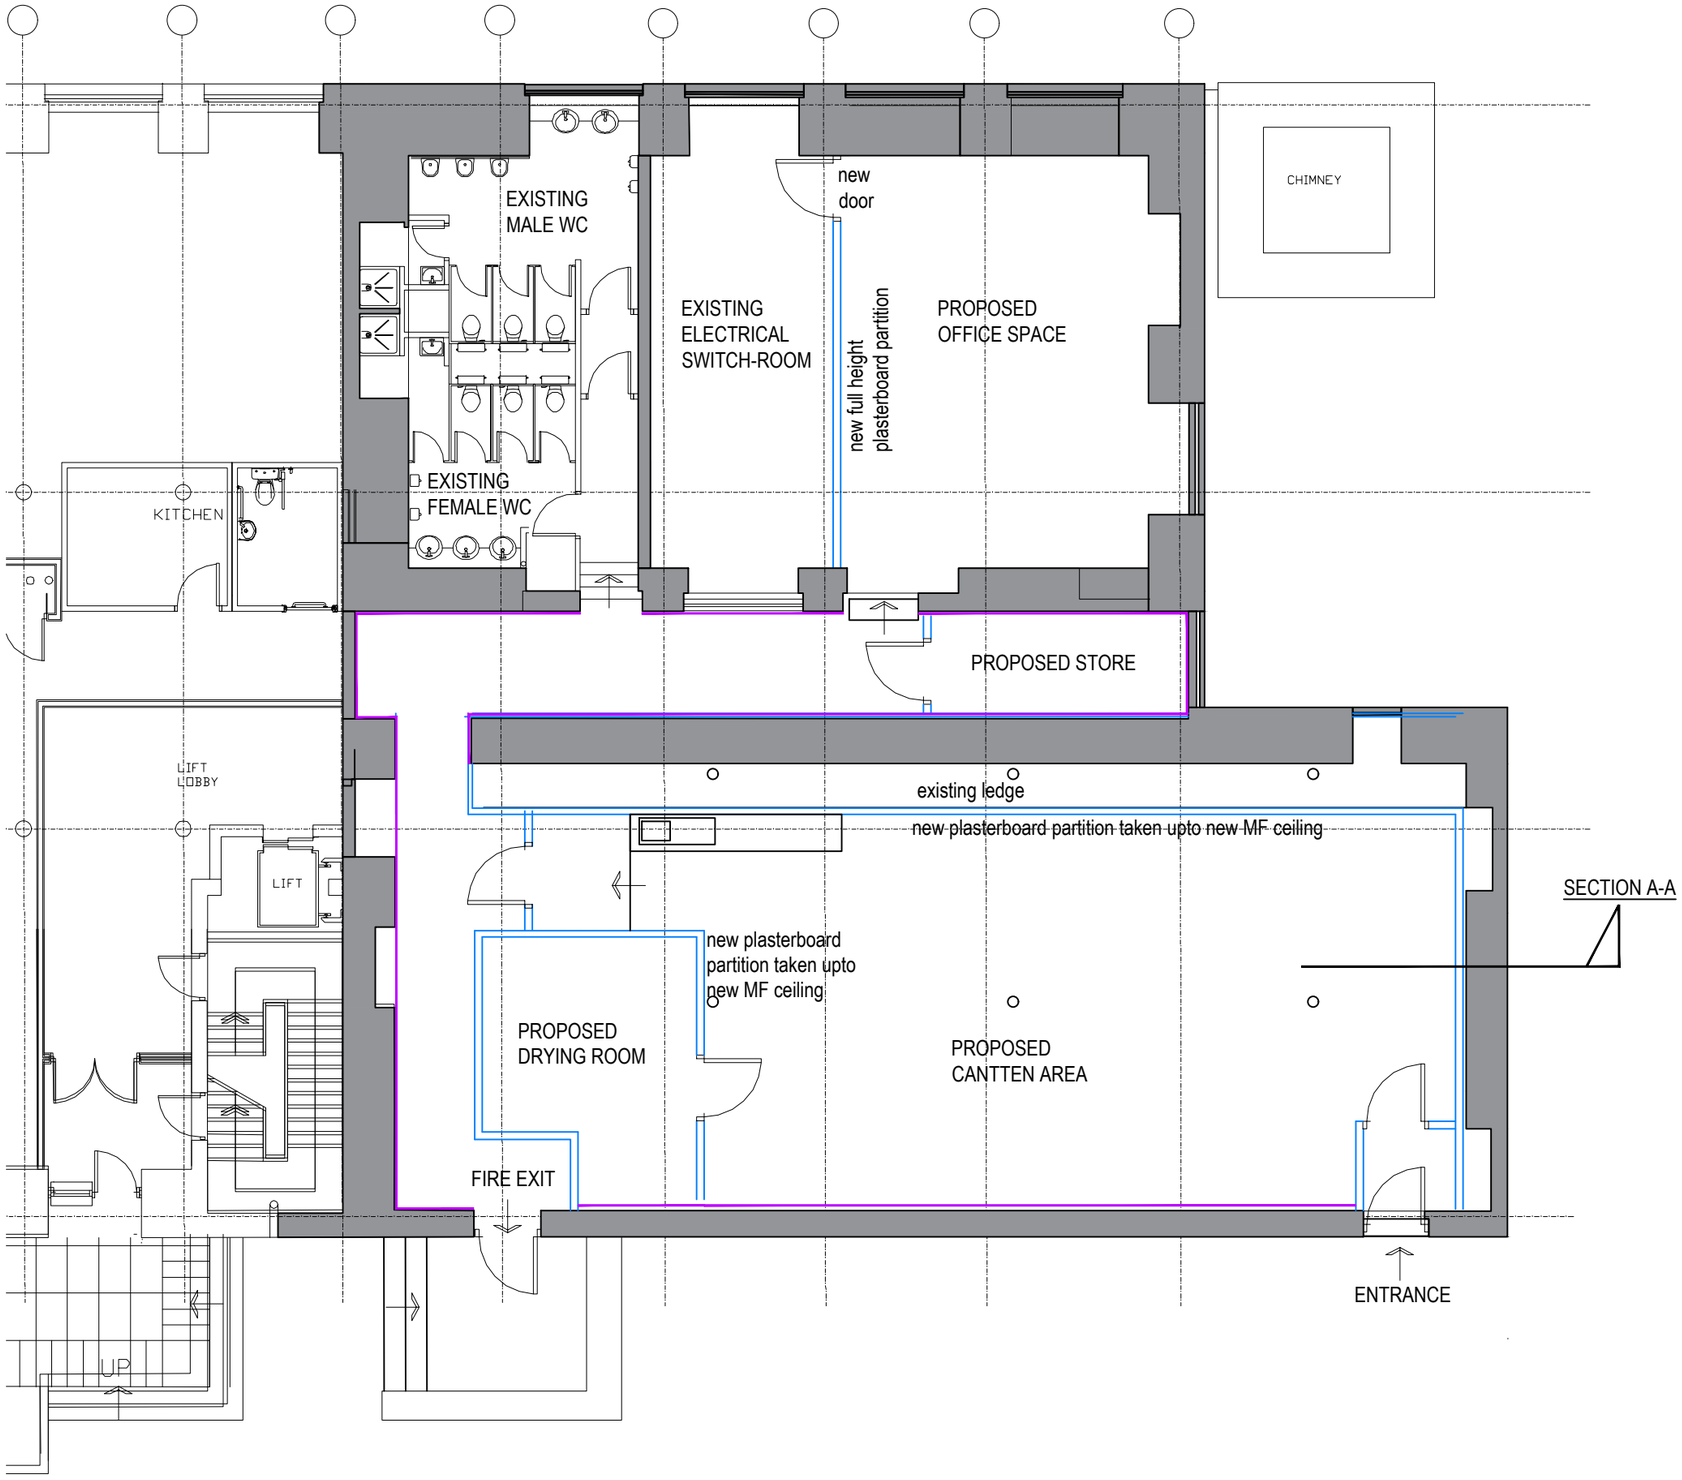


key

purple outline represents
new plasterboard wall lining
taken up to new MF ceiling

blue outline represents
new plasterboard partition
taken up to new MF ceiling

Russells
Construction

Albion Mill & Vulcan Mill Development

Albion Mill Boiler House
Change of Use

Proposed Floor Plan

Scale 1:100 @A3

May 2018