
DISCLAIMER
Information shown on this drawing is based on As Surveyed information produced by UK Building Surveys, 14 Barwell Street, Golborne, Warrington Cheshire, WA3 3GZ

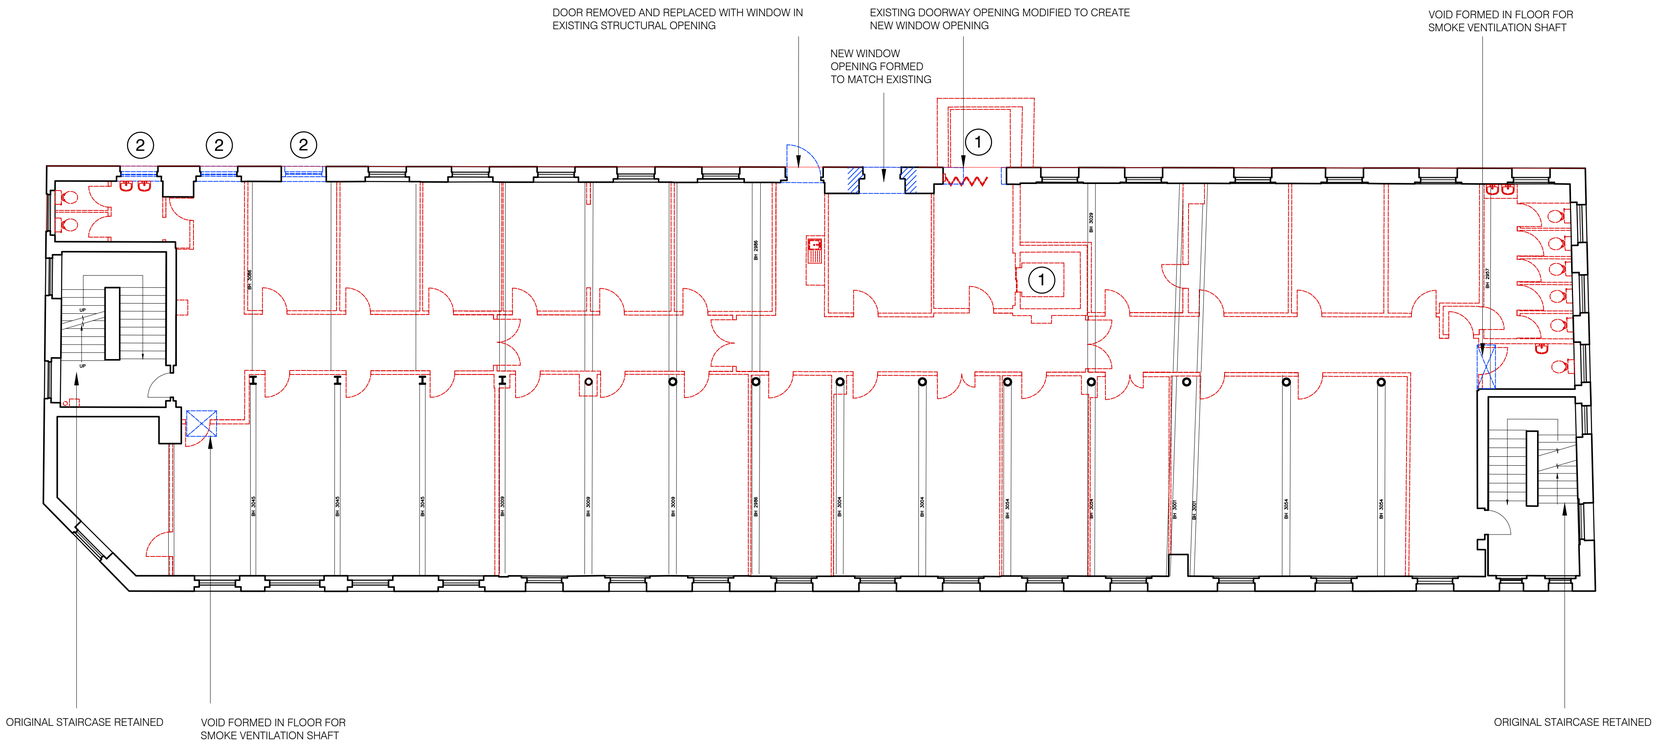

N

1:100 / 200 SCALE BAR

0m 5m 10m 15m

Existing listed fabric retained

Strip-out/ removal of modern stud partitioning/ non-load bearing walls/ suspended ceilings/ timber steps/ ramps and making good to listed fabric where affected

Removal/ alteration to listed building fabric to create new opening

1. Removal of passenger and goods lifts and shafts with floors infilled in matching construction

2. Existing windows removed and cill heights reduced to floor level to create full height openings

A PLANNING ISSUE 27/07/2018

Revision

AXIS architecture
Talbot Chambers 2-6 North Church Street Sheffield S1 2DH
tel: +44(0)114 2490944 fax: +44(0)114 2490966 www.axis-architecture.com

New Mount Street

Manchester

HOMEZZZ LTD.

Listed Building Alterations

Second Floor Plan

A1 Scale	A3 Scale	Date	Drawn By
1:100	1:200	JULY 2018	AXIS

Drawing Number: 27005(02)24 PLANNING

Revision: A

© COPYRIGHT EXISTS ON ALL DESIGN AND INFORMATION SHOWN
DO NOT SCALE for manufacture. Verify all dimensions prior to construction