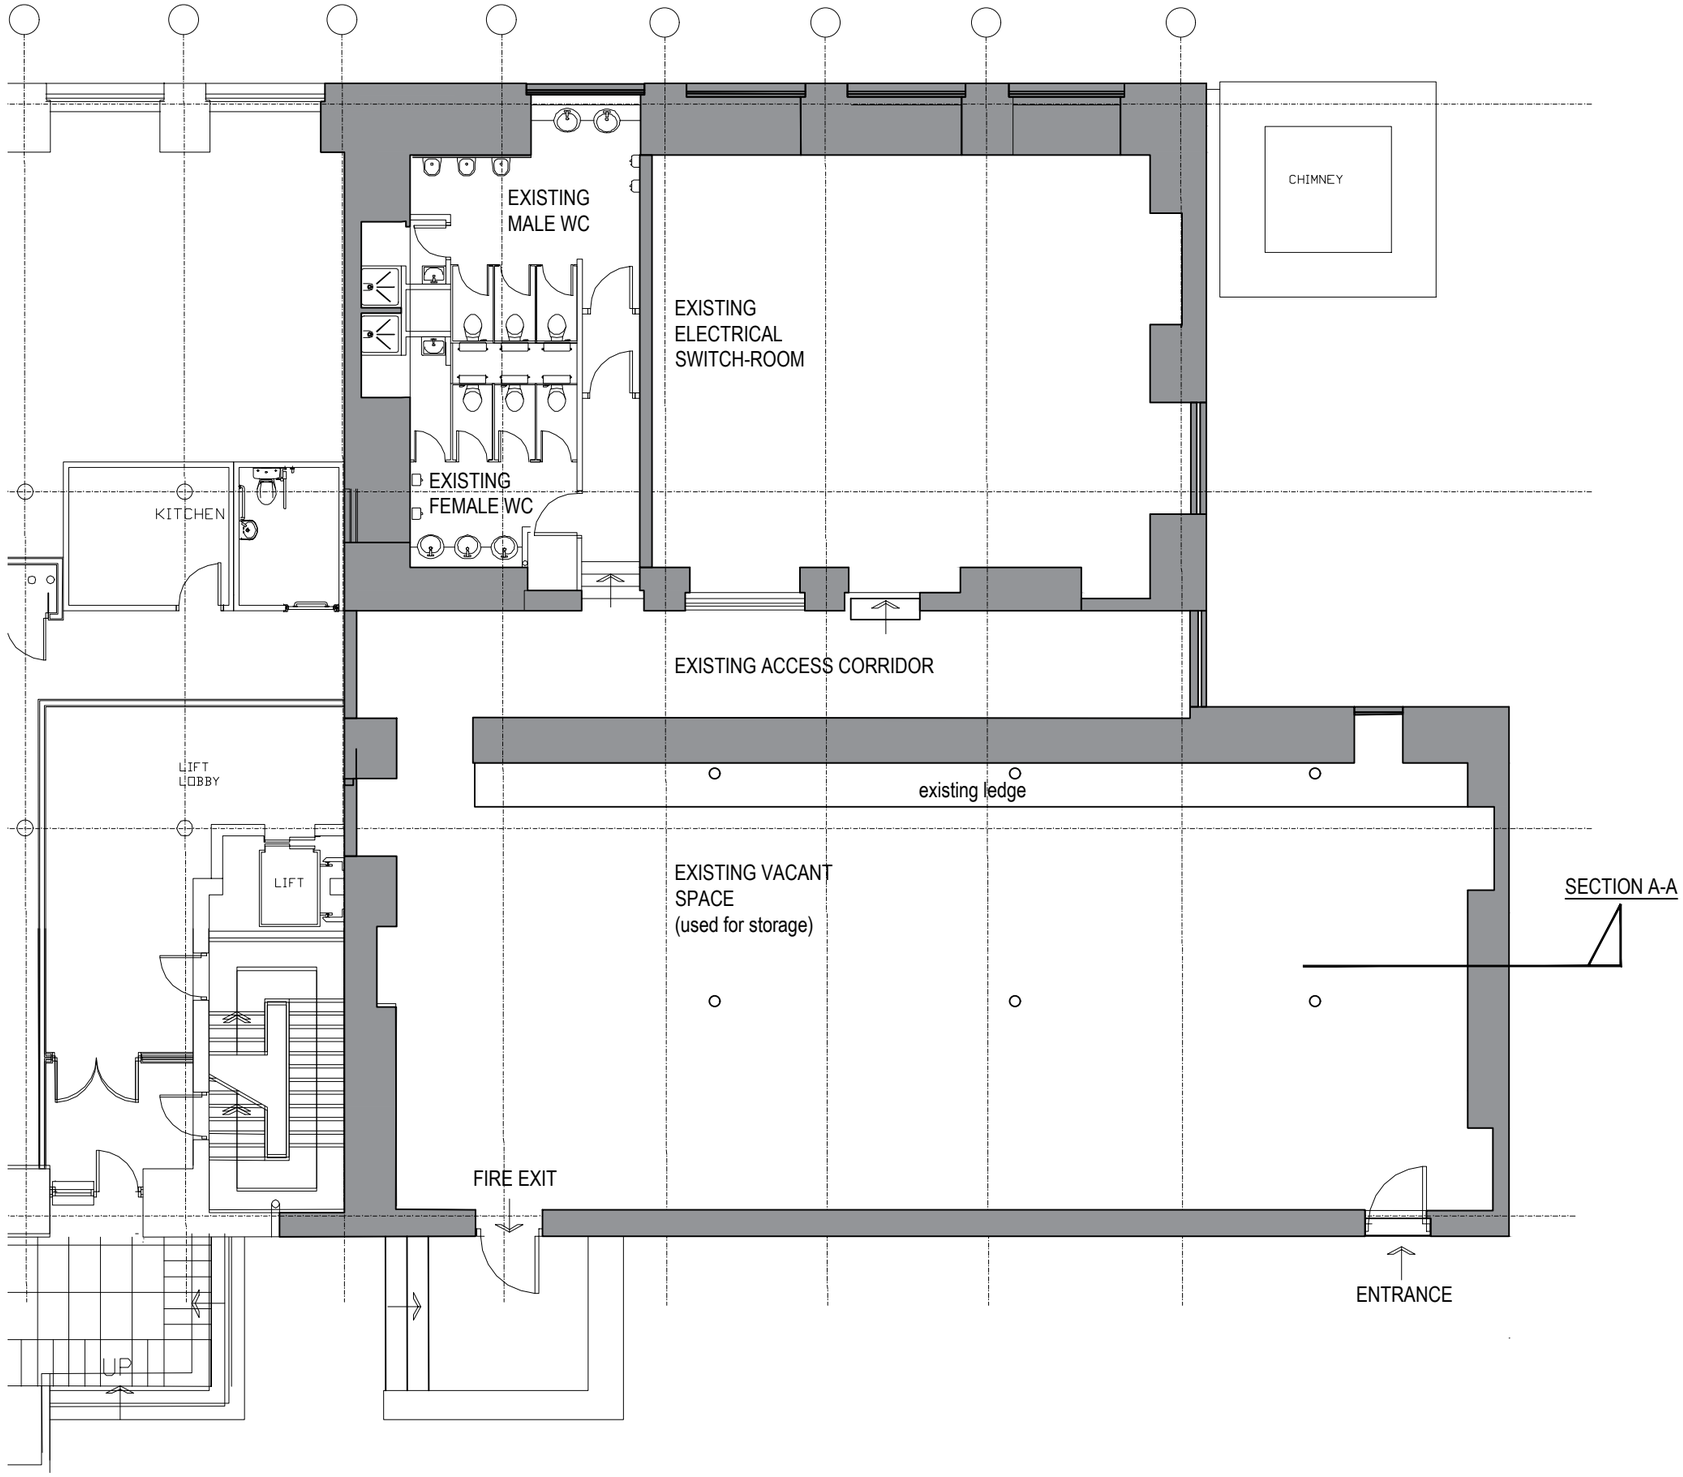


Russells Construction

Albion Mill & Vulcan Mill Development

Albion Mill Boiler House
Change of Use

Existing Floor Plan

Scale 1:100 @A3

May 2018