
DISCLAIMER
Information shown on this drawing is based on As Surveyed information produced by UK Building Surveys, 14 Barwell Street, Golborne, Warrington Cheshire, WA3 3GZ

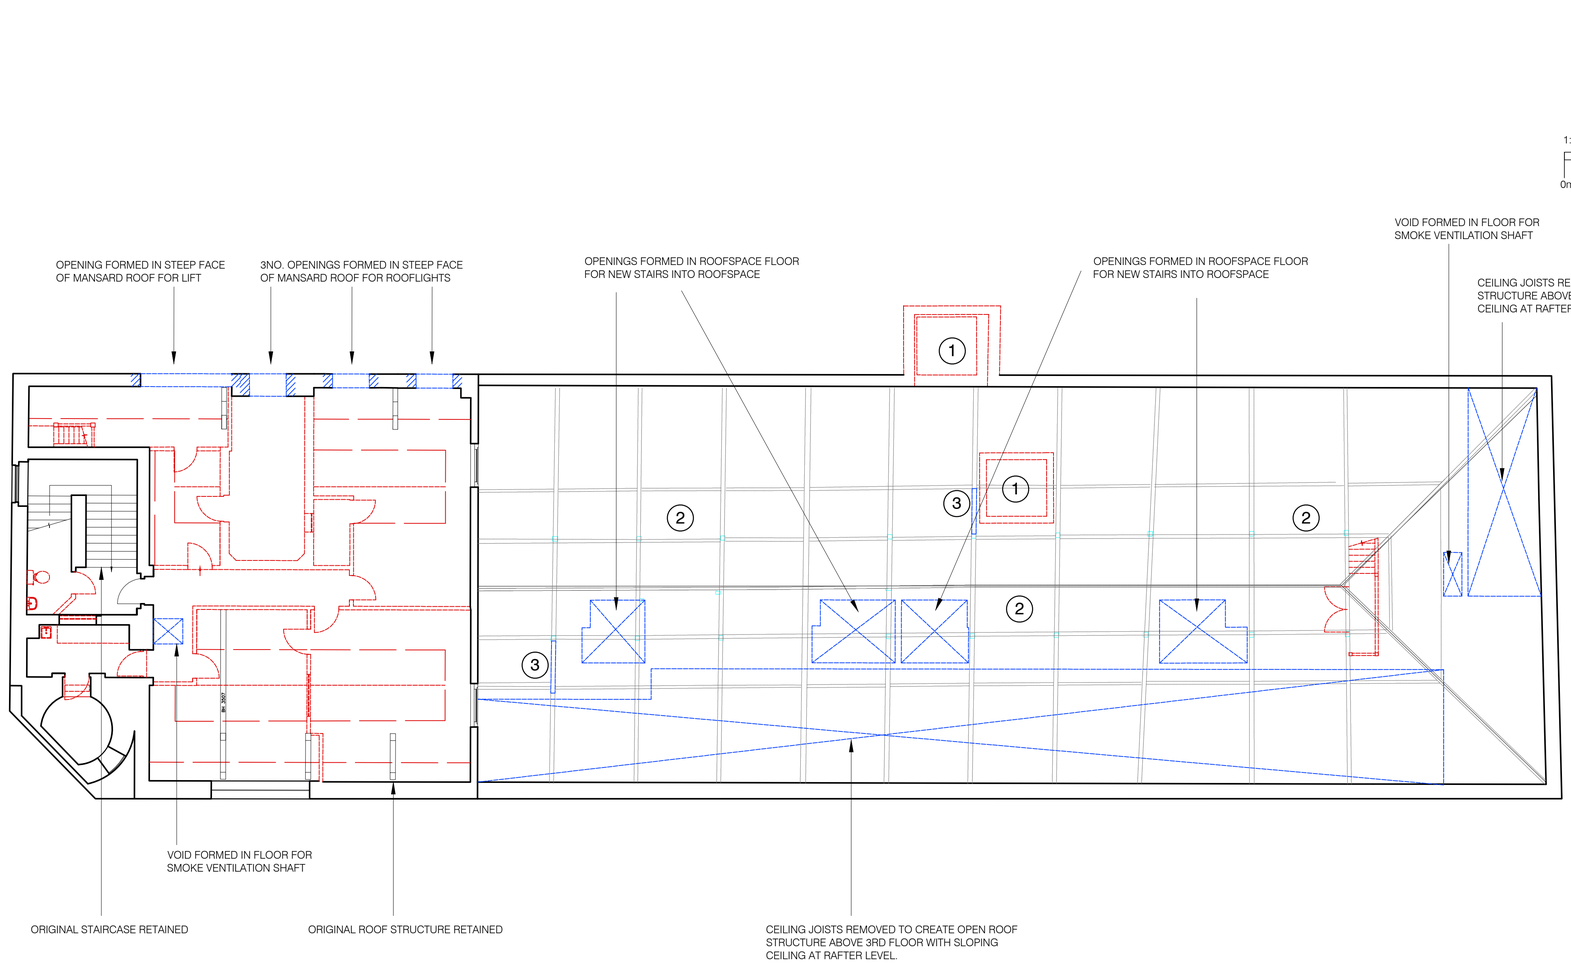

N

1:100 / 200 SCALE BAR

0m 5m 10m 15m

Existing listed fabric retained

Strip-out/ removal of modern stud partitioning/ non-load bearing walls/ suspended ceilings/ timber steps/ ramps and making good to listed fabric where affected

Removal/ alteration to listed building fabric to create new opening

1. Removal of passenger and goods lifts and shafts with floors infilled in matching construction

2. Existing ceiling joists replaced and/or supplemented with new floor joists to form permanent floor construction

3. Existing roof trusses adapted - diagonal members removed and resultant clear opening reinforced with steel framing.

A PLANNING ISSUE 27/07/2018
Revision

AXIS architecture
Talbot Chambers 2-6 North Church Street Sheffield S1 2DH
tel: +44(0)114 2490944 fax: +44(0)114 2490966 www.axis-architecture.com

New Mount Street

Manchester
HOMEZZZ LTD.

Listed Building Alterations
Fourth Floor Plan

A1 Scale	A3 Scale	Date	Drawn By
1:100	1:200	JULY 2018	AXIS

Drawing Number: 27005(02)26
Revision: A
PLANNING

© COPYRIGHT EXISTS ON ALL DESIGN AND INFORMATION SHOWN
DO NOT SCALE for manufacture. Verify all dimensions prior to construction