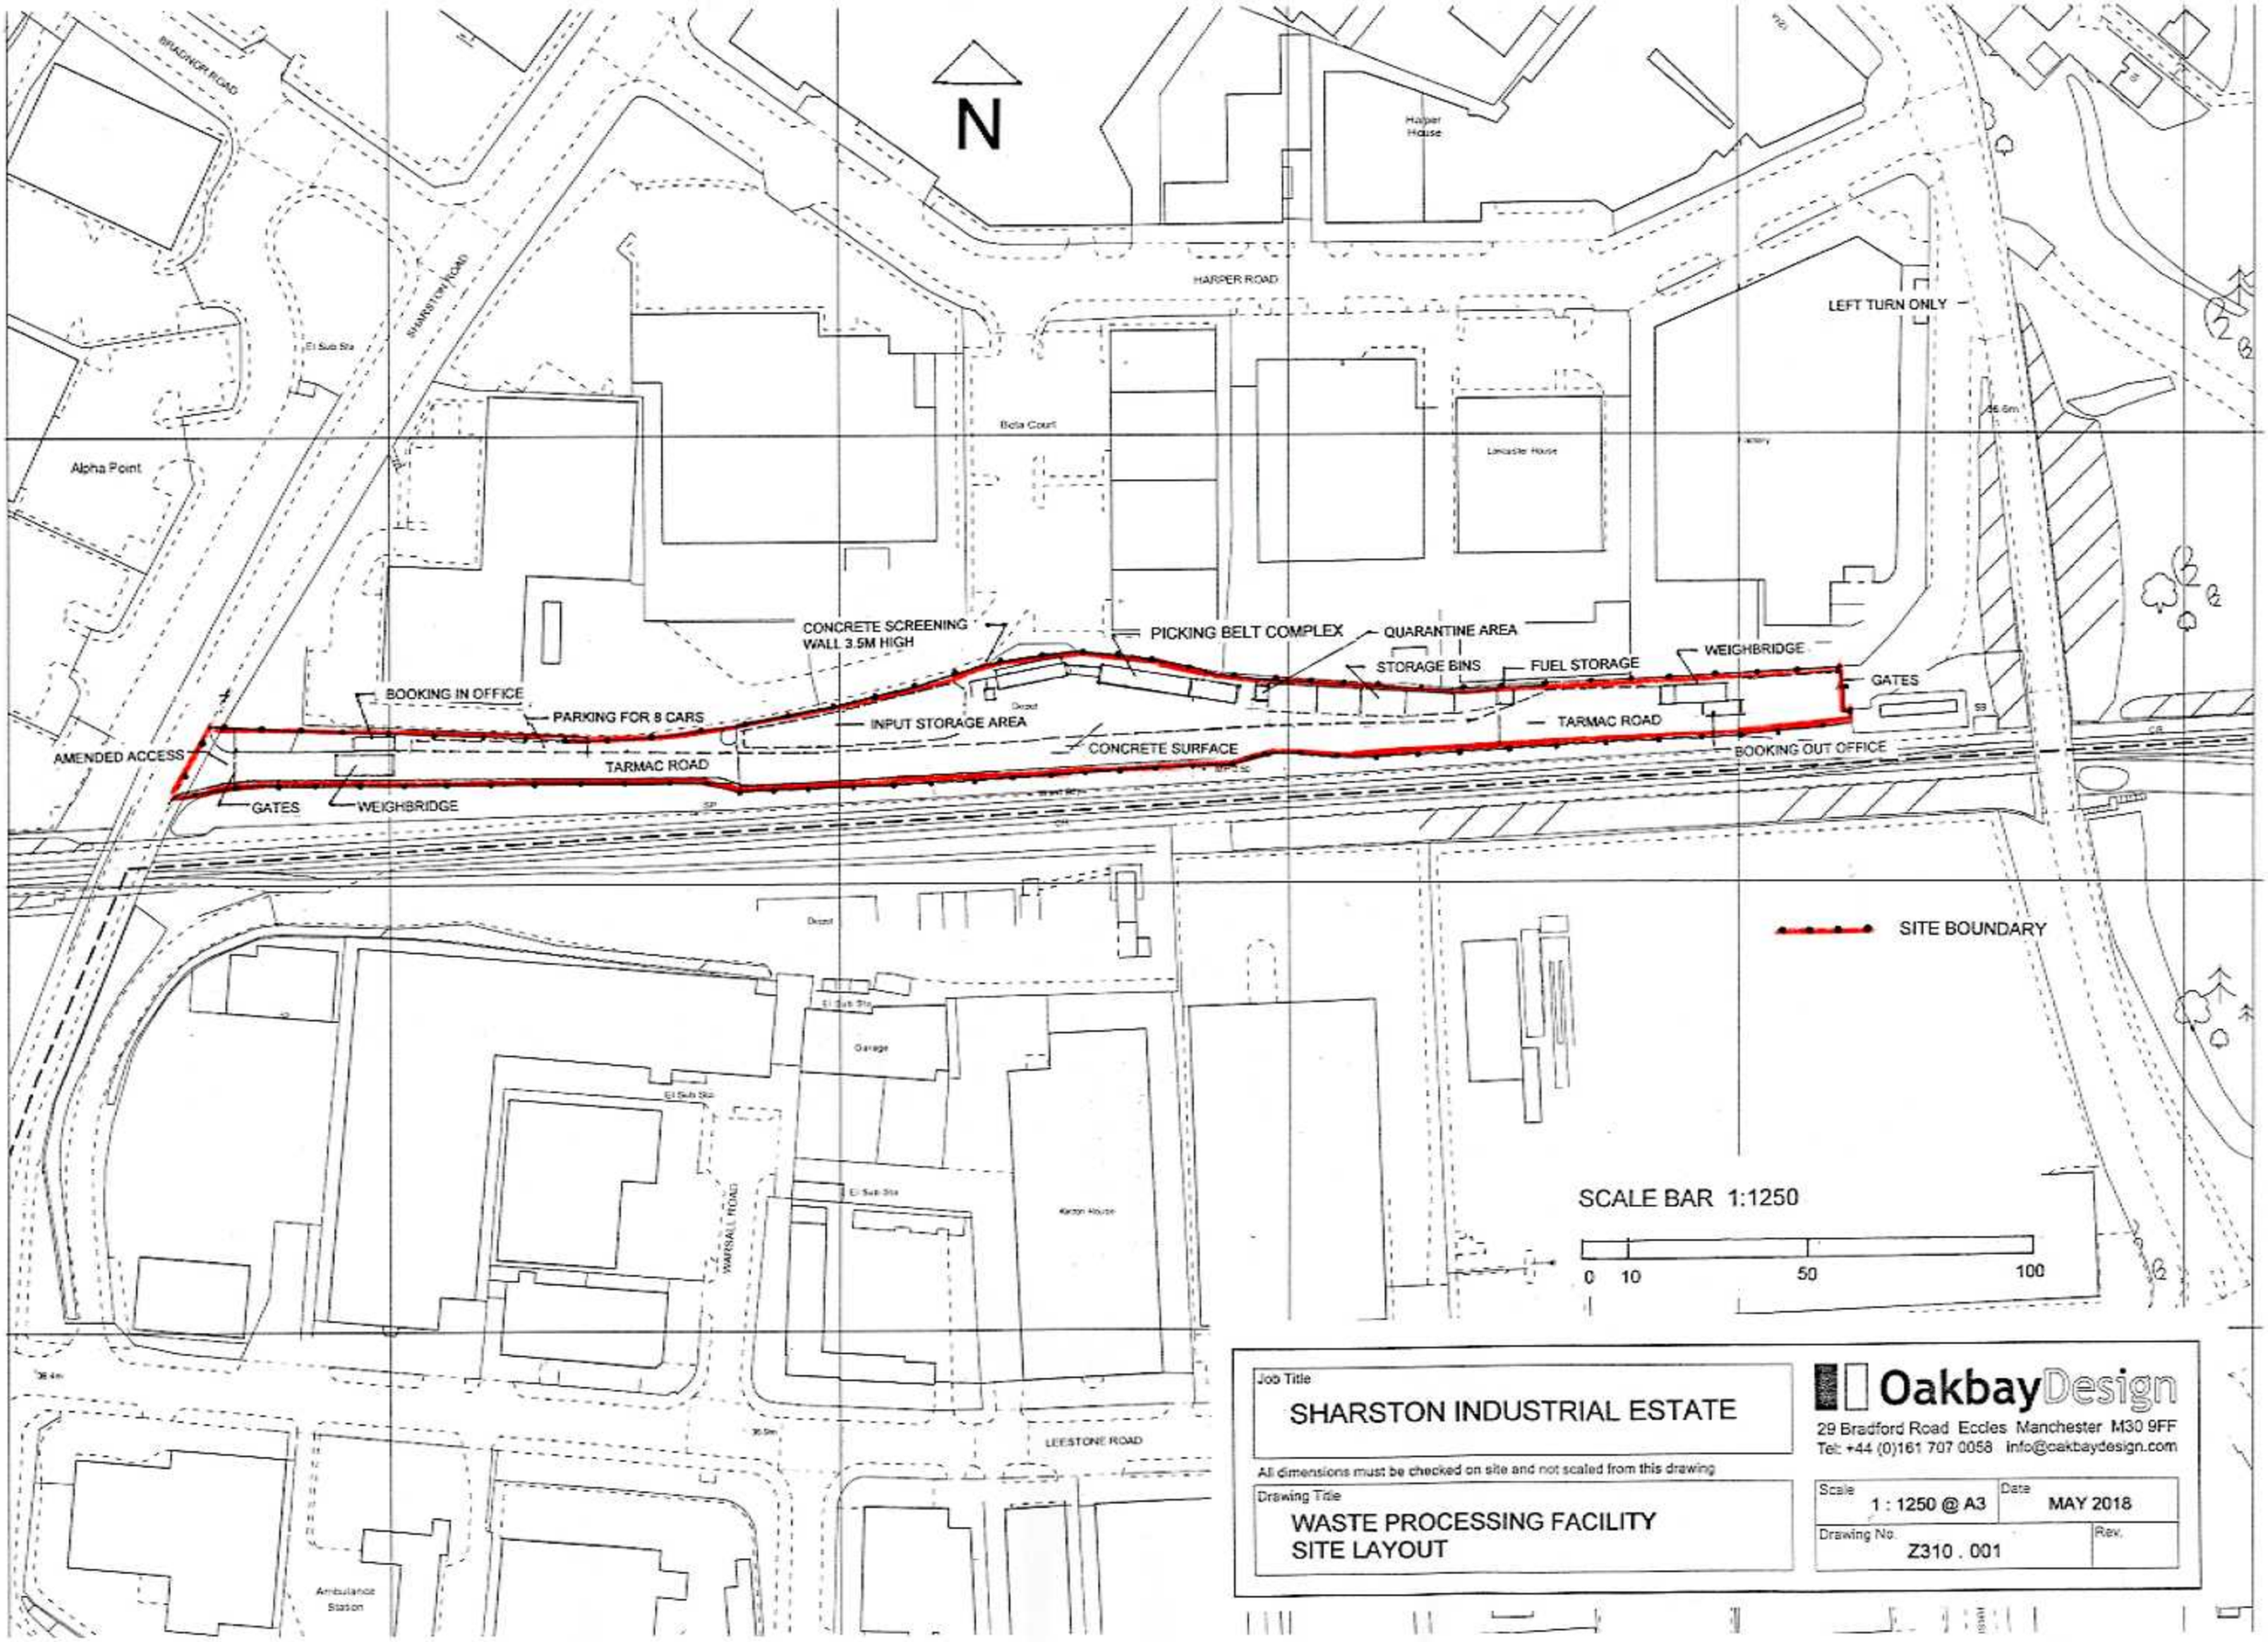


Job Title
SHARSTON INDUSTRIAL ESTATE


All dimensions must be checked on site and not scaled from this drawing

Drawing Title
WASTE PROCESSING FACILITY
SITE LAYOUT

OakbayDesign
29 Bradford Road Eccles Manchester M30 9FF
Tel: +44 (0)161 707 0058 info@oakbaydesign.com


Scale	Date
1 : 1250 @ A3	MAY 2018
Drawing No. Z310 . 001	Rev.

WASTE PROCESSING FACILITY PLAN

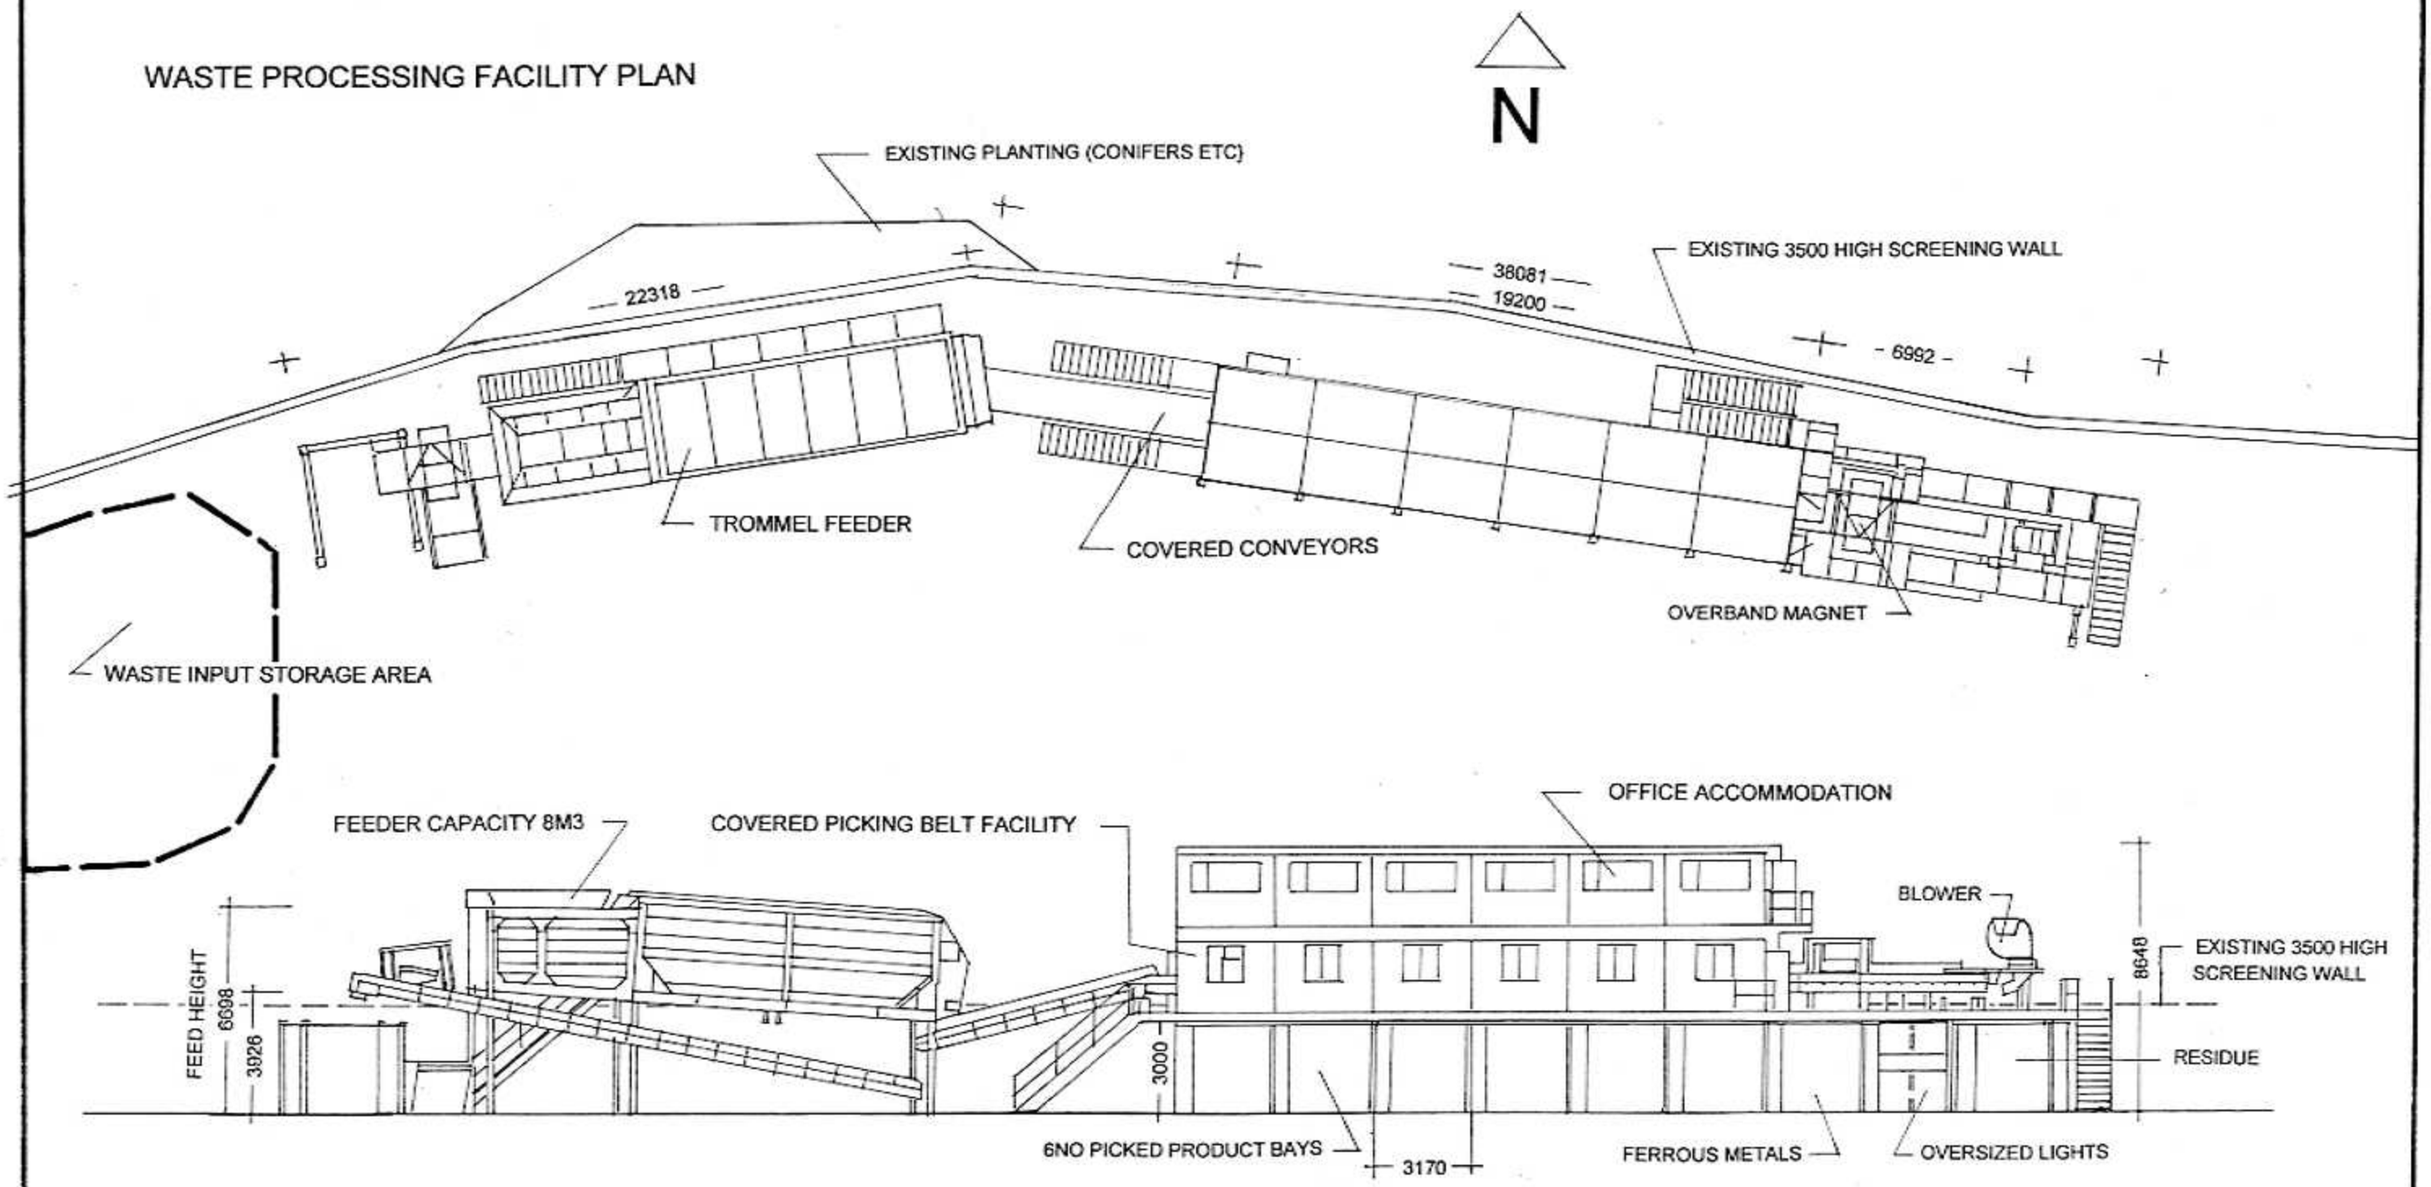

WASTE PROCESSING FACILITY ELEVATION

SCALE BAR 1:200

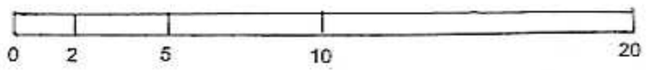

Job Title
SHARSTON INDUSTRIAL ESTATE

All dimensions must be checked on site and not scaled from this drawing

Drawing Title
WASTE PROCESSING FACILITY
PROCESSING PLANT ELEVATION AND PLAN

OakbayDesign
29 Bradford Road Eccles Manchester M30 9FF
Tel: +44 (0)161 707 0058 info@oakbaydesign.com

Scale	Date
1 : 200 @ A3	MAY 2018


Drawing No.	Rev.
Z310 . 002	

WESTERN ENTRANCE TO WASTE PROCESSING FACILITY PLAN
SCALE 1:200


SCALE BAR 1:200

0 2 5 10 20


N

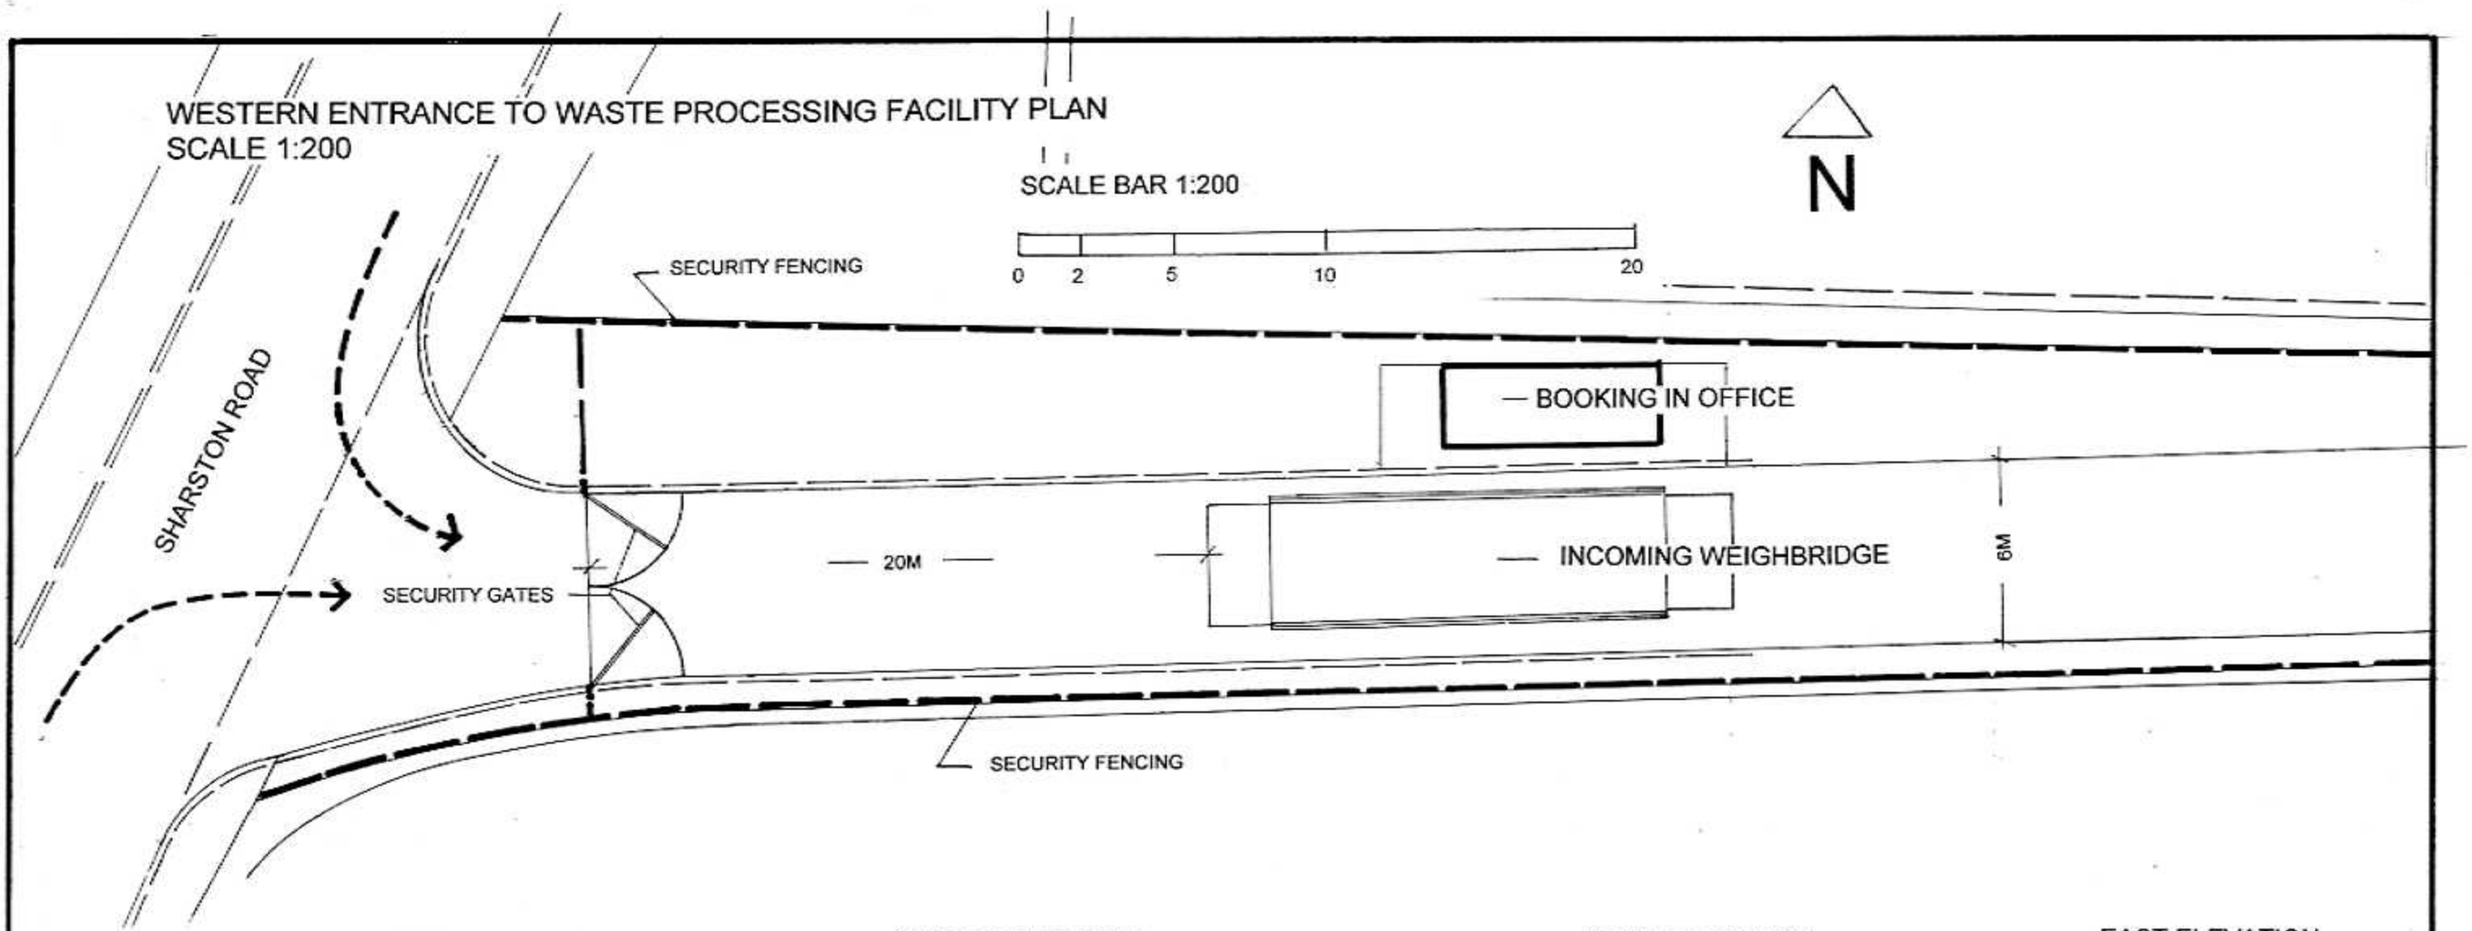


NORTH ELEVATION

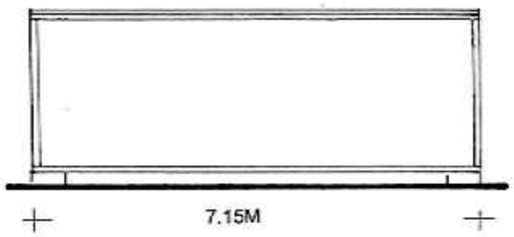


SOUTH ELEVATION

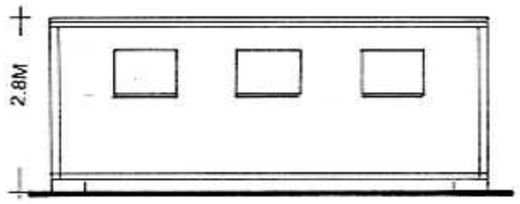

WEST ELEVATION

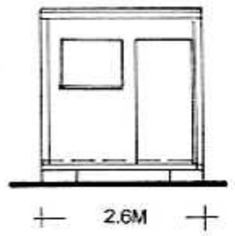

EAST ELEVATION

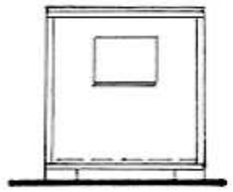

FLOOR PLAN



SCALE BAR 1:100

0 1 2 4 7

Job Title
SHARSTON INDUSTRIAL ESTATE

All dimensions must be checked on site and not scaled from this drawing

Drawing Title
WASTE PROCESSING FACILITY
WESTERN ENTRANCE AND BOOKING IN OFFICE

OakbayDesign
29 Bradford Road Eccles Manchester M30 9FF
Tel: +44 (0)161 707 0058 info@oakbaydesign.com

Scale	Date
AS SHOWN @ A3	MAY 2018
Drawing No. Z310 . 003	Rev. 1

BOOKING IN OFFICE ELEVATIONS AND FLOOR PLAN
SCALE 1:100

N

HARPER ROAD

LEFT TURN ONLY

CONCRETE SCREENING WALL 3.5M HIGH

PICKING BELT COMPLEX

QUARANTINE AREA

STORAGE BINS

FUEL STORAGE

WEIGHBRIDGE

GATES

BOOKING IN OFFICE

PARKING FOR 8 CARS

INPUT STORAGE AREA

TARMAC ROAD

CONCRETE SURFACE

TARMAC ROAD

BOOKING OUT OFFICE

AMENDED ACCESS

GATES

WEIGHBRIDGE

EXISTING PLANNING PERMISSION FOR NON-SPECIAL WASTE TRANSFER STATION

PROPOSED CHANGE OF USE FOR ACCESS AND WASTE USES

WASTE PROCESSING PLANT

SCALE BAR 1:1250

0 10 50 100

Job Title: SHARSTON INDUSTRIAL ESTATE	OakbayDesign 29 Bradford Road Eccles Manchester M30 9FF Tel: +44 (0)161 707 0058 info@oakbaydesign.com
All dimensions must be checked on site and not scaled from this drawing	
Drawing Title: WASTE PROCESSING FACILITY PLANNING AREAS	Scale: 1 : 1250 @ A3 — Date: MAY 2018
	Drawing No: Z310 . 004 — Rev: