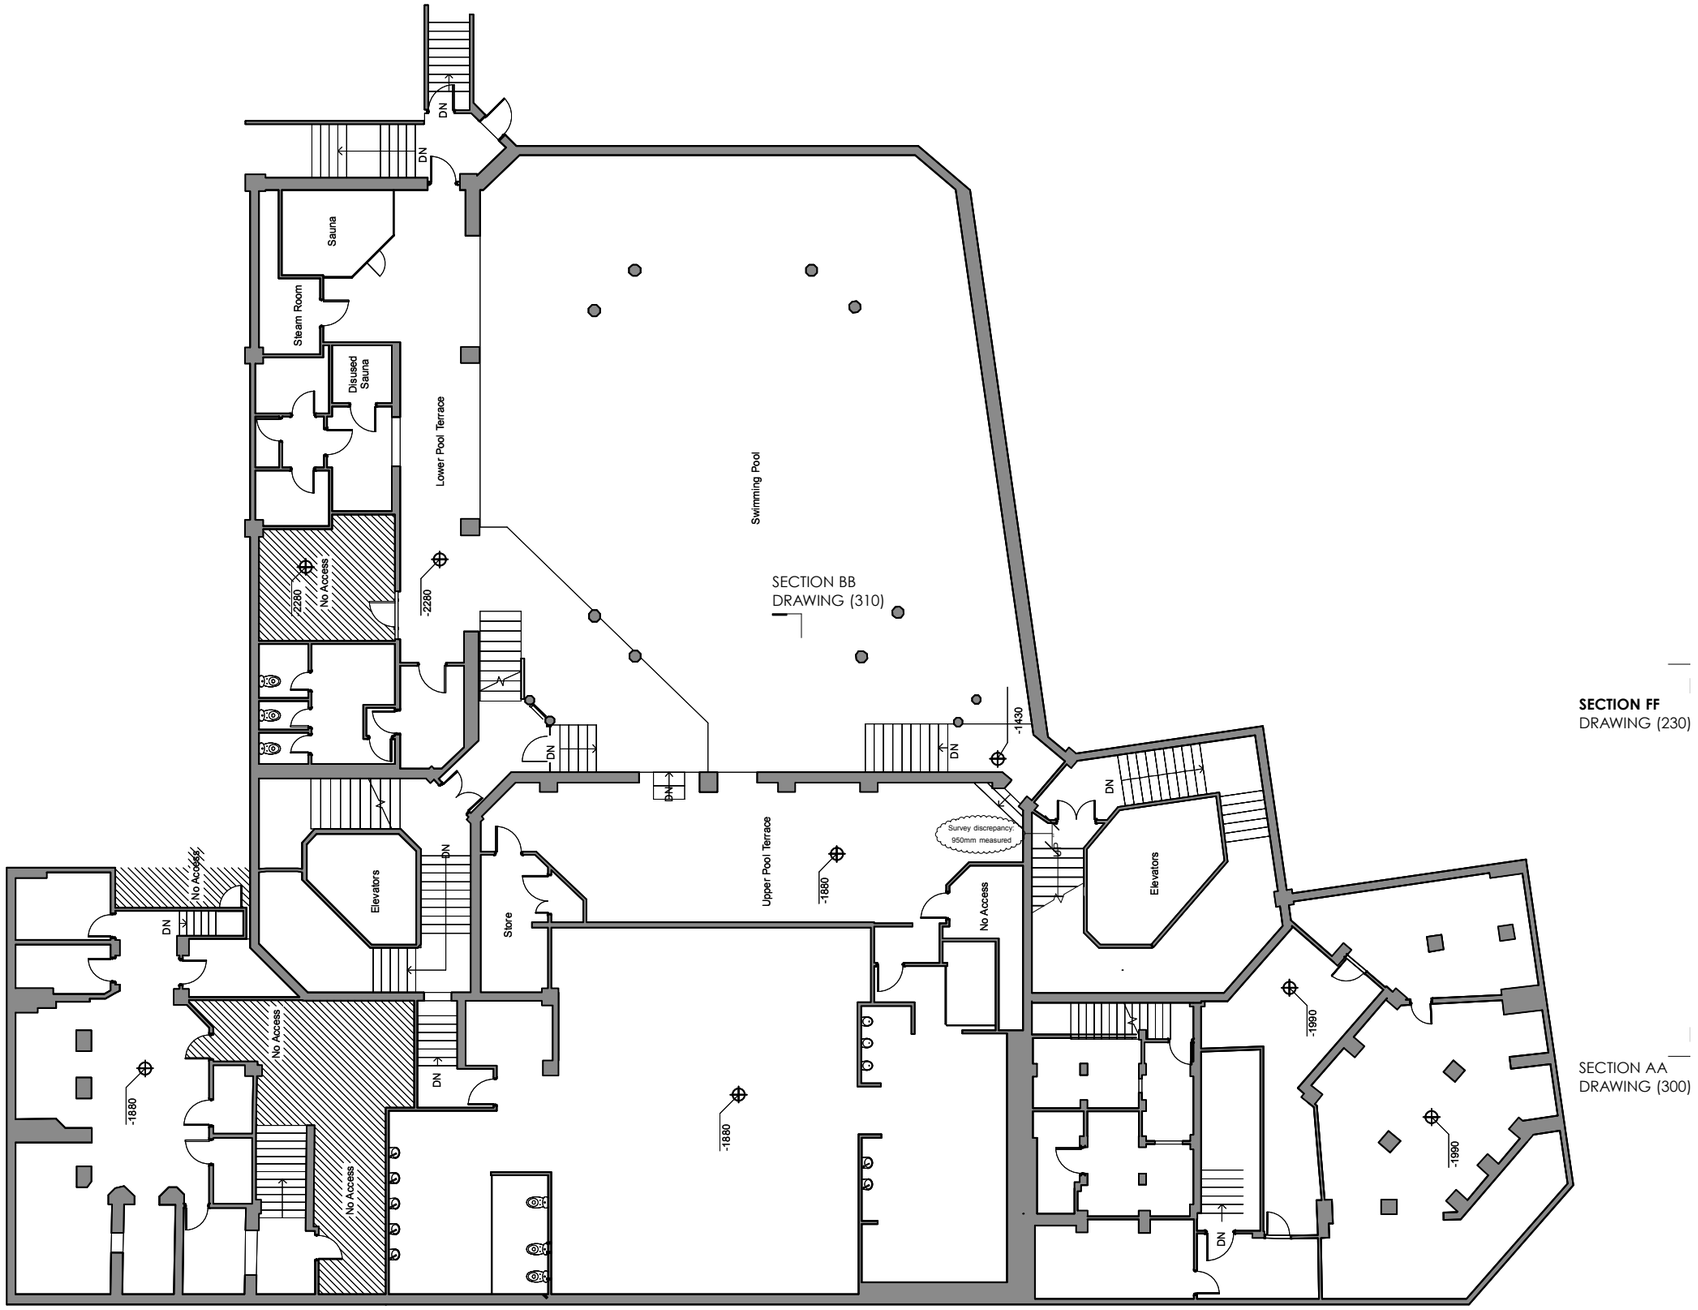


COPYRIGHT OF ATELIER MB LTD
DO NOT SCALE FROM THIS DRAWING
DIMENSIONSTO BE CHECKED ON SITE

Key

- Existing
- Drawing reference 1/312 (TBC)
- 0 Floor level

D Aug 15	Basement access corrected
C Jul 15	Drawing colours revised
B Jul 15	Title and drawing no. revised
A 27 May 15	Altered following site check

Sunlight House

Basement -1 Floor Plan
Existing

scheme	1538
drwg no.	**E(099)**
rev	D
scale	1:200@A3
date first drawn	May 15
drawn	MM

SK sketch P proposed T tender C construction AB asbuilt

www.ateliermb.co.uk
t 0161 236 0051
e architect@ateliermb.co.uk

Atelier MB
Urban Architects