
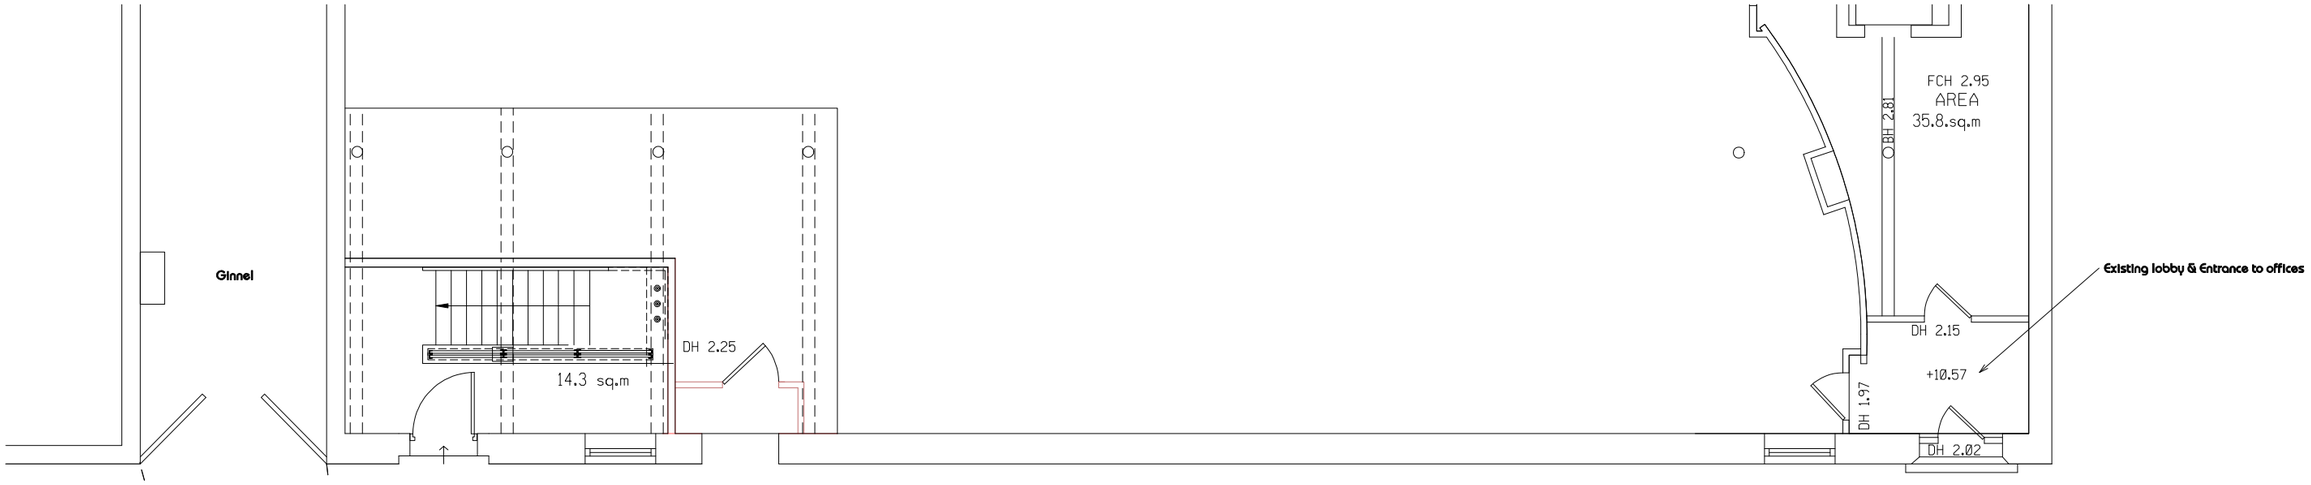


Part Ground Floor Plan 1:50

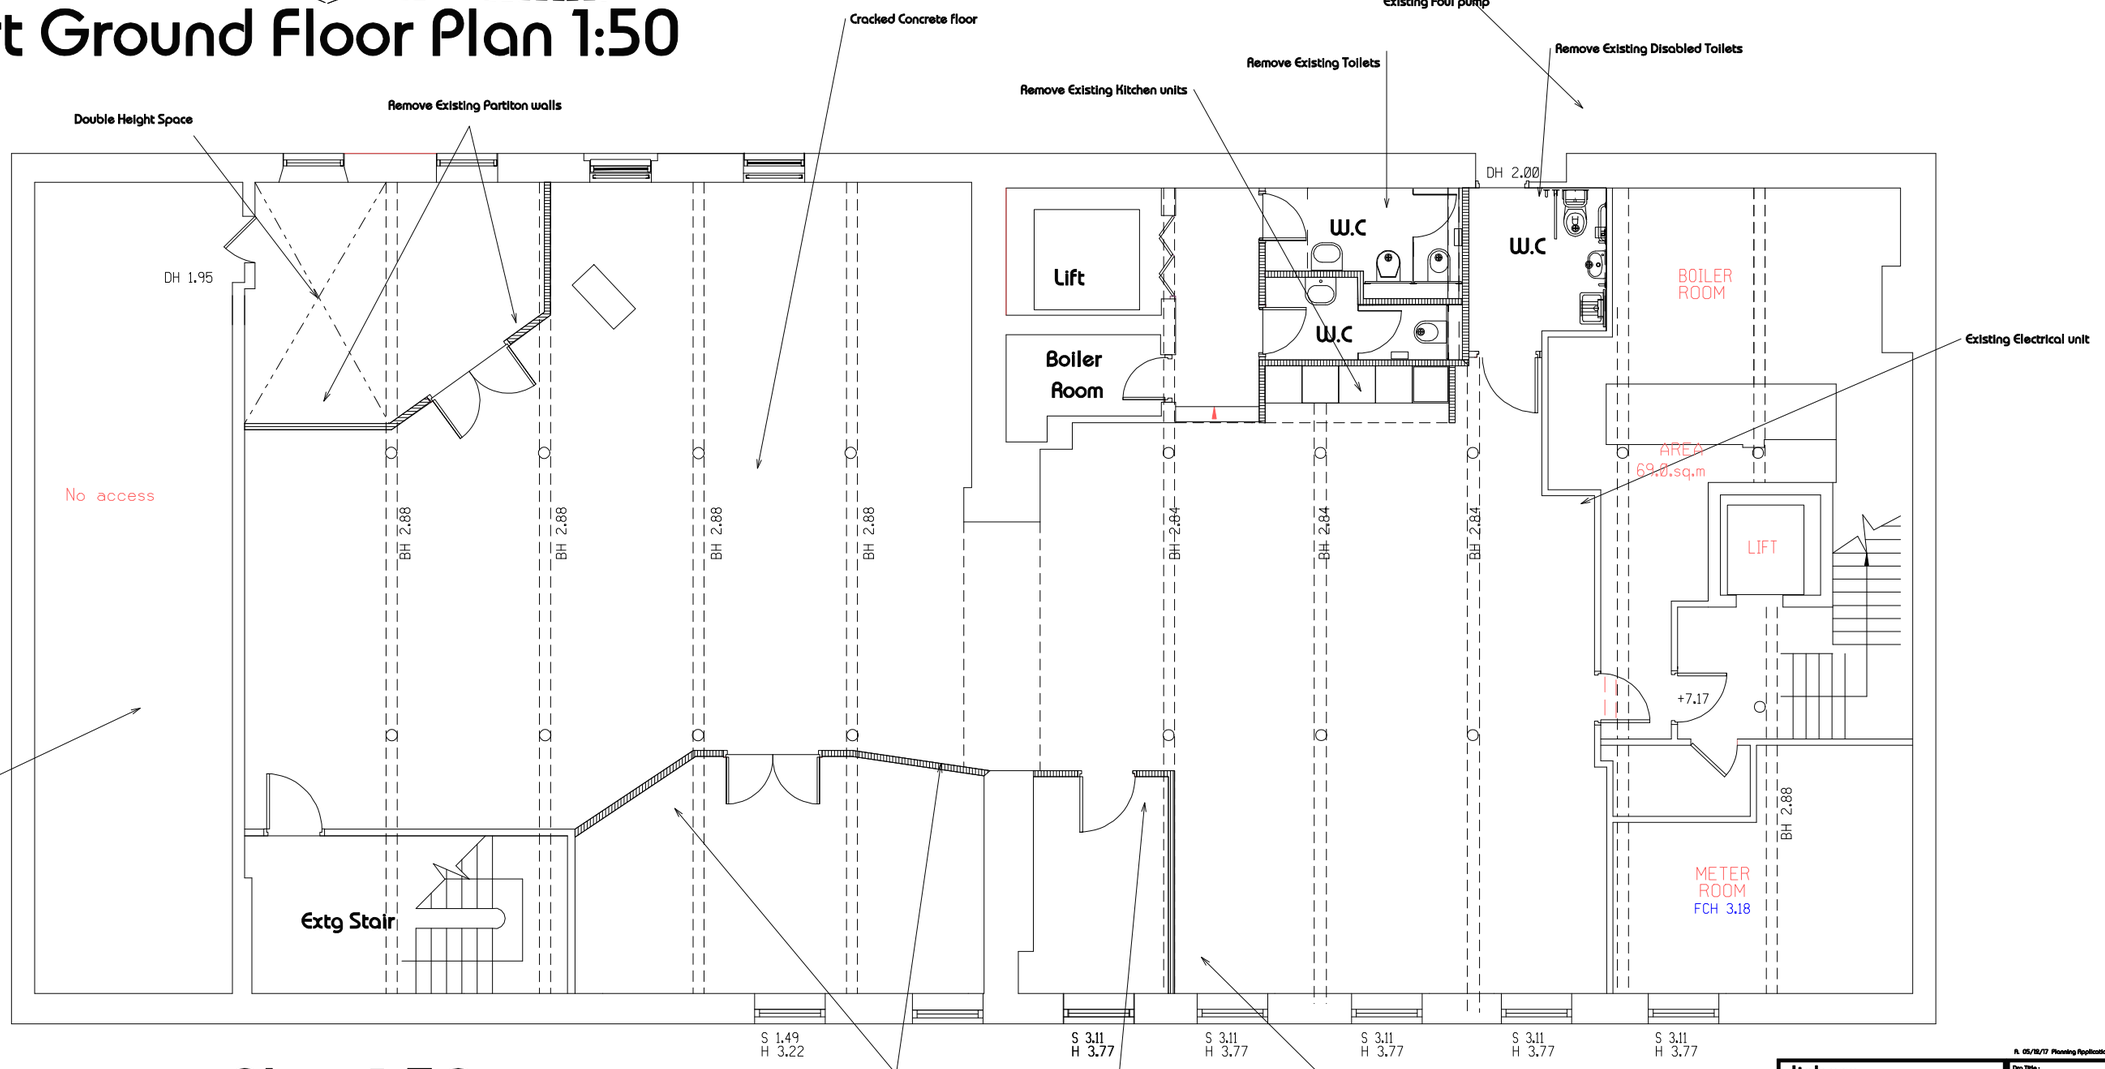

Basement Plan 1:50

ft. 05/12/17 Planning Application DJ

linberg
design associates limited
Suite 1, St Mary's Studios, St Mary's Road, Bowdon, Cheshire, WA14 2PL
t:0161 820 9955 (e) admin@linberg.co.uk (w) www.linberg.co.uk

Drg Title : Existing Plans

Project Title : New Gym
45, Newton Street
Northern Quarter, Manchester
Mr J Vell & Mr T Melody

Drg No. : EP01
Revision : A
Scale : 1:50 @ A1
Drawn By / Date : JL