

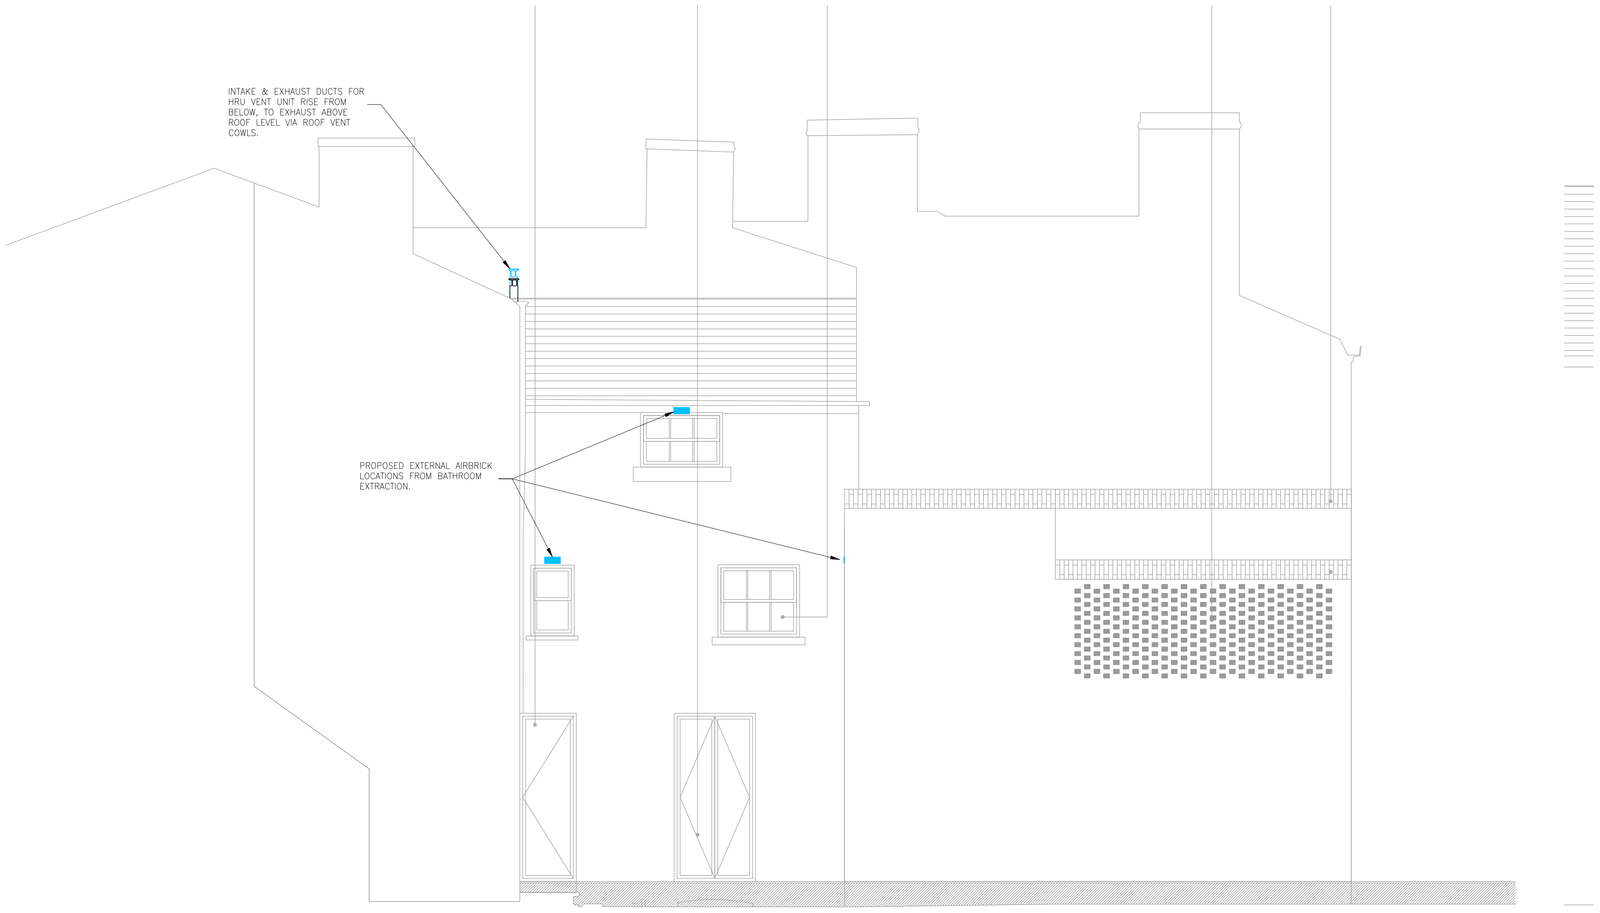


SECTION
1:50
Proposed Side Elevation

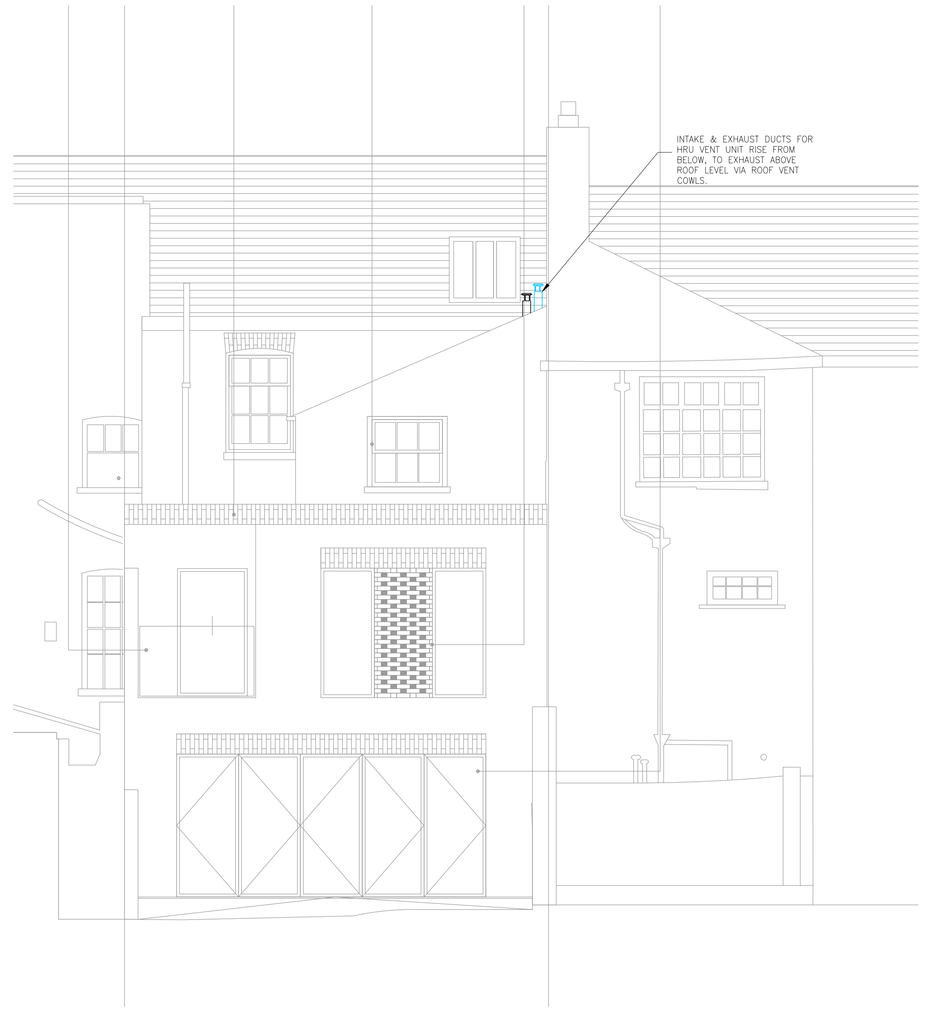

SECTION
1:50
Proposed Rear Elevation

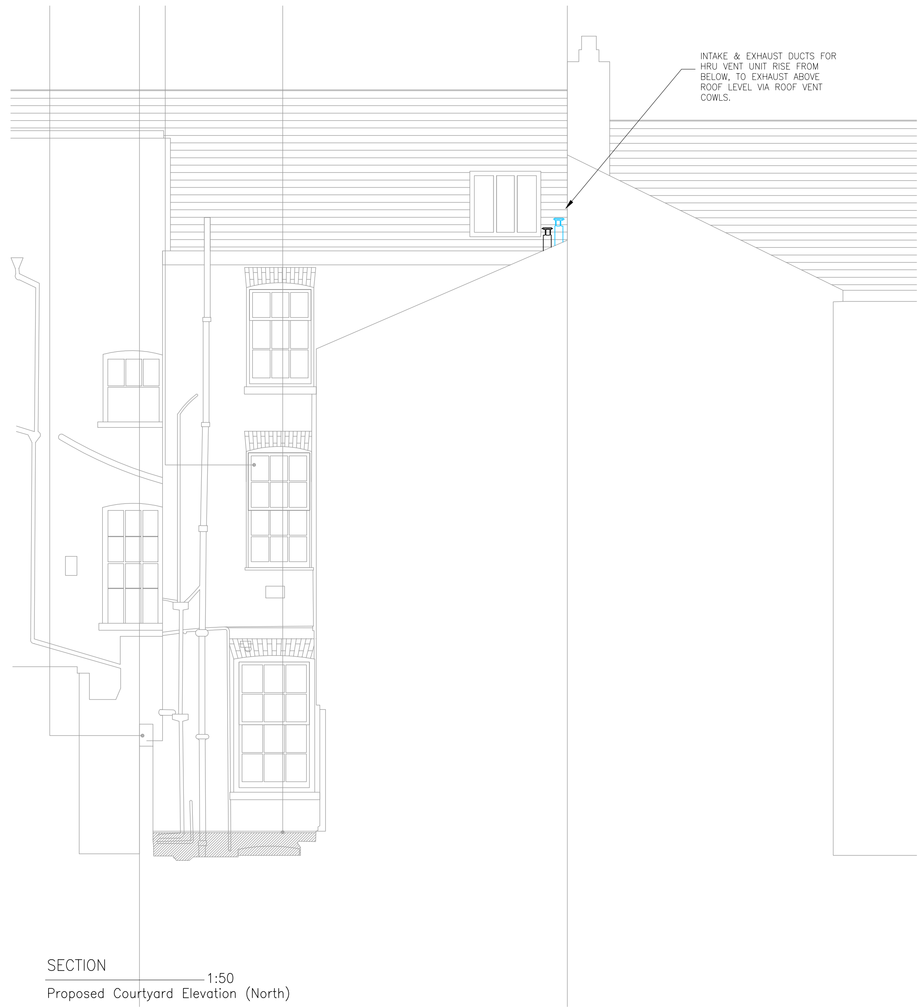

SECTION
1:50
Proposed Courtyard Elevation (North)

Notes:

1. This drawing is subject to copyright and is not to be reproduced in part or whole without approval.
2. Do not scale this drawing - check all dimensions on site.
3. This drawing shall be read in conjunction with the project specification (s) and all other contract documentation.
4. All dimensions are in millimetres unless otherwise stated.

Legend

- MECHANICAL VENTILATION HEATING RECOVERY UNIT
- EG 0/** EXTRACT GRILL
- SG 0/** SUPPLY GRILL
- NATURAL VENT

Rev:	Date:	Status/Amendments:	By:
P1	22.03.18	PRELIMINARY ISSUE.	C.M.

Zerum MEP
Jordan Street
Manchester
M15 4PY
Tel: 0161 667 0990
Email: info@zerum.co.uk

zerum
smart thinking.

Client:
Private Client

Project:
21 St, Johns Street, Manchester

Drawing Title:
MECHANICAL SERVICES
PENETRATIONS LAYOUT

Drawn By:	Checked By:	Cad By:
C.M	G.W	C.M
Scale: 1:50@A0	Paper Size:	Date Created: 20.03.2017
Drawing Number: E2275-(57)-X-03		Drawing Revision: P1