

BASEMENT FLOOR PLAN - DEMOLITION

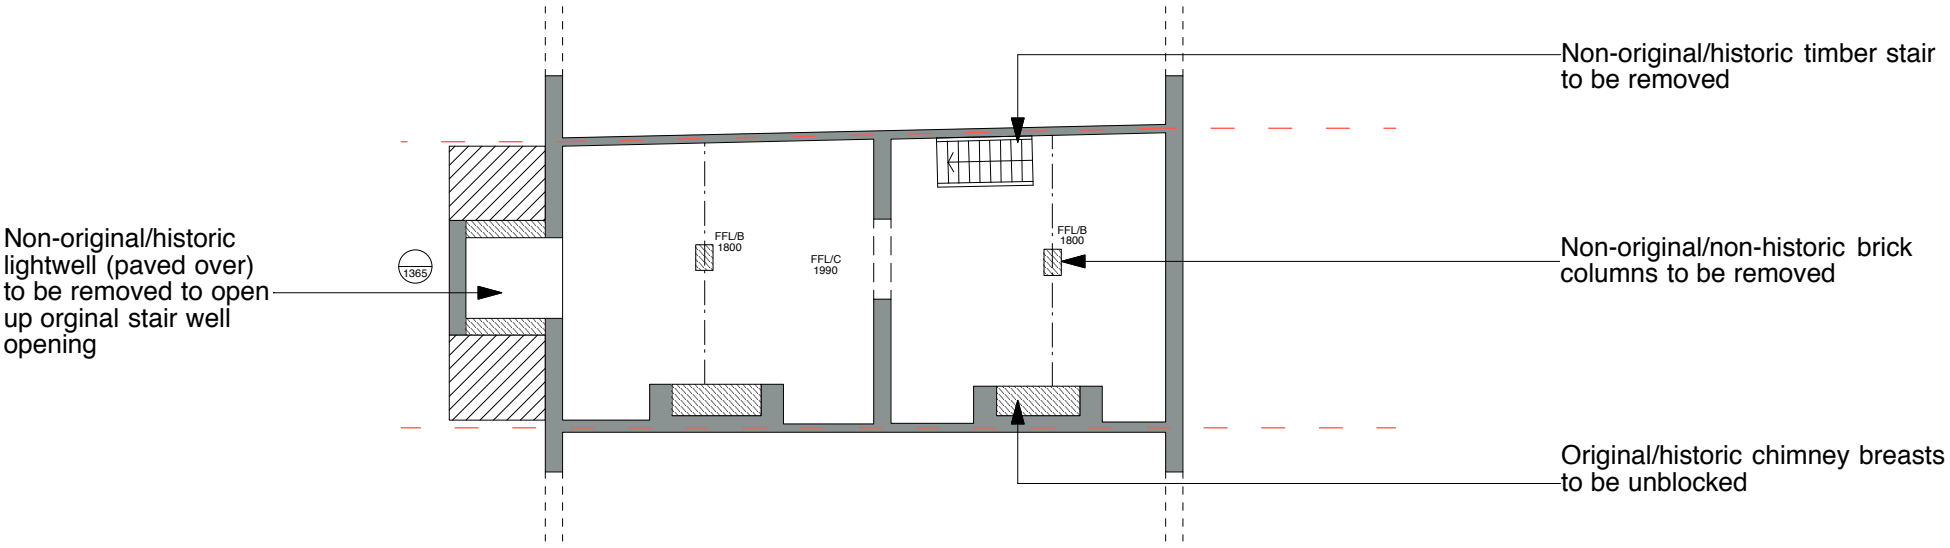

GROUND FLOOR PLAN - DEMOLITION

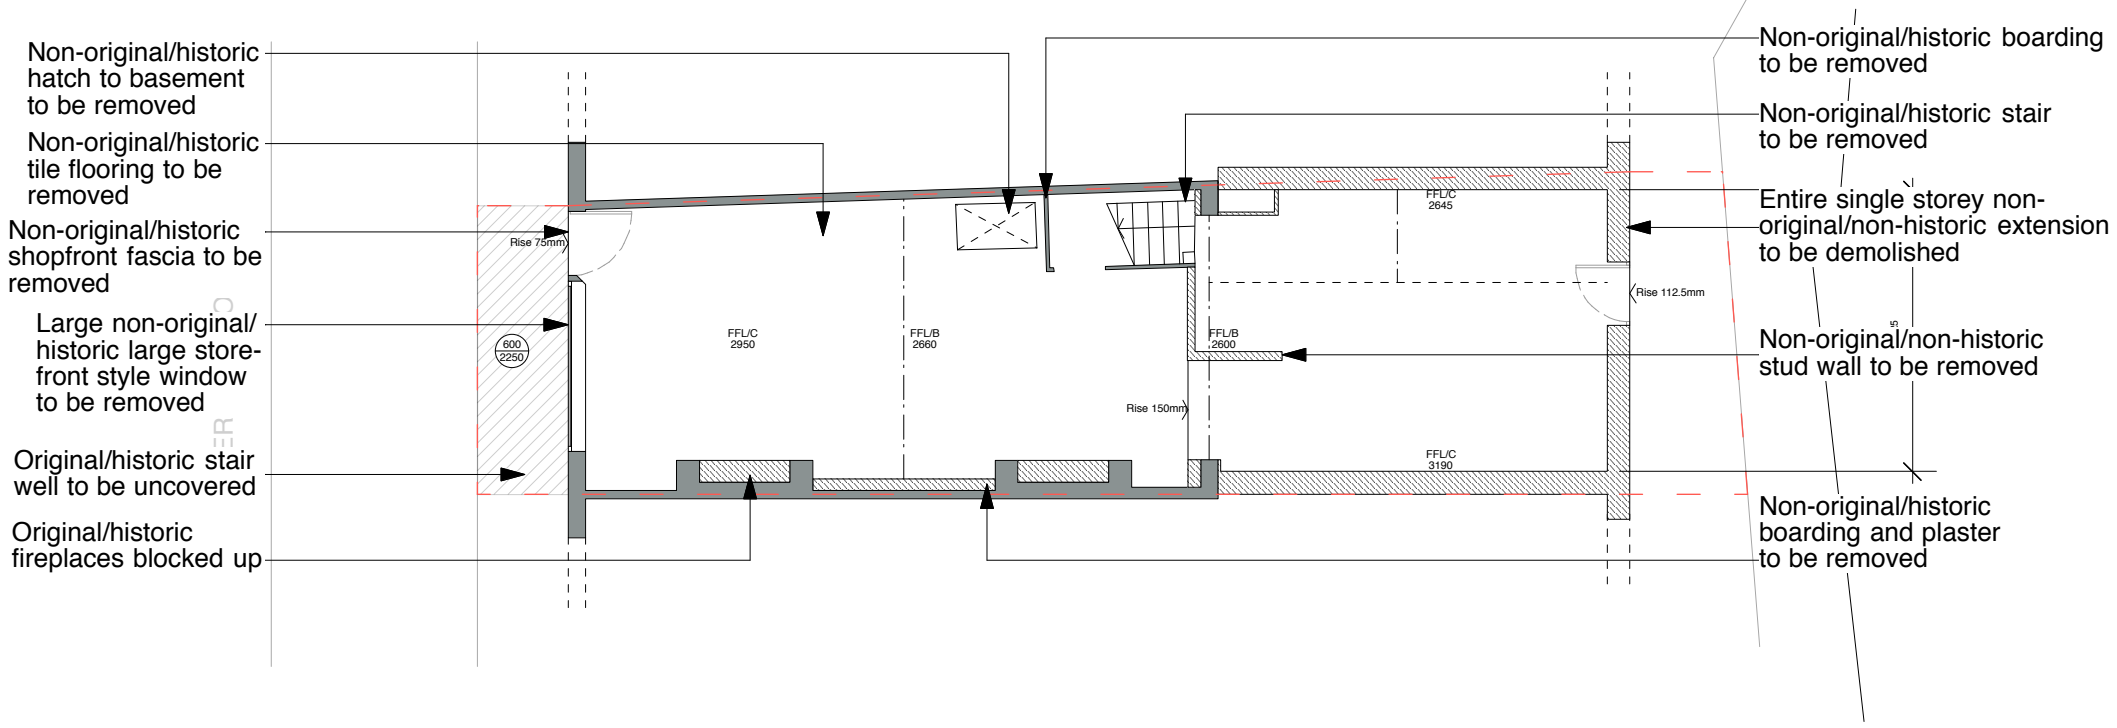

Non-original walls/boarding

Original/Historic Walls

0 1m 2m 3m 4m 5m

© COPYRIGHT This drawing is protected by copyright, it may not be reproduced in any form or by any means for any purpose, without gaining written permission from Butterfield Architecture

NOTES This drawing is to be read in conjunction with all relevant Butterfield Architecture, Structural Engineer's, Service Engineer's,and Subcontractor drawings
Review all drawings and report any discrepancies to Butterfield Architecture prior to consulting
Do not scale from this drawing. All dimensions and levels including any abutment to existing structures to be checked on site prior to commencement All dimensions in millimetres unless stated otherwise
Work from figured dimensions only
No deviation from details shown on this drawing is allowed without Butterfield Architecture's prior permission in writing
All work is to be carried out in accordance with British Standard Codes of Practice, Statutory requirements and the Contract Documents


CLIENT ADDRESS	Dr Jimmy Charro 1 Haddon Court Llanyre, Powys LD1 6DY	SCALE	1:100@A3
		ISSUE	Planning
		DATE	14/05/2018
PROJECT TITLE	Proposed conversion of Cafe/unused floors into single dwelling 37 Liverpool Road, Manchester, M3 4NQ	Notes	Demolition Plans

BUTTERFIELD ARCHITECTURE
ARCHITECTURE \ INTERIORS \ PROJECT MANAGEMENT


E \ PAULA@BUTTERFIELDARCHITECTURE.CO.UK
M \ +44 (0) 7779302856
W \ BUTTERFIELDARCHITECTURE.CO.UK
102 ROSENEATH ROAD, URMSTON, MANCHESTER, M41 5AZ

REVISION	DWG NO	JOB NO
	2162/Ex/ -01/G D	2162

FIRST FLOOR PLAN - DEMOLITION

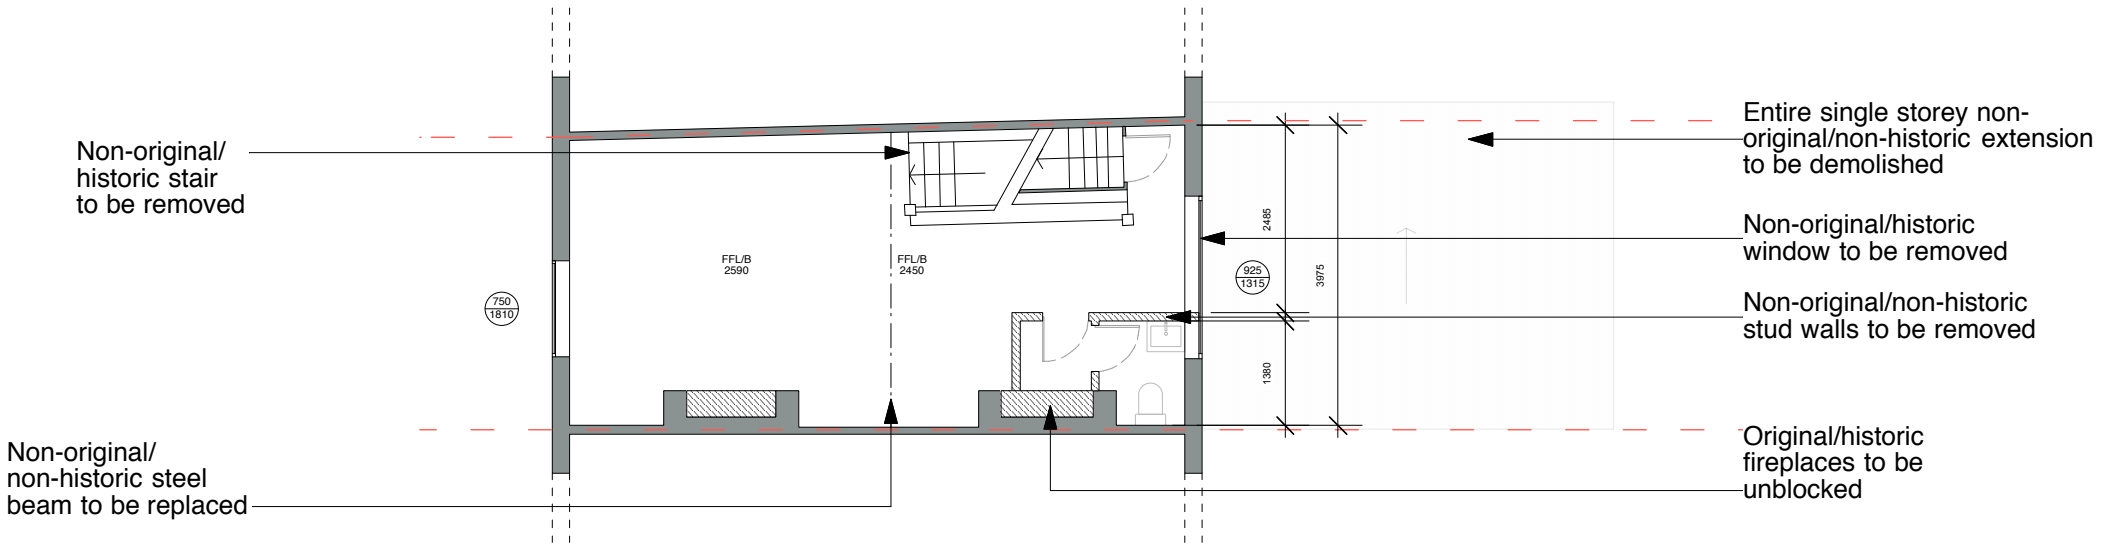

SECOND FLOOR PLAN - DEMOLITION

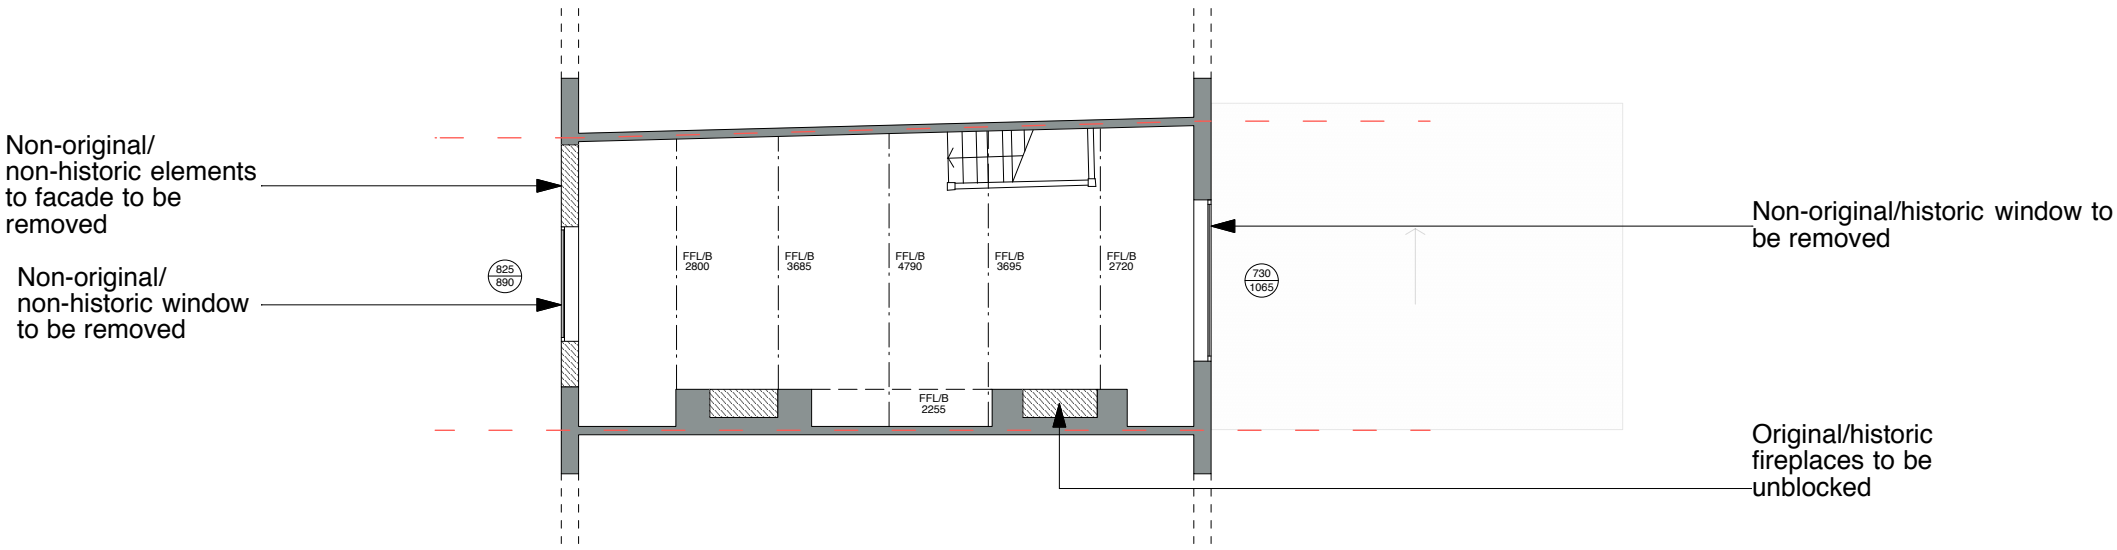

Non-original walls/boarding

Original/Historic Walls

0 1m 2m 3m 4m 5m

BUTTERFIELD ARCHITECTURE

ARCHITECTURE \ INTERIORS \ PROJECT MANAGEMENT

© COPYRIGHT This drawing is protected by copyright, it may not be reproduced in any form or by any means for any purpose, without gaining written permission from Butterfield Architecture


NOTES This drawing is to be read in conjunction with all relevant Butterfield Architecture, Structural Engineer's, Service Engineer's,and Subcontractor drawings
Review all drawings and report any discrepancies to Butterfield Architecture prior to consulting
Do not scale from this drawing. All dimensions and levels including any abutment to existing structures to be checked on site prior to commencement All dimensions in millimetres unless stated otherwise
Work from figured dimensions only
No deviation from details shown on this drawing is allowed without Butterfield Architecture's prior permission in writing
All work is to be carried out in accordance with British Standard Codes of Practice, Statutory requirements and the Contract Documents

CLIENT ADDRESS	Dr Jimmy Charro 1 Haddon Court Llanyre, Powys LD1 6DY	SCALE	1:100@A3
		ISSUE	Planning
		DATE	14/05/2018


E \ PAULA@BUTTERFIELDARCHITECTURE.CO.UK
M \ +44 (0) 7779302856
W \ BUTTERFIELDARCHITECTURE.CO.UK
102 ROSENEATH ROAD, URMSTON, MANCHESTER, M41 5AZ

PROJECT TITLE	Proposed conversion of Cafe/unused floors into single dwelling	Notes	REVISION	DWG NO	JOB NO
PROJECT ADDRESS	37 Liverpool Road, Manchester, M3 4NQ	Demolition Plans		2162/Ex/ 01/02 D	2162

EXISTING ATTIC PLAN - DEMOLITION

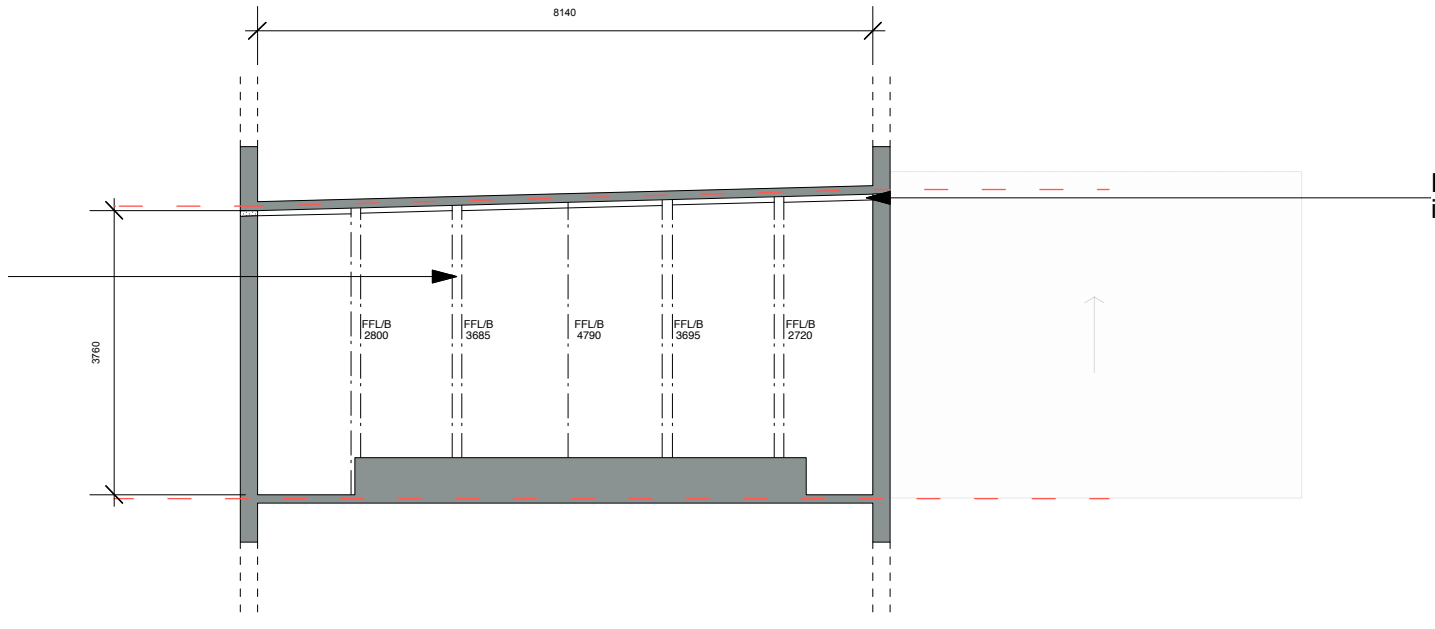

EXISTING ROOF PLAN - DEMOLITION

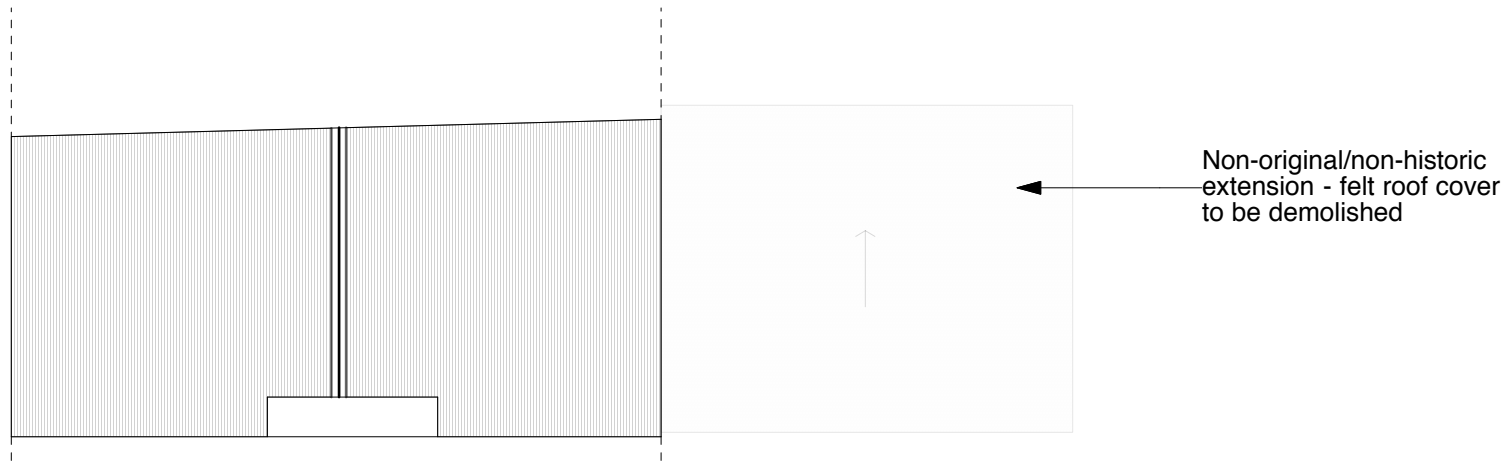

Non-original walls/boarding

Original/Historic Walls

BUTTERFIELD ARCHITECTURE

ARCHITECTURE \ INTERIORS \ PROJECT MANAGEMENT

© COPYRIGHT This drawing is protected by copyright, it may not be reproduced in any form or by any means for any purpose, without gaining written permission from Butterfield Architecture

NOTES This drawing is to be read in conjunction with all relevant Butterfield Architecture, Structural Engineer's, Service Engineer's,and Subcontractor drawings
Review all drawings and report any discrepancies to Butterfield Architecture prior to consulting
Do not scale from this drawing. All dimensions and levels including any abutment to existing structures to be checked on site prior to commencement All dimensions in millimetres unless stated otherwise
Work from figured dimensions only
No deviation from details shown on this drawing is allowed without Butterfield Architecture's prior permission in writing
All work is to be carried out in accordance with British Standard Codes of Practice, Statutory requirements and the Contract Documents

CLIENT ADDRESS	Dr Jimmy Charro 1 Haddon Court Llanyre, Powys LD1 6DY	SCALE	1:100@A3
		ISSUE	Planning
		DATE	14/05/2018

E \ PAULA@BUTTERFIELDARCHITECTURE.CO.UK
M \ +44 (0) 7779302856
W \ BUTTERFIELDARCHITECTURE.CO.UK
102 ROSENEATH ROAD, URMSTON, MANCHESTER, M41 5AZ

PROJECT TITLE	Notes	REVISION	DWG NO	JOB NO
Proposed conversion of Cafe/unused floors into single dwelling 37 Liverpool Road, Manchester, M3 4NQ	Demolition Plans		2162/EX /R D	2162