



Location Plan 1:1250

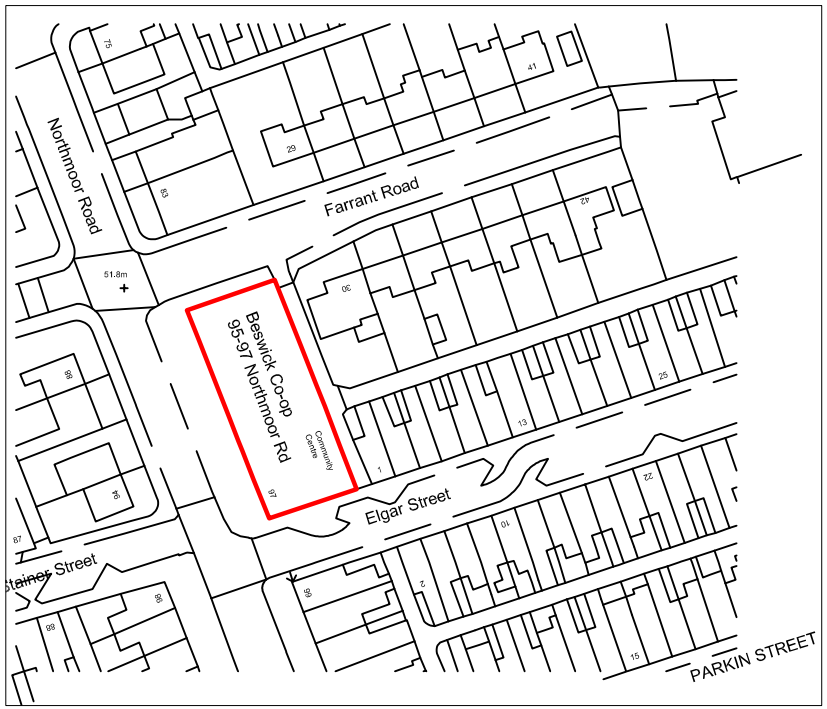

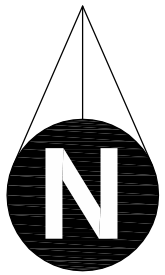

Site Plan 1:500

Chartered Building Surveyors
Design & Construction Consultants

12 GREEK STREET STOCKPORT CHESHIRE SK3 8AB

Tel: (0161) 476-6662 Fax: (0161) 477-6663 www.iglsurveying.co.uk info@iglsurveying.co.uk

This dwg is copyright and should not be used or reproduced without the written consent of IGL Surveying
All dimensions to be checked on site by the contractor prior to commencement of work

CLIENT: Great Places Housing Association
PROJECT: Beswick Co-op, 95-97 Northmoor Road
DRAWING: Site Plan and Location Plan

Dwg No: 3175/P/06 Scale:1:500/1250
Drawn by: RB Date: Nov' '17
Checked: RB Rev:

Rev:	Description:	Date:

A4 WHEN PLOTTED