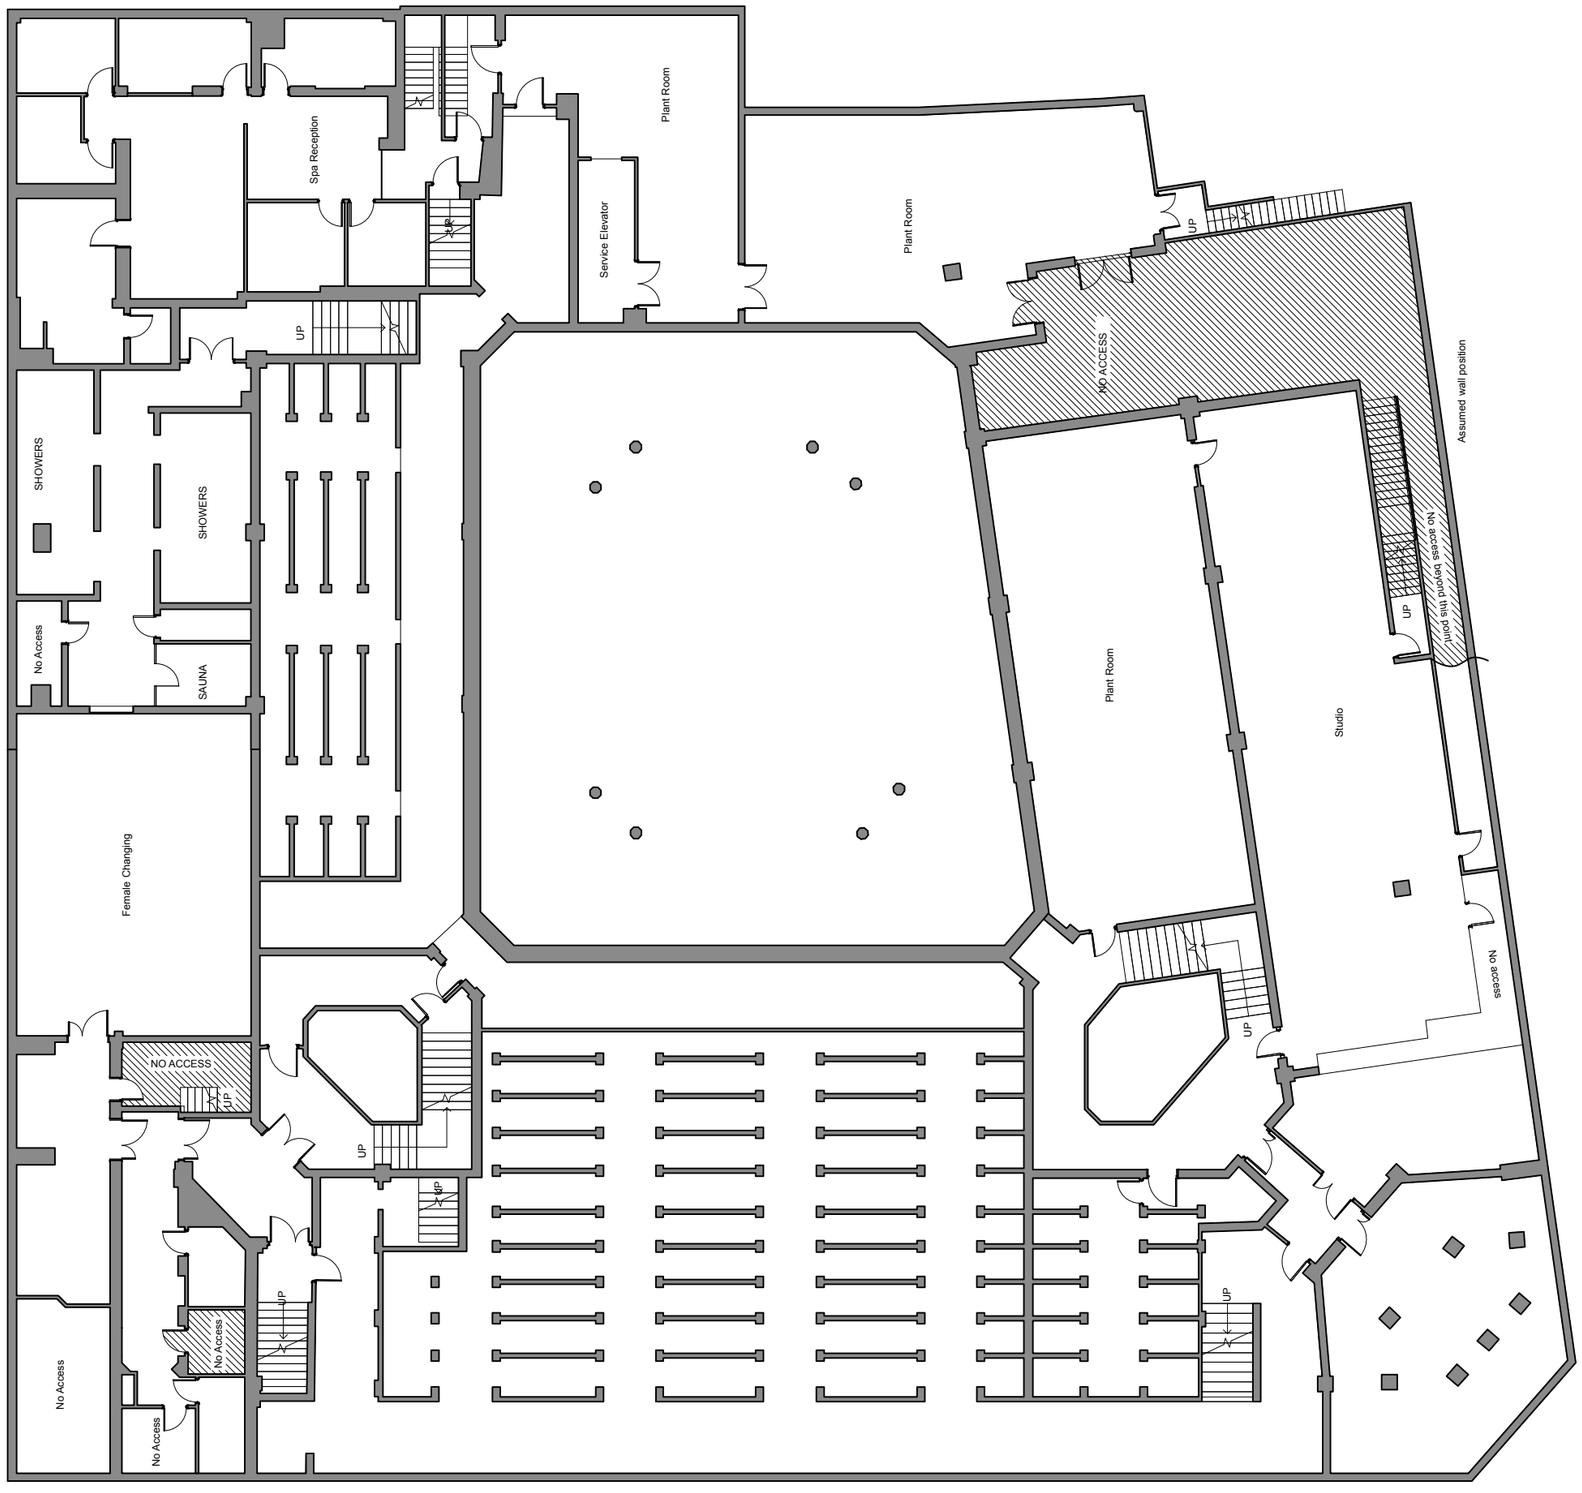


COPYRIGHT OF ATELIER MB LTD
DO NOT SCALE FROM THIS DRAWING
DIMENSIONSTO BE CHECKED ON SITE

Key

- Existing
- Drawing reference 1/312 (TBC)
- 0 Floor level

C Jul 15	Drawing colours revised
B Jul 15	Title and drawing no. revised
A 27 May 15	Altered following site check

Sunlight House

Basement -2 Floor Plan
Existing

scheme	1538
drwg no.	**E(098)**
rev	C
scale	**1:200@A3**
date first drawn	May 15
drawn	MM

SK *sketch* ***P*** *proposed* ***T*** *tender* ***C*** *construction* ***AB*** *asbuilt*

www.ateliermb.co.uk
t 0161 236 0051
e architect@ateliermb.co.uk

Atelier MB
Urban Architects