

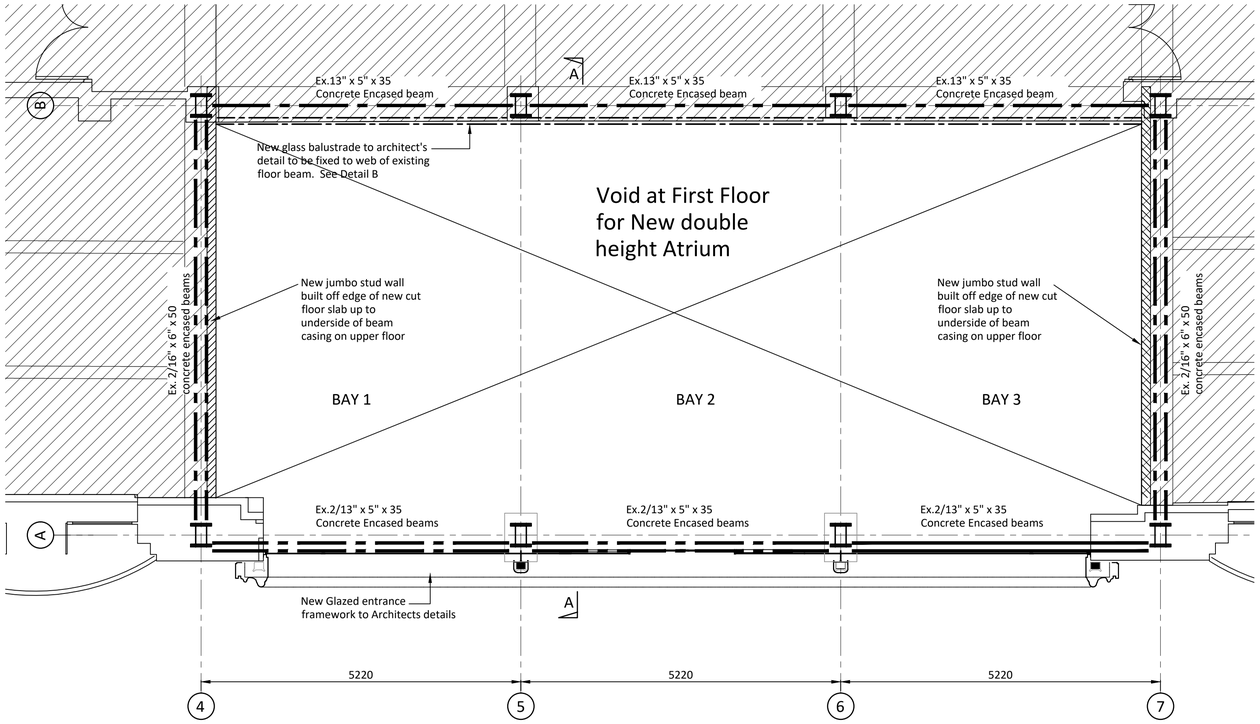



Proposed First Floor Plan
Scale 1:100

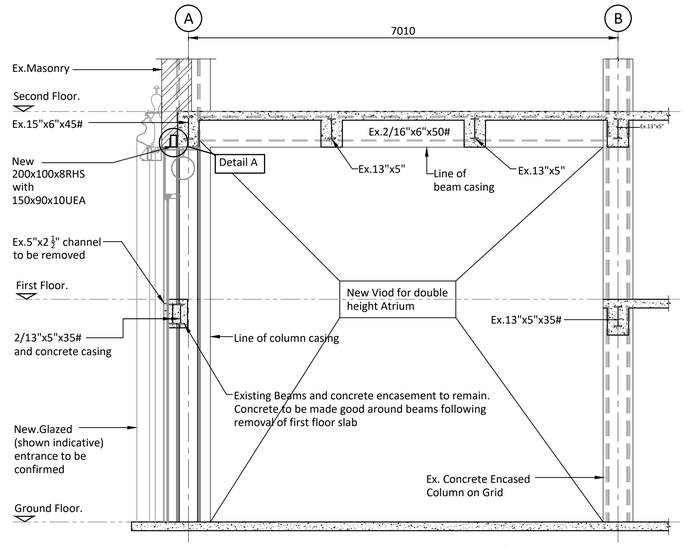


Section A-A as Proposed
Scale 1:50

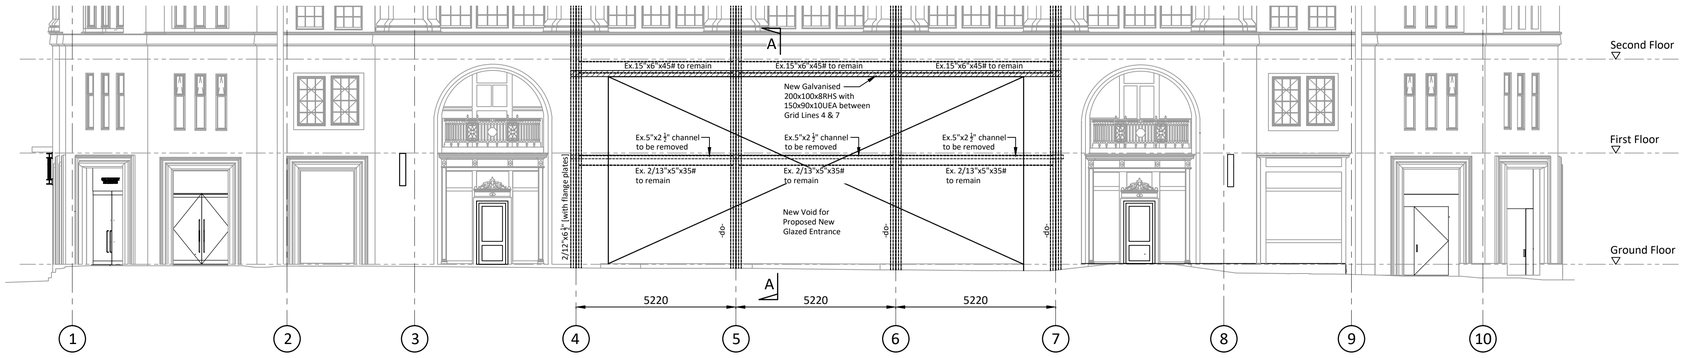

Proposed Front Elevation
Little Quay Street
Scale 1:100

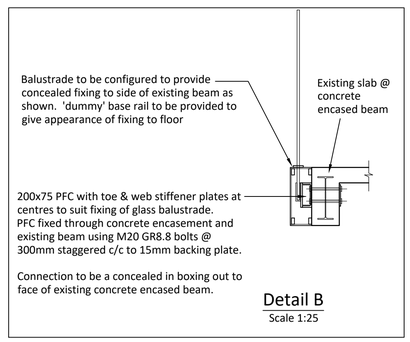

Detail B
Scale 1:25

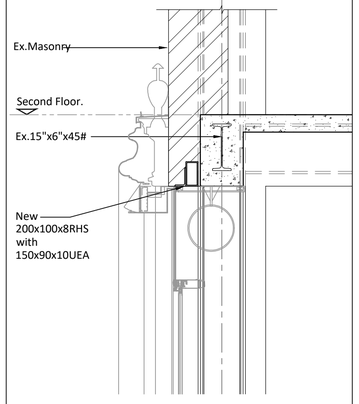

Detail A
Scale 1:25

New 200x100x8RHS with 150x90x10UEA. Hot dip galvanised protected with DPC to Architects details.
200x100x8RHS spans column to column. Connections to column to be agreed on site following opening up by contractor. It is anticipated it will comprise stripping back casing to column and attaching brackets (site welding), load testing and site bolting new stonework support beam in place.
Concrete casing to column to be broken out local to first floor to assess continuity/discontinuity of column. Holloway Jennings will then direct any required remedial works. Contractor should allow in Tender for adding in a set of 6No 100x20x1m long flats welded to column face internally & externally to bridge splice (if present) at first floor level. Any disturbed masonry to be made good by specialist stone mason.

Notes.

General

1. All dimensions are in millimeters unless noted otherwise.
2. All levels are in meters unless noted otherwise.
3. All dimensions and levels are approximate and are to be checked on site prior to commencement of the works.
4. This drawing is to be read in conjunction with all other relevant engineers and architects drawings and the specification.
5. Where conditions on site vary significantly from those indicated on the drawings the contractor should seek further advise from the engineer prior to proceeding with the work.

REV	COMMENT	DATE	DRAWN	CHECK
0	Issued for Tender	19.12.16	SHg	AJ

Holloway Jennings
Consulting Engineers
Connaught House
Park View
Lofthouse
Wakefield
West Yorkshire
WF3 3HA
Telephone: 01924 824 433
Facsimile: 0871 900 4243
email: admin@hjce.co.uk

DRAWING STATUS: TENDER

CLIENT: SAVILLS COMMERCIAL MANCHESTER

PROJECT: SUNLIGHT HOUSE MANCHESTER

TITLE: PROPOSED STRUCTURAL WORKS FOR NEW DOUBLE HEIGHT ATRIUM

DESIGNED:	CHECKED:	DRAWN:
AJ	AJ	SHg

SCALE @ SIZE:	DATE:
As Noted @ A1	14.12.2016

PROJECT No:	DRAWING No:	REV:
2915	202	0