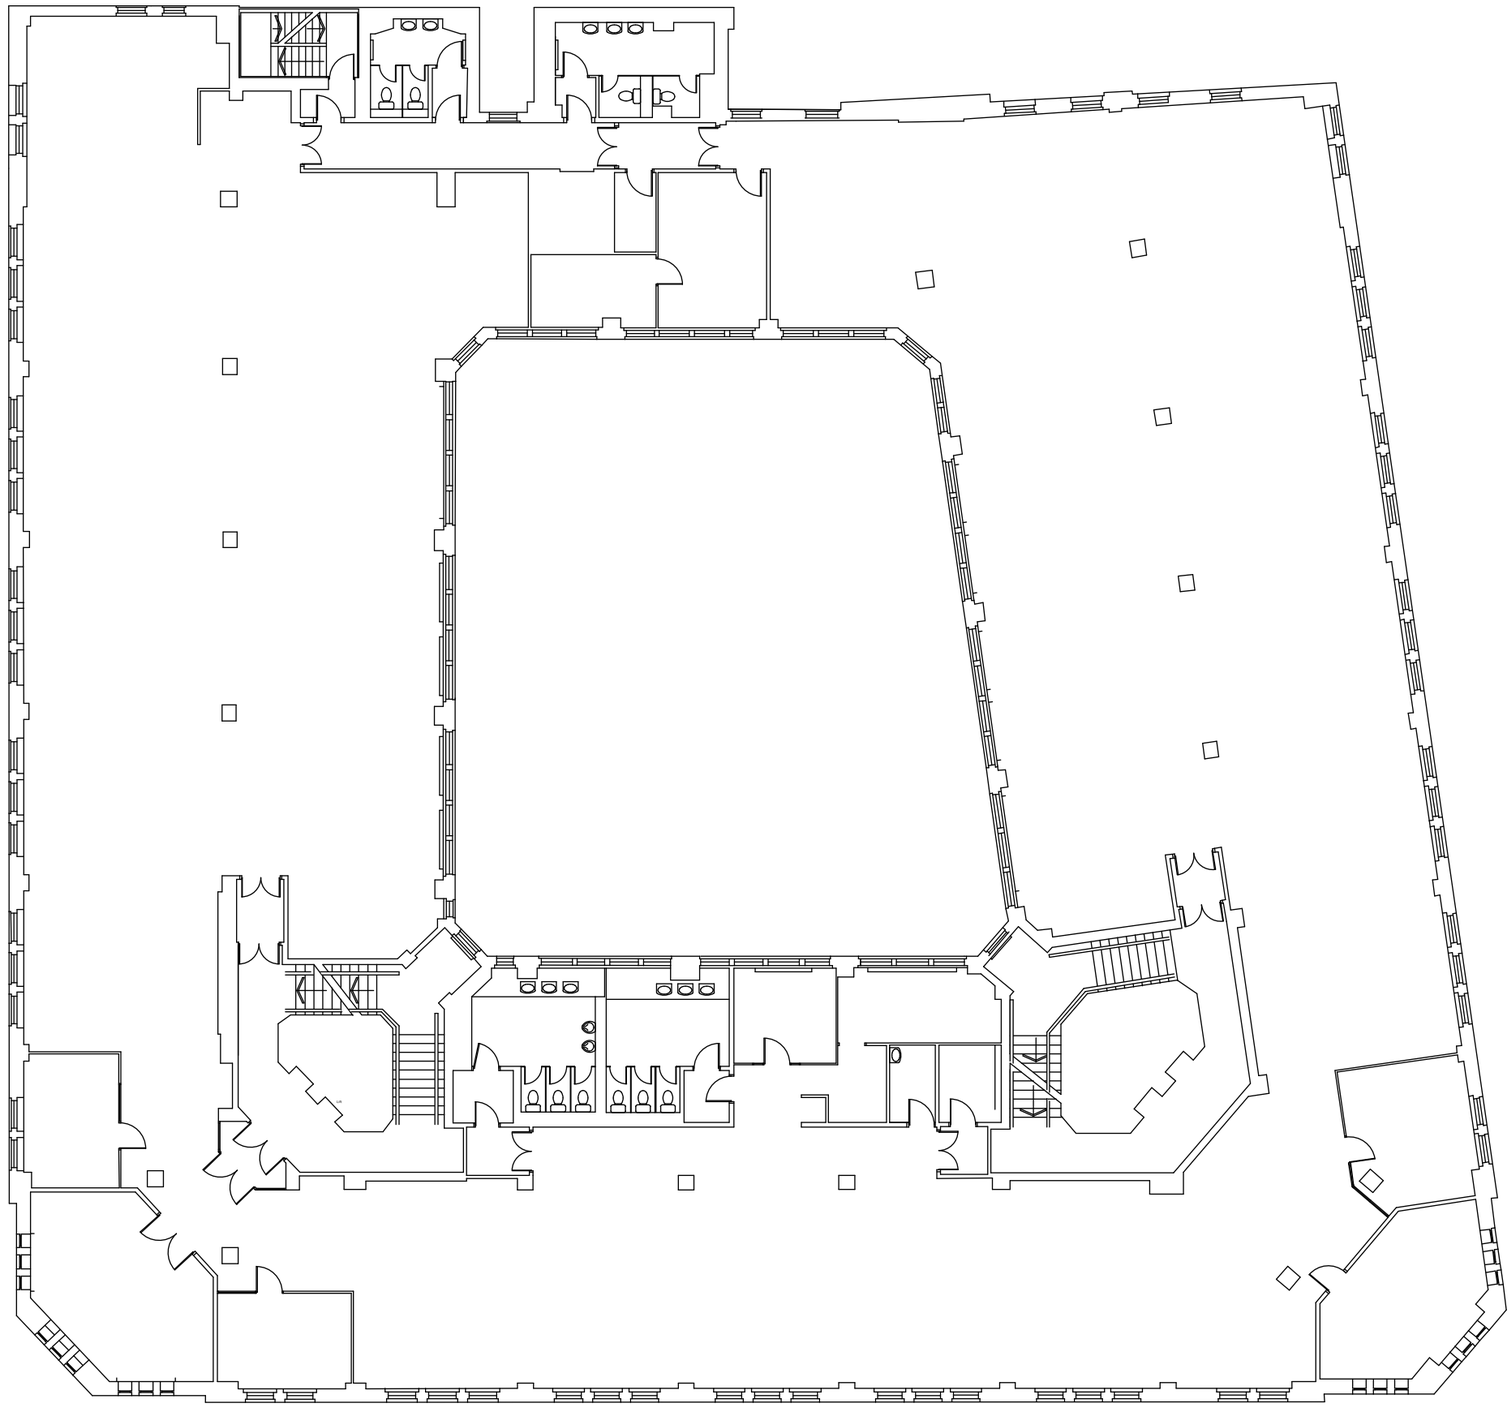


COPYRIGHT OF ATELIER MB LTD
DO NOT SCALE FROM THIS DRAWING
DIMENSIONSTO BE CHECKED ON SITE

| | |
|---|---|
| **A**<br>27 May 15 | Altered following site check |

Sunlight House

**Ninth Floor Plan**
Existing

| | |
|---|---|
| scheme | 1538 |
| drwg no. | **E(109)** |
| rev | A |
| scale | **1:200@A3** |
| date first drawn | May 15 |
| drawn | MM |

***SK*** *sketch* ***P*** *proposed* ***T*** *tender* ***C*** *construction* ***AB*** *asbuilt*

**www.ateliermb.co.uk**
**t** 0161 236 0051
**e** architect@ateliermb.co.uk

Atelier MB
Urban Architects