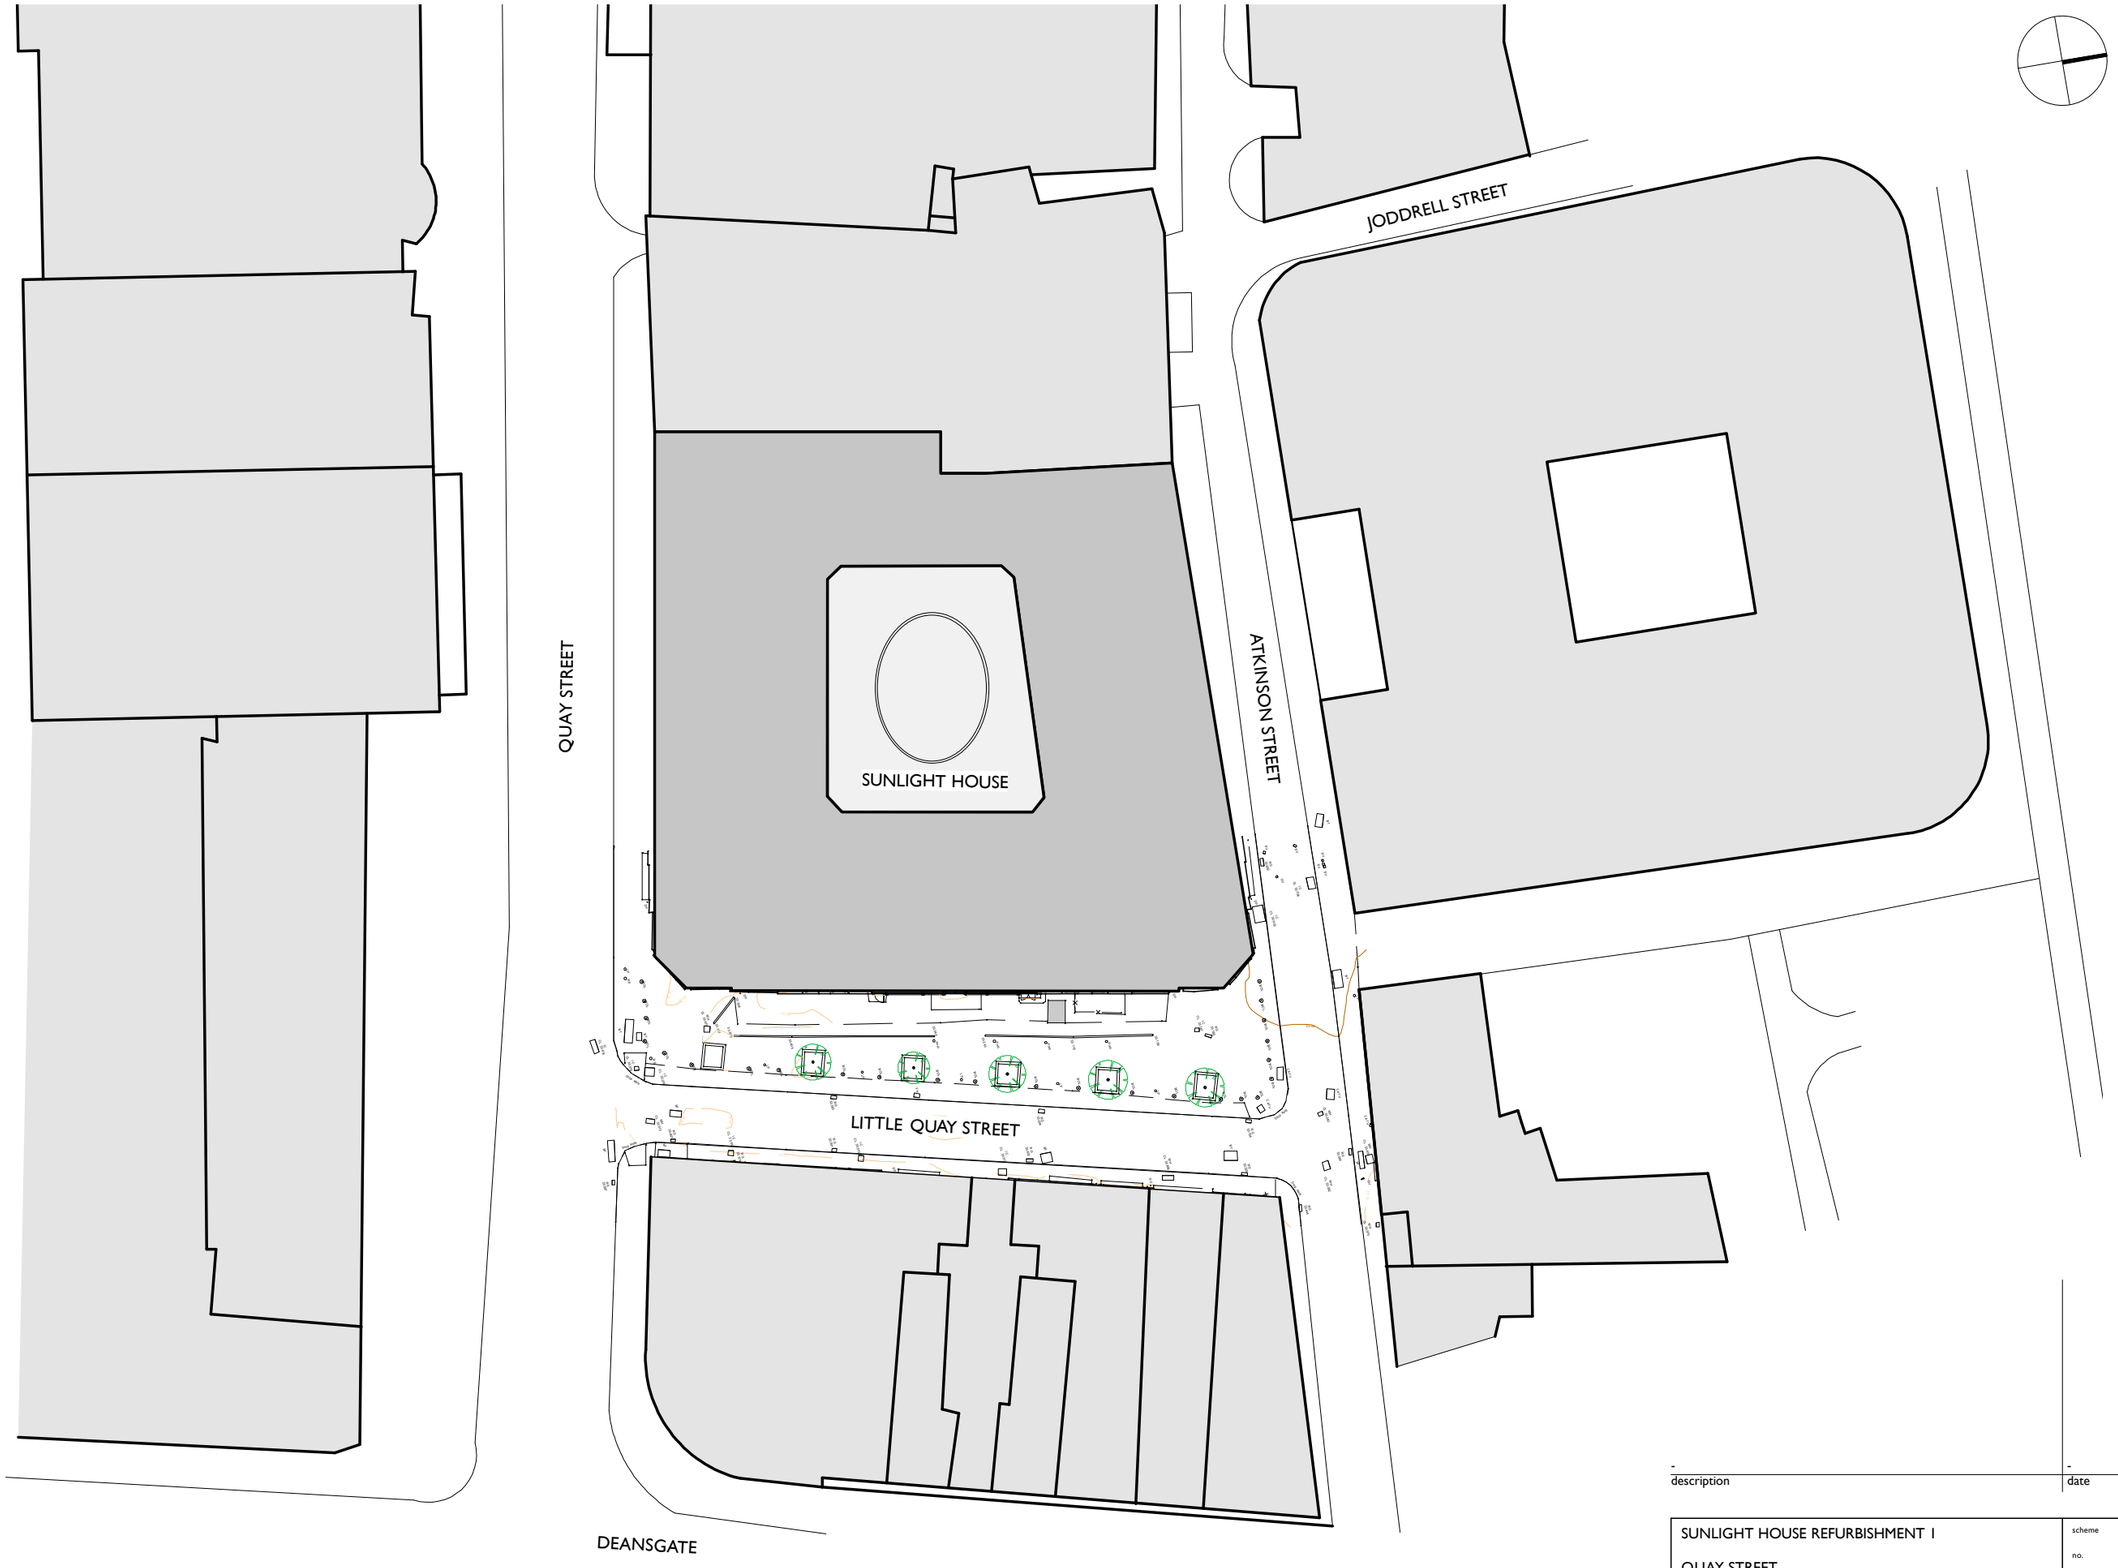


-	-	-
description	date	rev

SUNLIGHT HOUSE REFURBISHMENT 1

QUAY STREET

Site Plan
Existing

scheme 1538
no. **E(900)**
rev -
scale 1:500@A3
date June 2014
drawn SS

Atelier MB
Urban Architects
www.ateliermb.co.uk
t 0161 236 0051
e architect@ateliermb.co.uk

COPYRIGHT OF ATELIER MB LTD
DO NOT SCALE FROM THIS DRAWING
DIMENSIONS TO BE CHECKED ON SITE

SK sketch P proposed T tender C construction AB asbuilt