
SITE PLAN - DRAINAGE

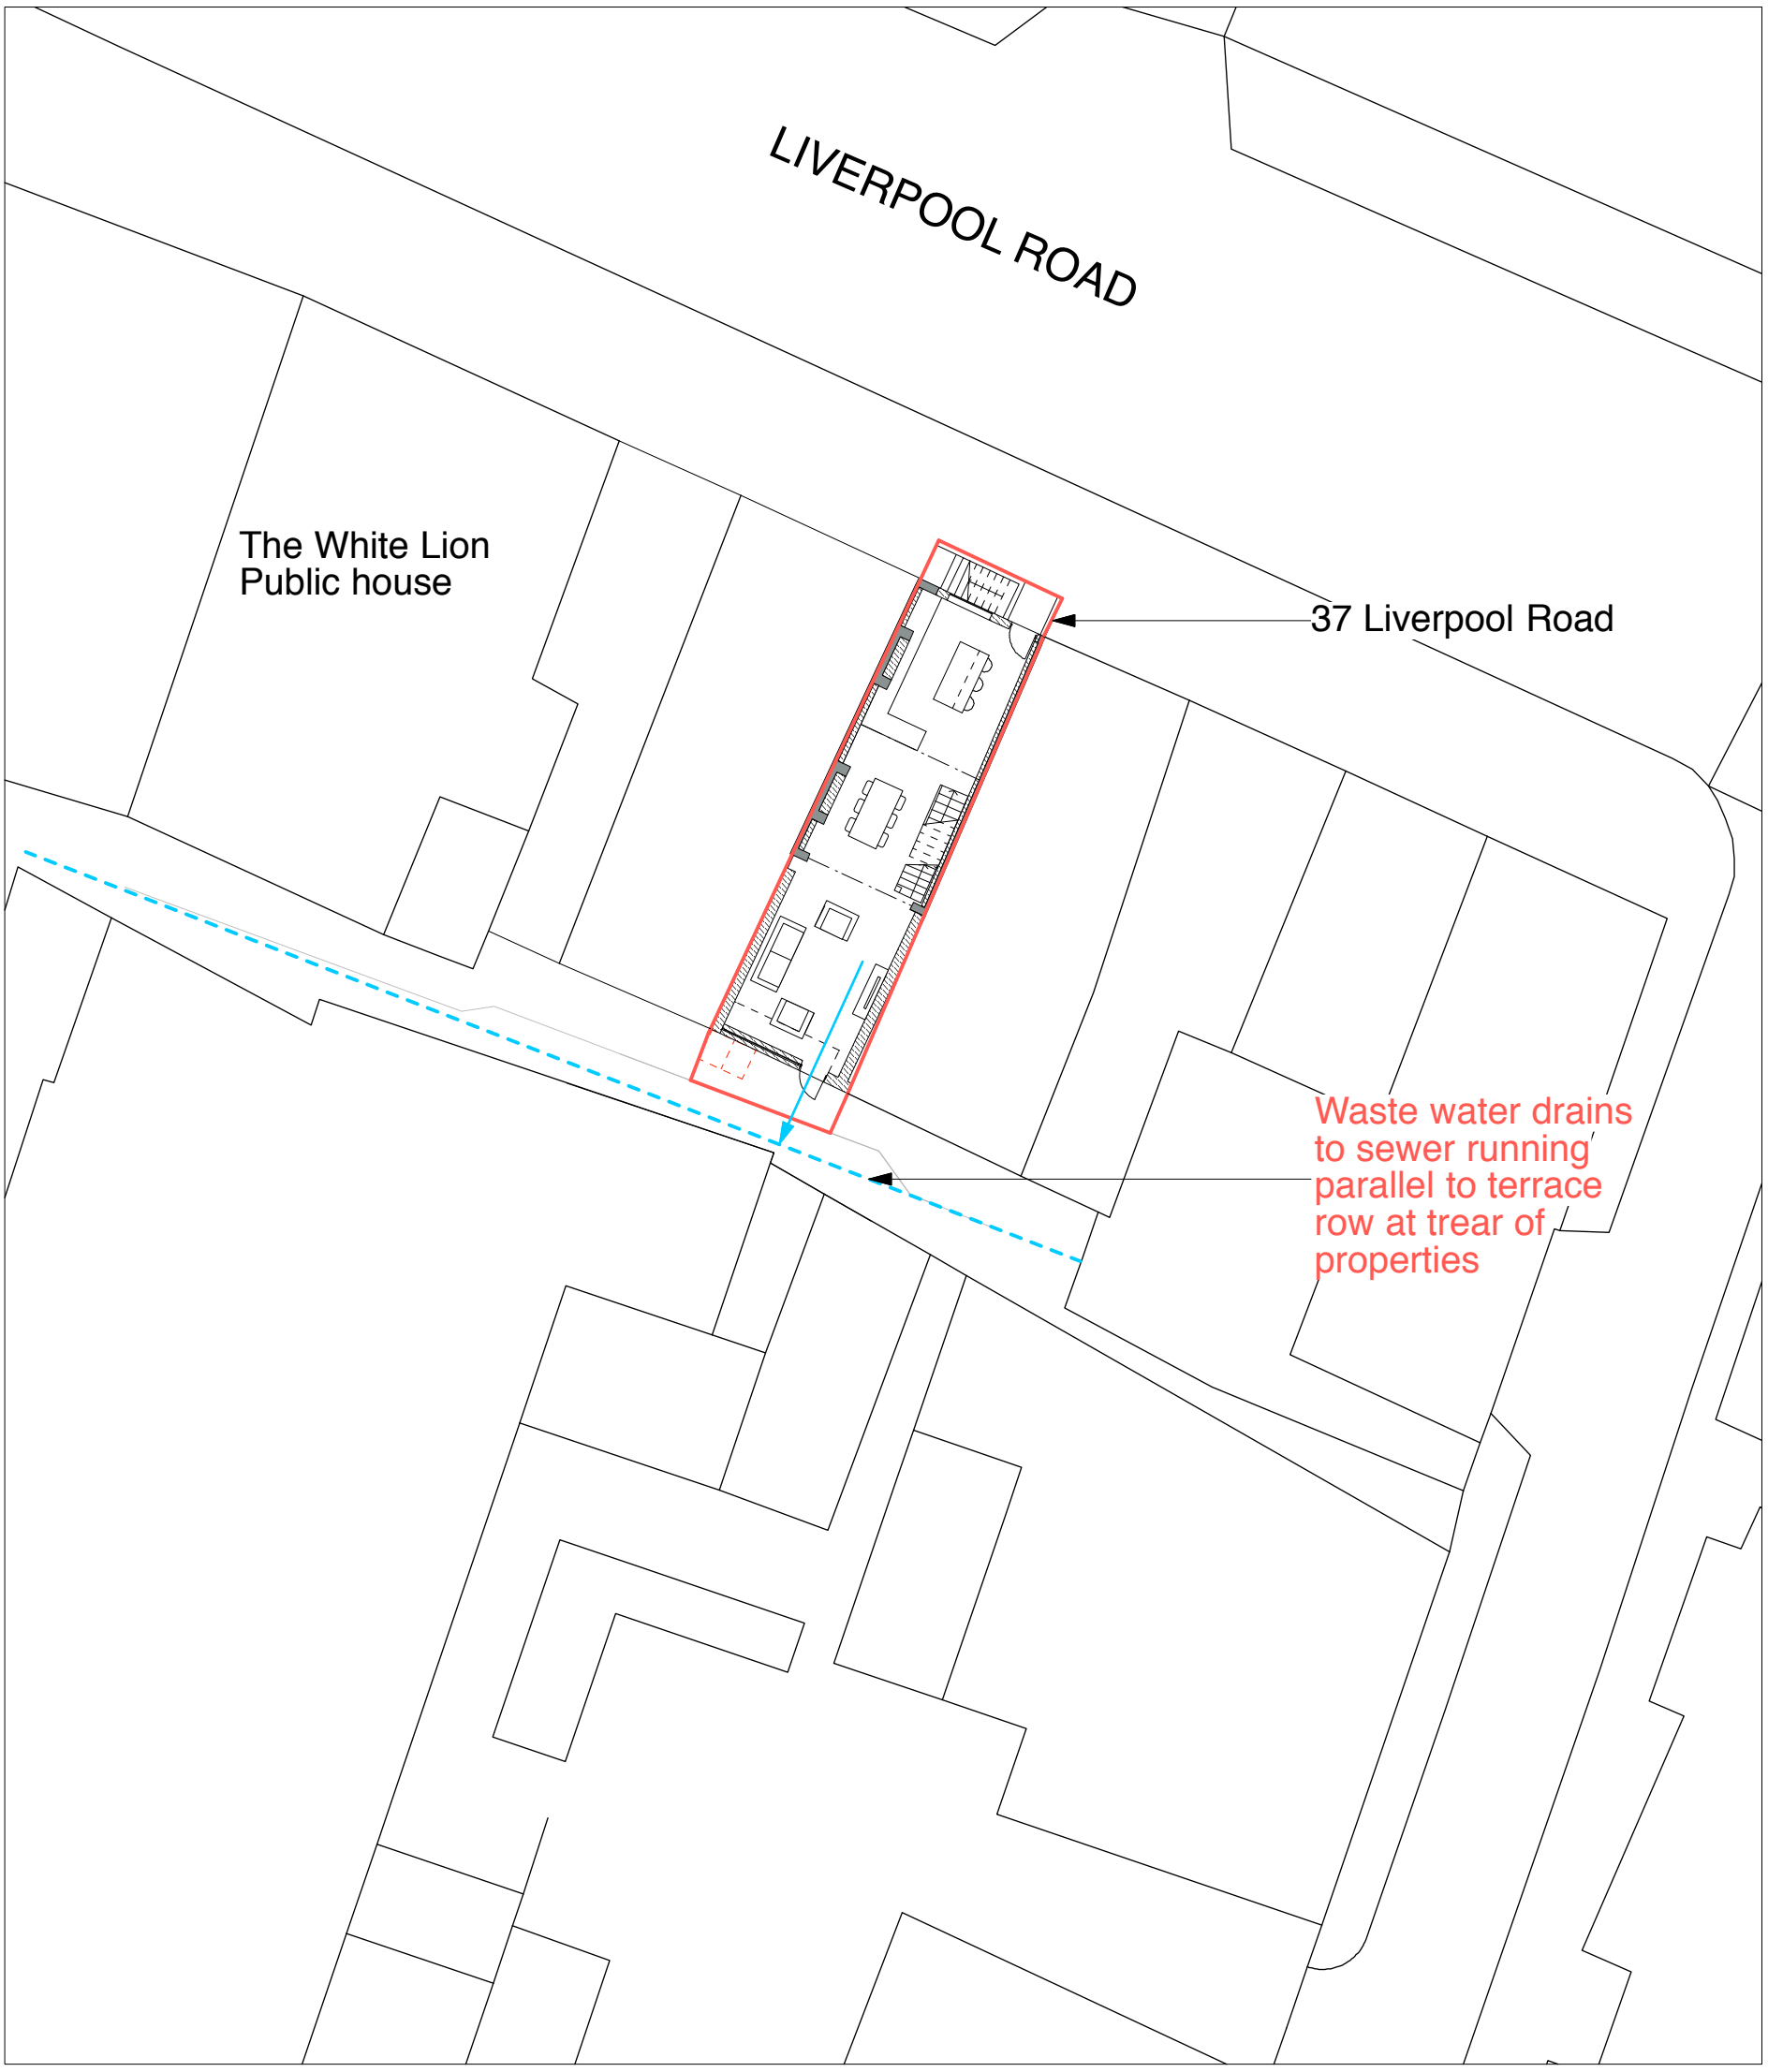

N

0 2m 4m 6m 8m 10m

BUTTERFIELD
ARCHITECTURE

ARCHITECTURE \ INTERIORS \ PROJECT MANAGEMENT

© COPYRIGHT This drawing is protected by copyright, it may not be reproduced in any form or by any means for any purpose, without gaining written permission from Butterfield Architecture

NOTES This drawing is to be read in conjunction with all relevant Butterfield Architecture, Structural Engineer's, Service Engineer's,and Subcontractor drawings
Review all drawings and report any discrepancies to Butterfield Architecture prior to consulting
Do not scale from this drawing. All dimensions and levels including any abutment to existing structures to be checked on site prior to commencement All dimensions in millimetres unless stated otherwise
Work from figured dimensions only
No deviation from details shown on this drawing is allowed without Butterfield Architecture's prior permission in writing
All work is to be carried out in accordance with British Standard Codes of Practice, Statutory requirements and the Contract Documents

CLIENT ADDRESS	Dr Jimmy Charro 1 Haddon Court Llanyre, Powys LD1 6DY	SCALE	1:200@A3
		ISSUE	Planning
		DATE	20/03/2018

E \ PAULA@BUTTERFIELDARCHITECTURE.CO.UK
M \ +44 (0) 7779302856
W \ BUTTERFIELDARCHITECTURE.CO.UK
102 ROSENEATH ROAD, URMSTON, MANCHESTER, M41 5AZ

		Notes	REVISION	DWG NO	JOB NO
PROJECT TITLE	Proposed conversion of cafe/unused floors into single dwelling			2162/P/ Drainage	2162
PROJECT ADDRESS	37 Liverpool Road, Manchester, M3 4NQ				