

DO NOT SCALE, ONLY USE FIGURED DIMENSIONS. SHOULD ANY DISCREPANCIES BE FOUND WITH THIS DRAWING, PLEASE INFORM THIS OFFICE. COPYRIGHT OF THIS DRAWING IS OWNED BY JMARCHITECTS.

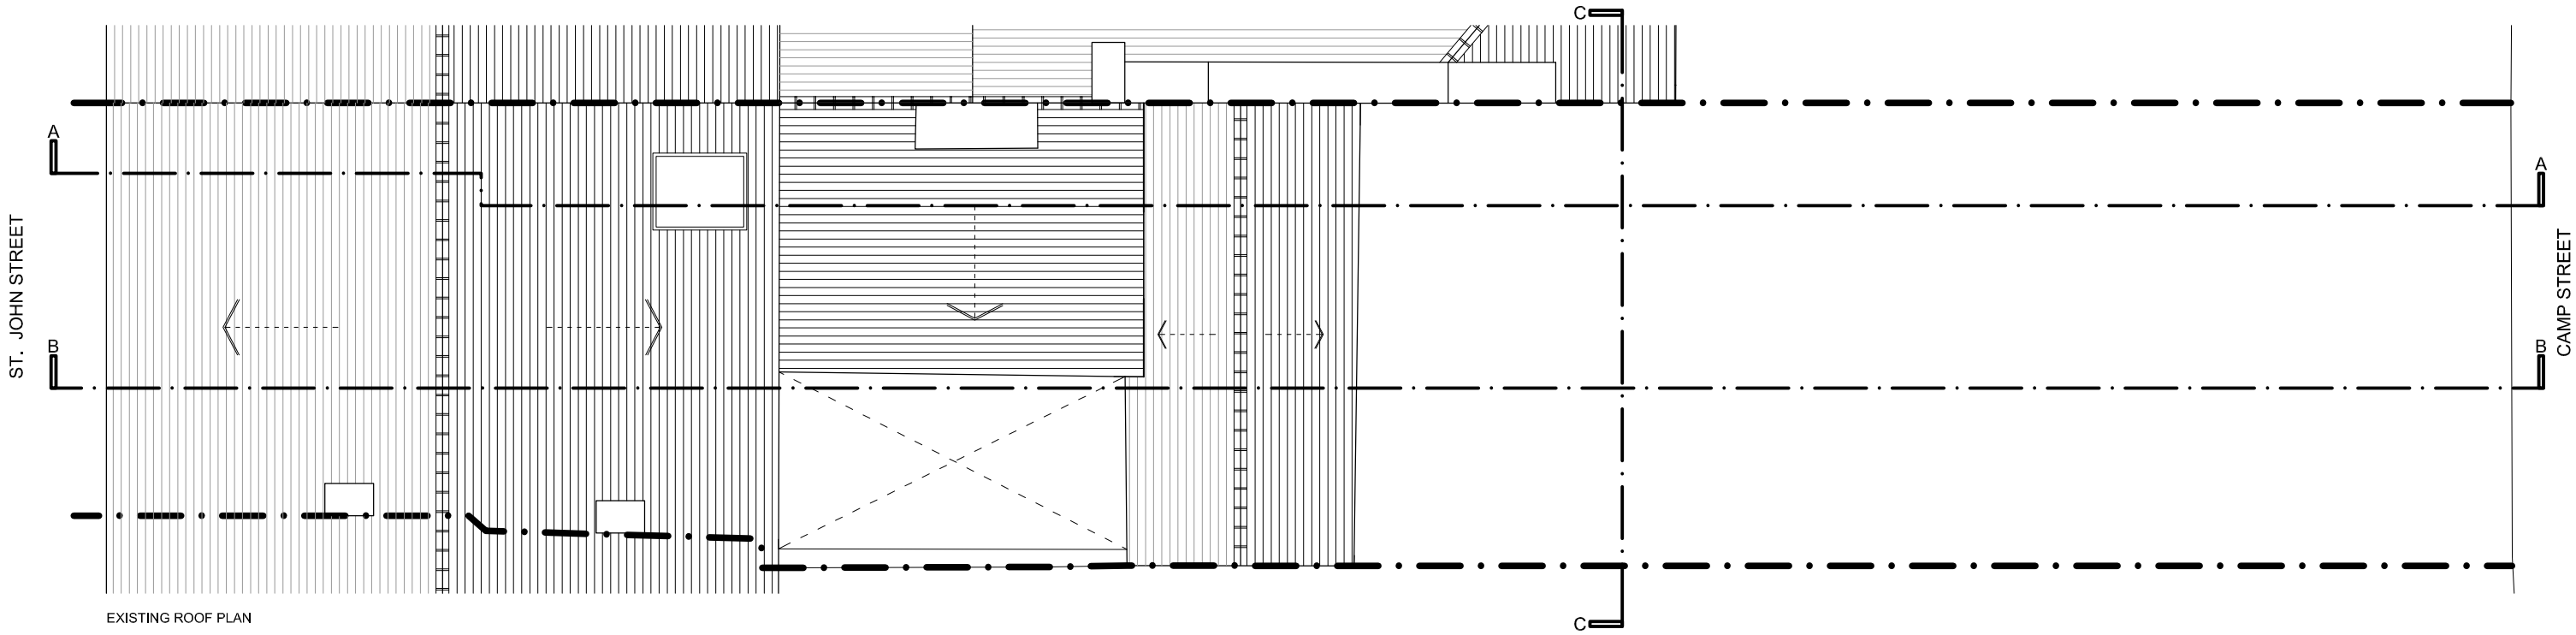

EXISTING ROOF PLAN

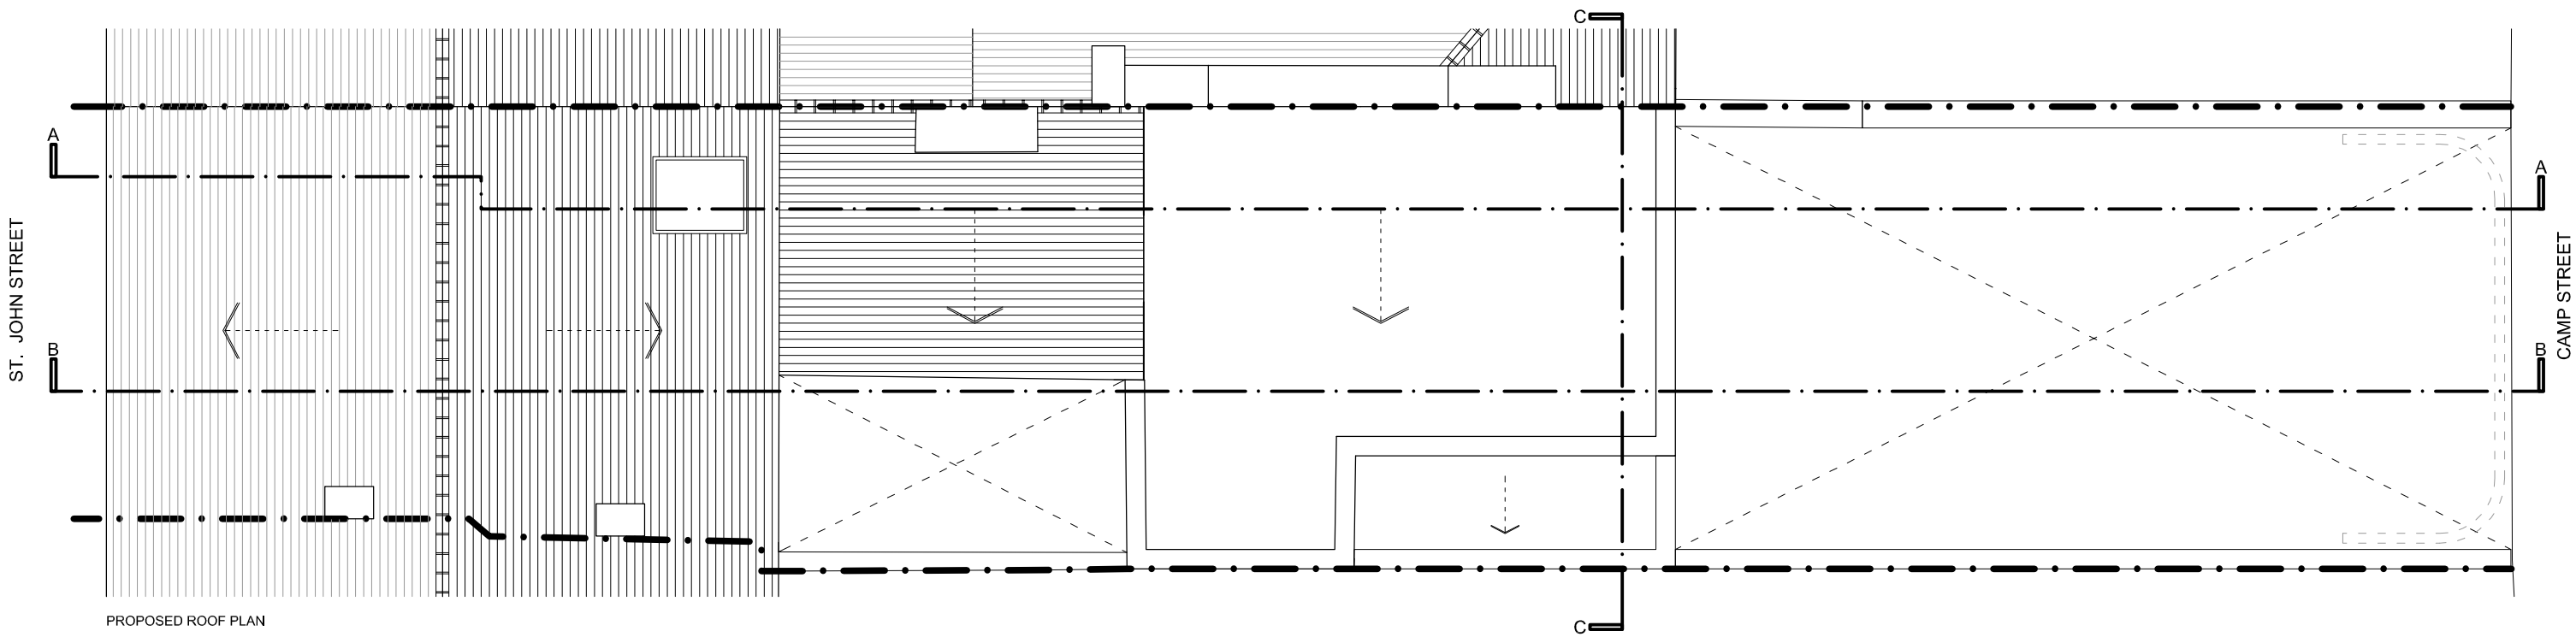

PROPOSED ROOF PLAN

EXISTING GIFA		PROPOSED GIFA	
Basement	74m²	Basement	74m²
Ground Floor	116m²	Ground Floor	146m²
First Floor	131m²	First Floor	154m²
Second Floor	76m²	Second Floor	76m²
TOTAL	337m²	TOTAL	450m²

Existing Walls
Proposed Walls
Basement Wall Tanking
Party Walls [Indicative]
Demolished
Proposed Beams [TBC by SE]

REV.	DESCRIPTION	DATE	DRN BY	CKD BY
B	FOR PLANNING	15.12.17	SKK	APR
A	REMOVED 'DEMOLISHED' LINES	21.11.17	SKK	APR
-	FIRST ISSUE TO CLIENT	15.11.17	SKK	APR

0 1 2 3 4 5 10m

PROJECT
21 ST JOHN STREET | MANCHESTER

TITLE
EXISTING AND PROPOSED ROOF PLANS

CLIENT
PRIVATE CLIENT

JOB No.	DRAWING No.	REVISION
6266	L(0) 207	B
SCALE	DRAWN BY	CHECKED BY
1:100@A3	SKK	APR
STATUS		DATE
PLANNING		15.11.2017

jmarchitects
3A
Princess Street
Manchester
M1 6HS

T: 0161 200 6300

manchester@jmarchitects.net
www.jmarchitects.net