

DO NOT SCALE, ONLY USE FIGURED DIMENSIONS. SHOULD ANY DISCREPANCIES BE FOUND WITH THIS DRAWING, PLEASE INFORM THIS OFFICE. COPYRIGHT OF THIS DRAWING IS OWNED BY JMARCHITECTS.

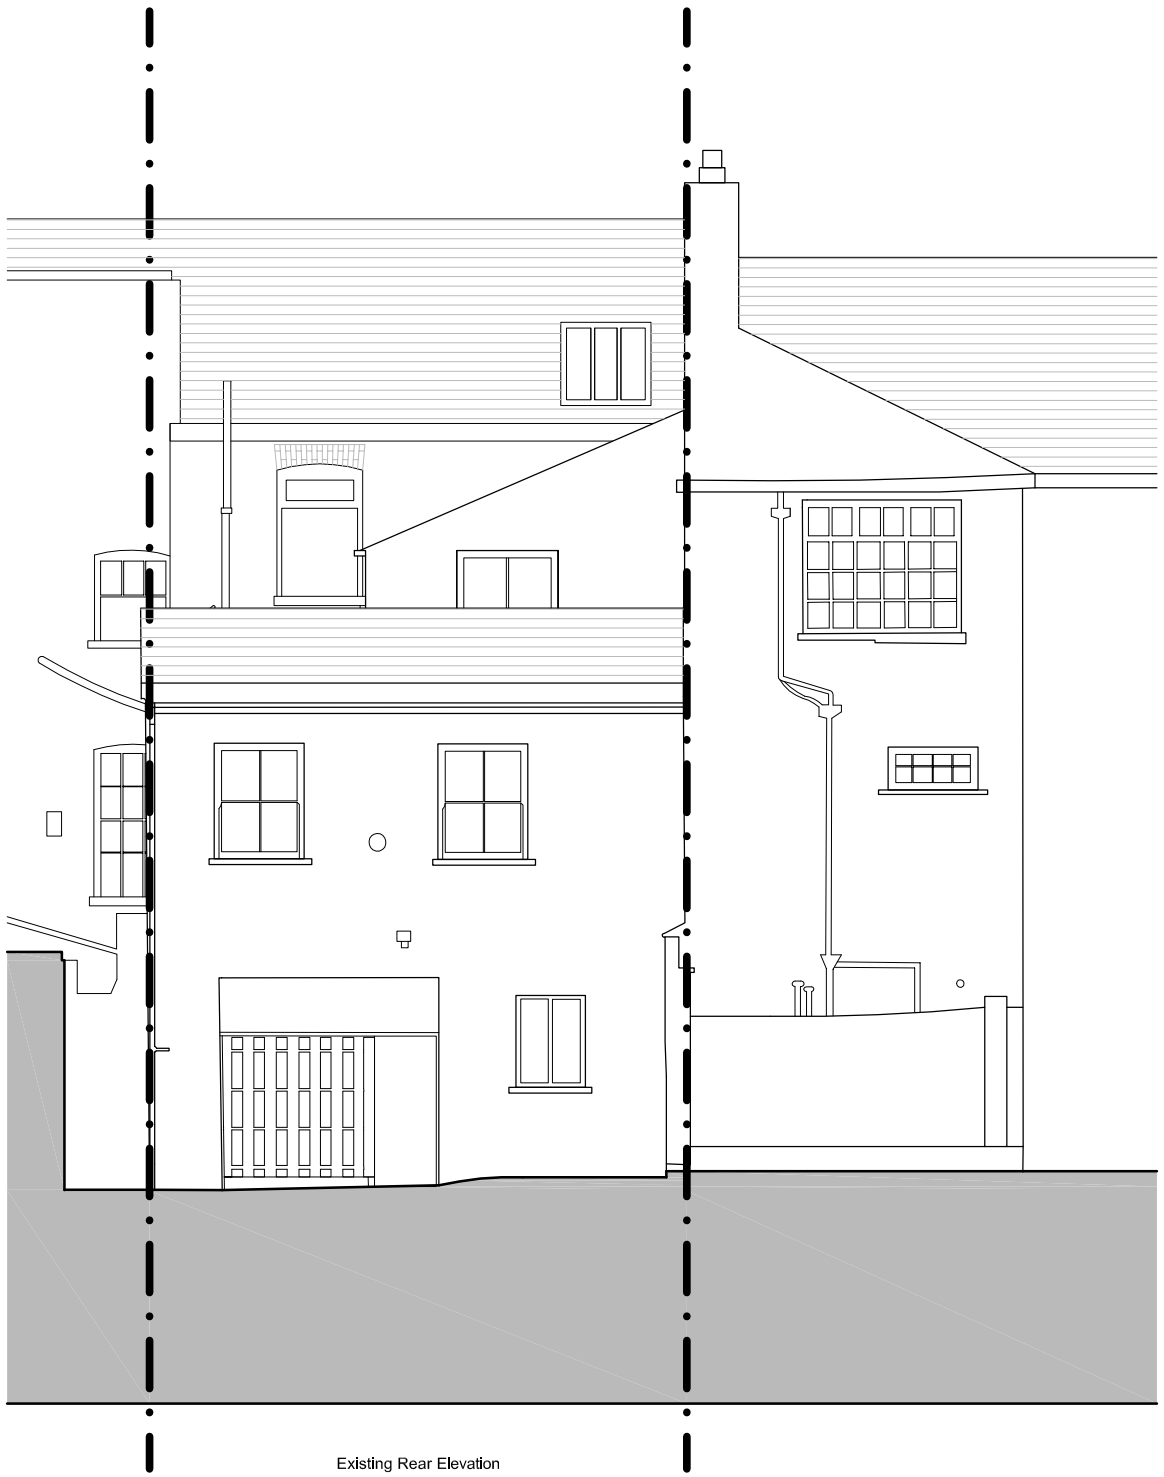

Existing Rear Elevation

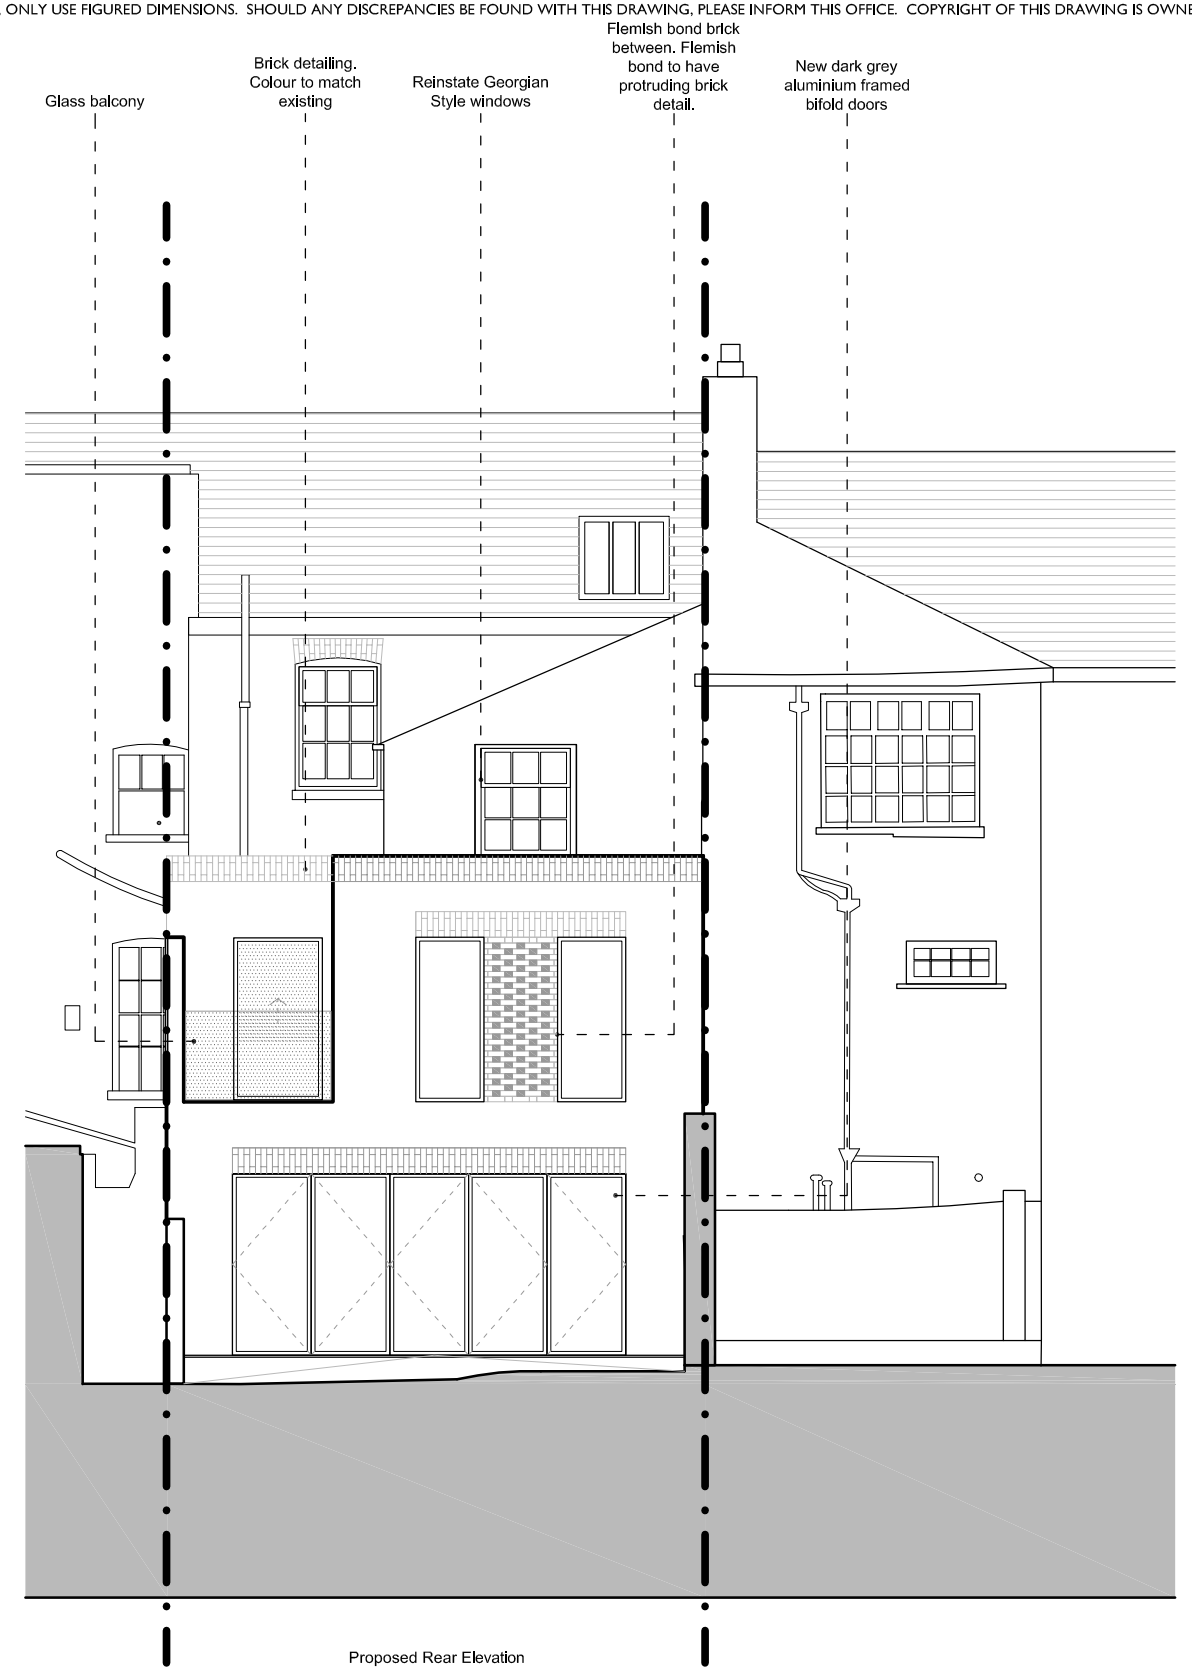

Proposed Rear Elevation

REV.	DESCRIPTION	DATE	DRN BY	CKD BY
C	FOR PLANNING	15.12.17	SKK	APR
B	BEDROOM REDUCED / TERRACE INCREASED. ALTERATIONS TO BEDROOM WINDOWS. FLEMISH BOND BRICK DETAIL ADDED BETWEEN BEDROOM WINDOWS.	29.11.17	SKK	APR
A	REMOVED 'DEMOLISHED' LINES	21.11.17	SKK	APR
-	FIRST ISSUE TO CLIENT	15.11.17	SKK	APR

0 1 2 3 4 5 10m

PROJECT
21 ST JOHN STREET | MANCHESTER

TITLE
EXISTING AND PROPOSED REAR ELEVATIONS

CLIENT
PRIVATE CLIENT

JOB No.	DRAWING No.	REVISION
6266	L(0) 215	C
SCALE	DRAWN BY	CHECKED BY
1:100@A3	SKK	APR
STATUS		DATE
PLANNING		15.11.2017

jmarchitects

3A
Princess Street
Manchester
M1 6HS

T: 0161 200 6300

manchester@jmarchitects.net
www.jmarchitects.net